


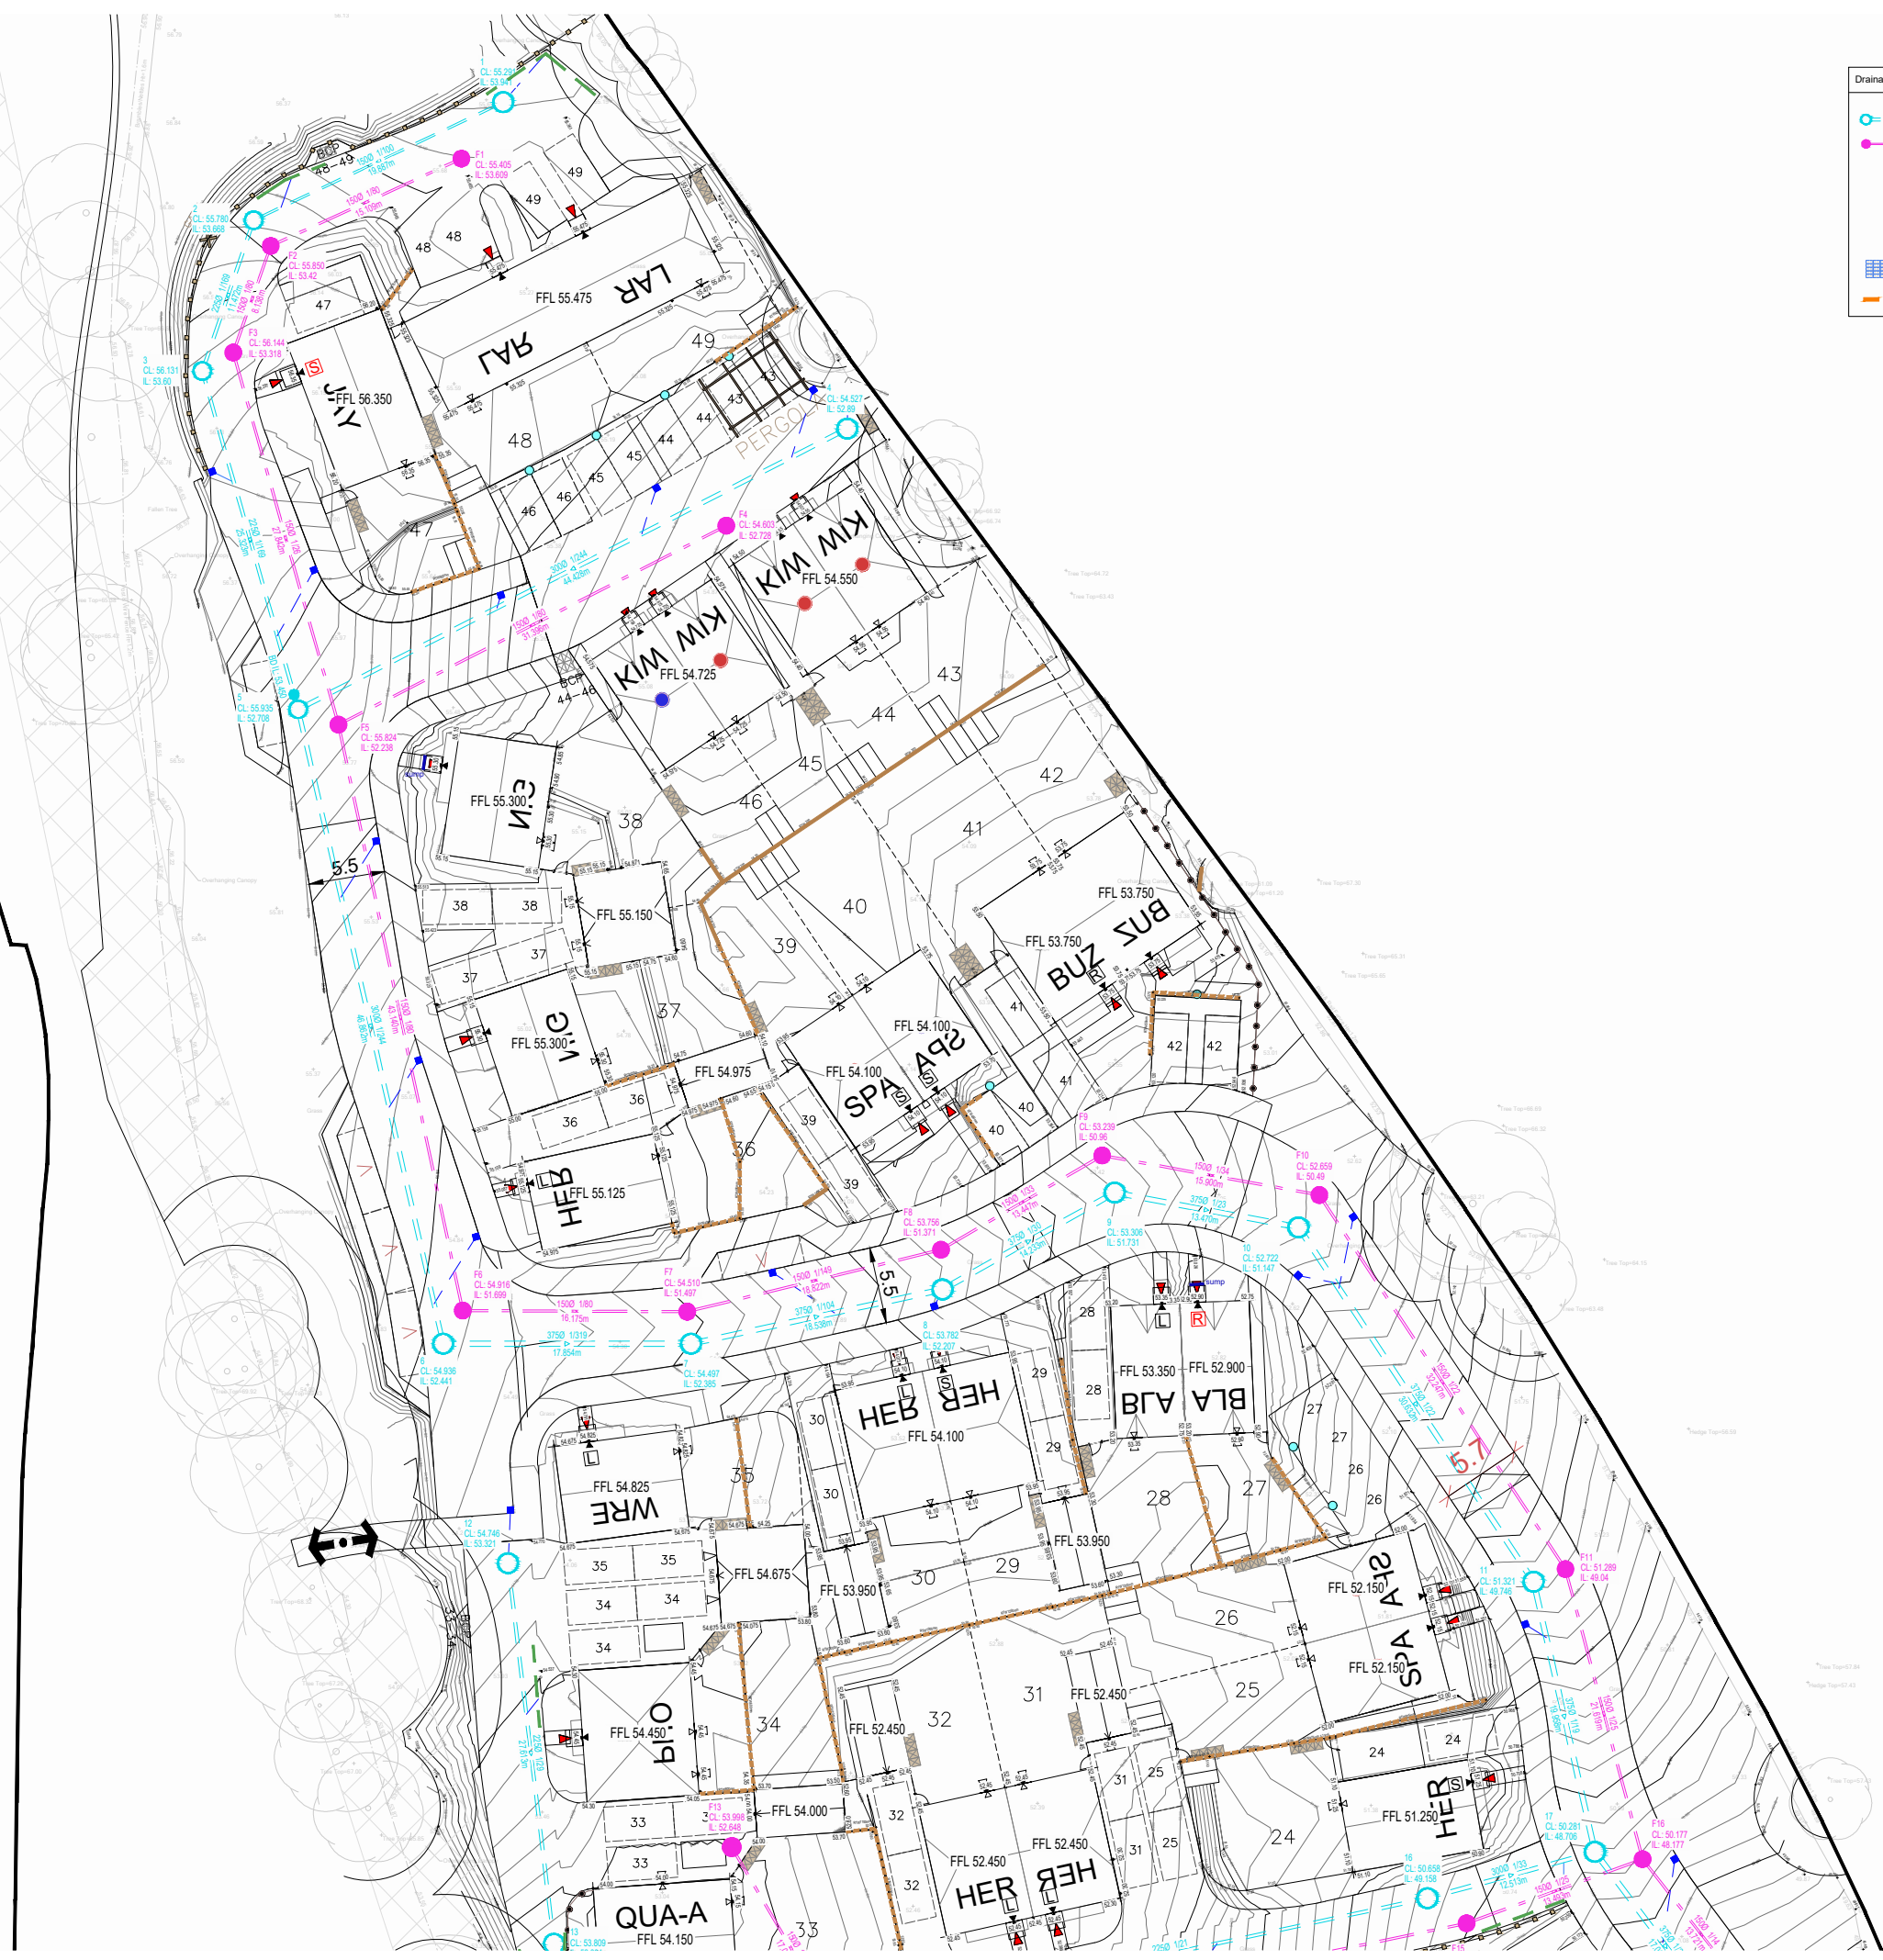

F	12.12.24	MJP	PROW removed from base plan	SRM
E	09.12.24	MJP	Gabion basket retaining wall added to key	SRM
D	05.12.24	MJP	Minor updates to levels layout	SRM
C	25.11.24	MJP	Levels to road adj plot 47 updated.	SRM
F1	F5 and 1 - 5	Cover Levels Updated, 42 CP added. Fin Firms		
B	18.10.24	MJP	Minor updates to levels layout	SRM
A	17.10.24	MJP	Minor updates to drainage layout	SRM
REV	DATE	INT	DESCRIPTION	CHK

CLIENT	
Bargate Home	
PROJECT	
Knowle Hill	
Allbrook	
Eastleigh	
TITLE	
Proposed Drainage Layout Plan	
Sheet 1 of 3	
DRAWN	DATE
M Pacifico	Oct 2024
ENGINEER	CHECKED
S Magowan	
SCALE	
1:250 @ A1	
PROJECT NO:	
23823	
DWG. No.	REV.
201	F