

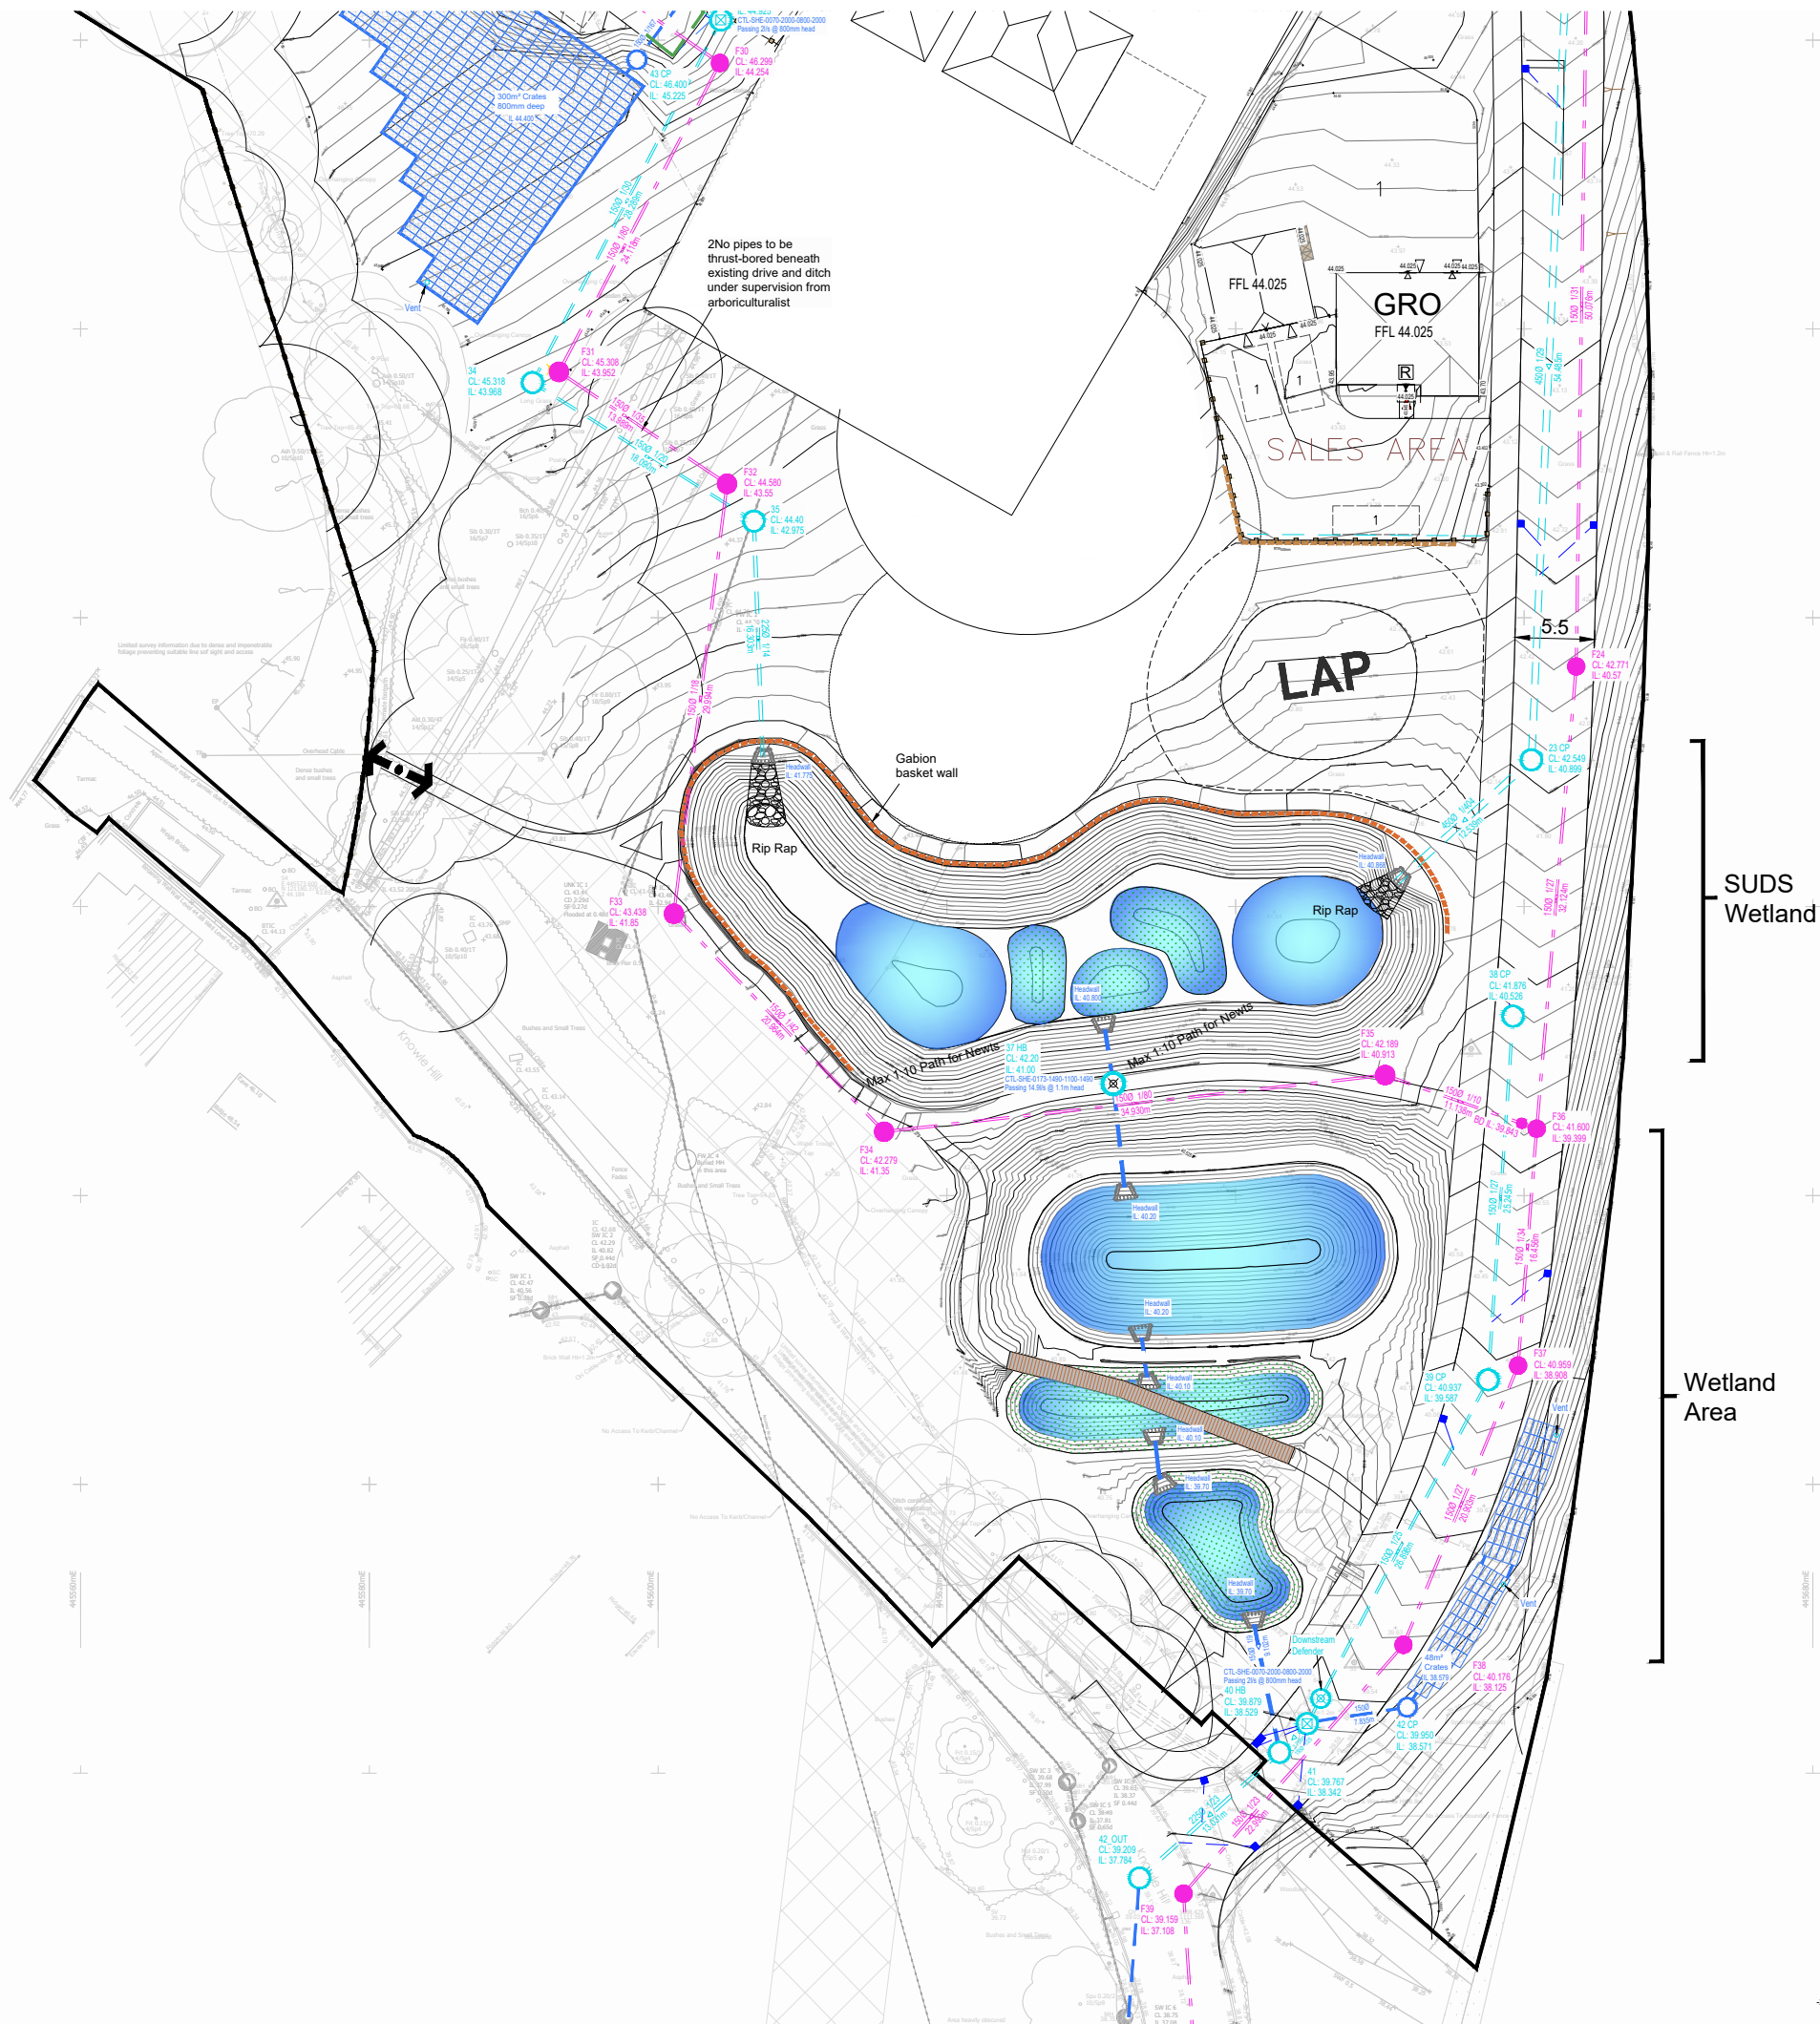


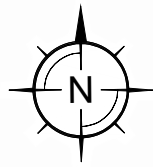

- GENERAL NOTES:
1. All dimensions to be checked on site. All details and dimensions relating to sub-Contractors work must be checked and agreed between the sub-Contractor or supplier and the general Contractor.
 2. This drawing is to be read in conjunction with all relevant Architect's and Engineer's drawings and specification.
 3. The main Contractor is responsible for ensuring the stability of the structure whilst the works are in progress.
 4. Any information given regarding existing underground services is given in good faith after consultation with the relevant authority. No liability is accepted by the Consultant and the main Contractor is responsible for obtaining and checking all information and taking due care and attention whilst undertaking the works.

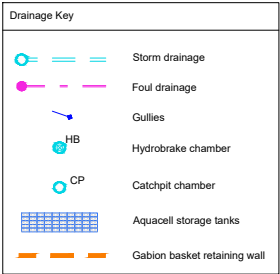

F	12.12.24	[MJP]	PROW removed from base plan	SRM
E	09.12.24	[MJP]	Gabion basket retaining wall added to key	SRM
D	05.12.24	[MJP]	Minor updates to levels layout	SRM
C	25.11.24	[MJP]	Levels to road adj plot 47 updated	SRM
B	18.10.24	[MJP]	Minor updates to levels layout	SRM
A	17.10.24	[MJP]	Minor updates to drainage layout	SRM

REV	DATE	INT	DESCRIPTION	CHK
-----	------	-----	-------------	-----

Issue Status

FOR APPROVAL

The Civil Engineering Practice
11 Tungsten Building
George Street
Fishergate
Sussex
BN41 1RA
01273 424242
reception@civil.co.uk
www.civil.co.uk

CLIENT		Bargate Home	
PROJECT		Knowel Hill Allbrook Eastleigh	
TITLE		Proposed Drainage Layout Plan Sheet 3 of 3	
DRAWN	DATE	PROJECT NO.	
M Pacifico	Oct 2024		23823
ENGINEER	CHECKED	DWG. No.	REV.
S Magowan		203	F
SCALE			
1:250 @ A1			