


General Notes

Scale from this drawing for planning purposes only.

This drawing, and all others associated with it, remain the property of King Architecture & Design and are not to be reproduced or amended without the written consent of King Architecture & Design.

All work undertaken in collaboration with this drawing is to be undertaken to conform to current building regulations and all current building legislation, if divergencies from statutory requirements are shown on the drawings then these should be reported to King Architecture & Design immediately.

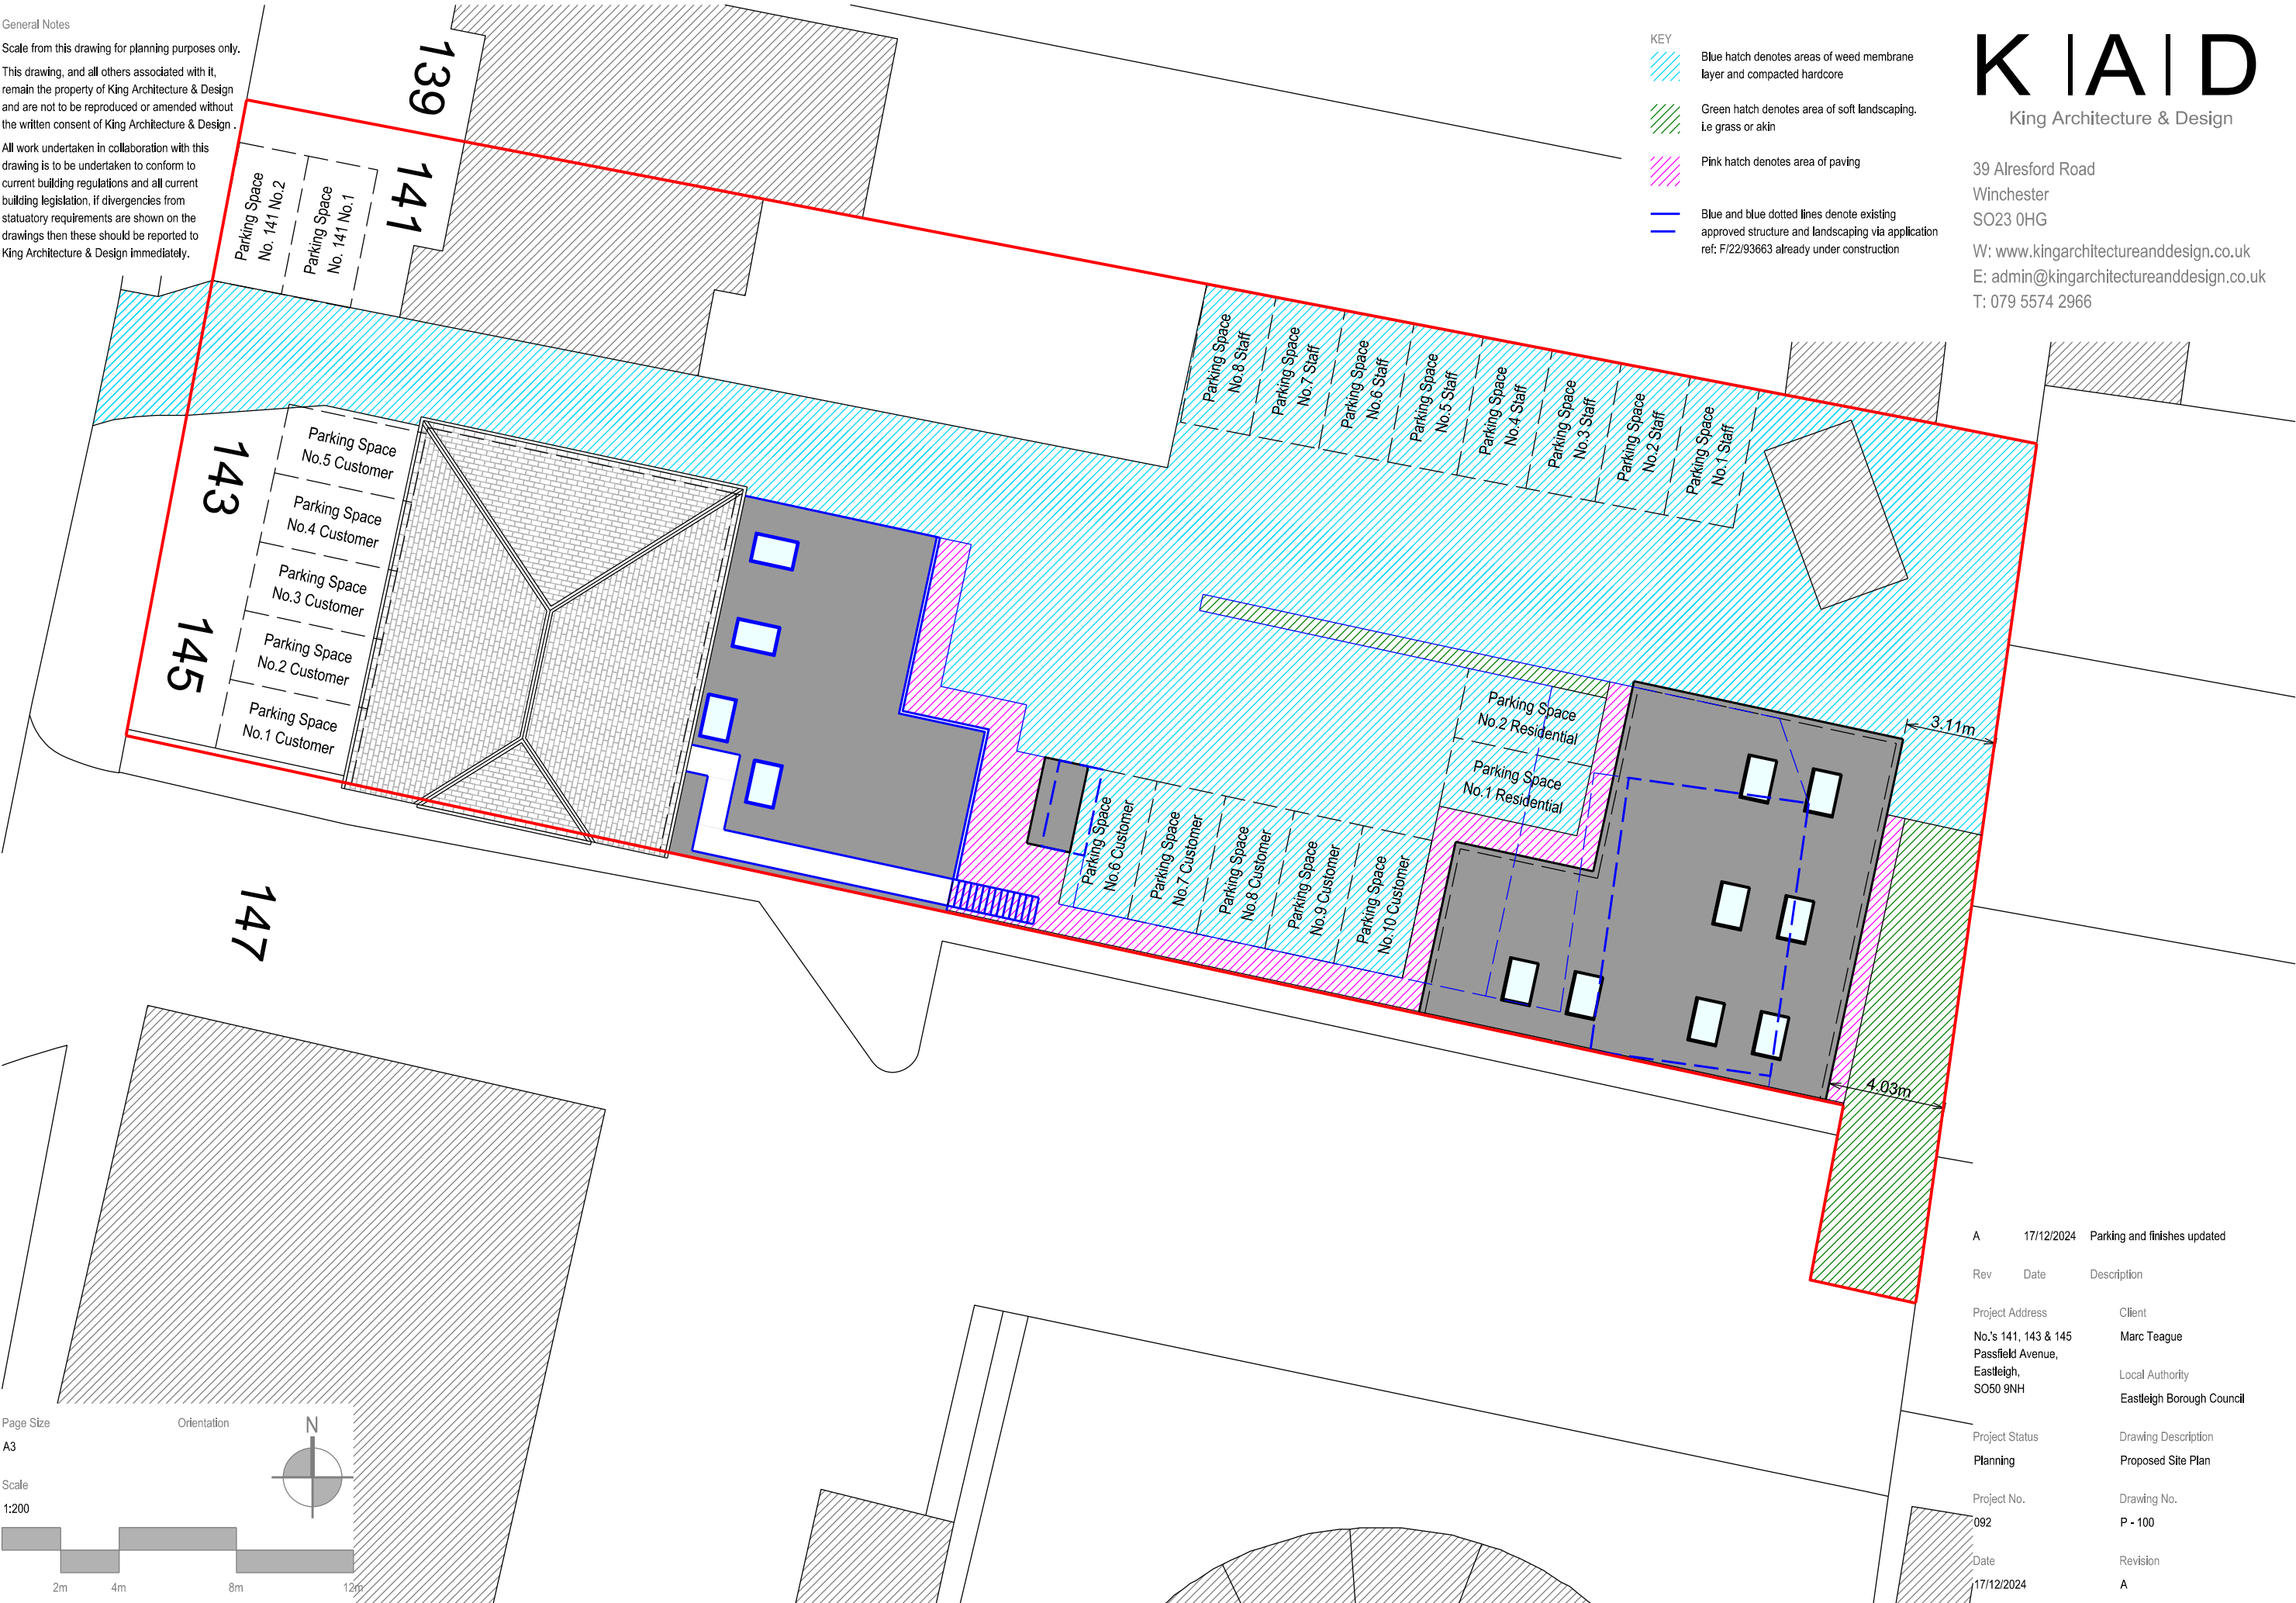

K | A | D
King Architecture & Design

39 Alresford Road
Winchester
SO23 0HG
W: www.kingarchitectureanddesign.co.uk
E: admin@kingarchitectureanddesign.co.uk
T: 079 5574 2966

A 17/12/2024 Parking and finishes updated

Rev Date Description

Project Address Client
No.'s 141, 143 & 145 Marc Teague
Passfield Avenue,
Eastleigh, Local Authority
SO50 9NH Eastleigh Borough Council

Project Status Drawing Description
Planning Proposed Site Plan

Project No. Drawing No.
092 P - 100

Date Revision
17/12/2024 A