




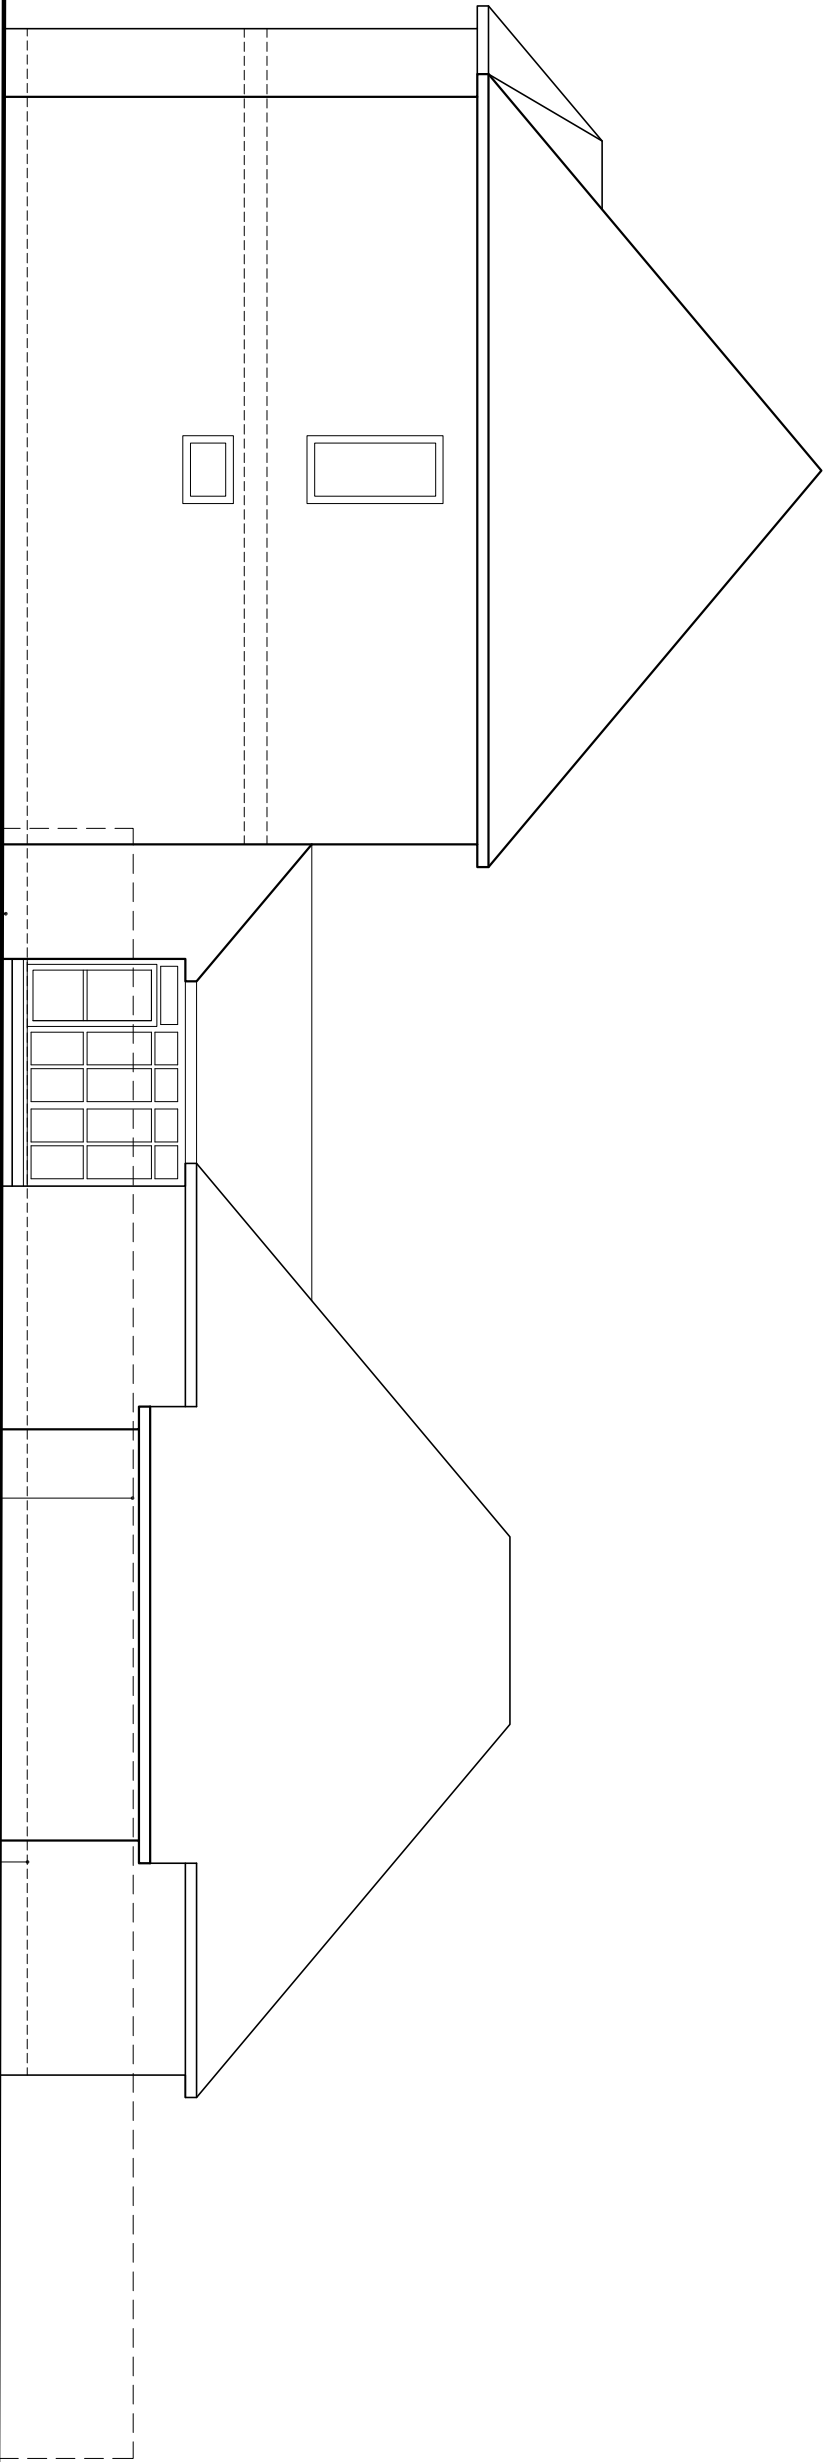

3
West Elevation **1:100 @ A3**
Existing

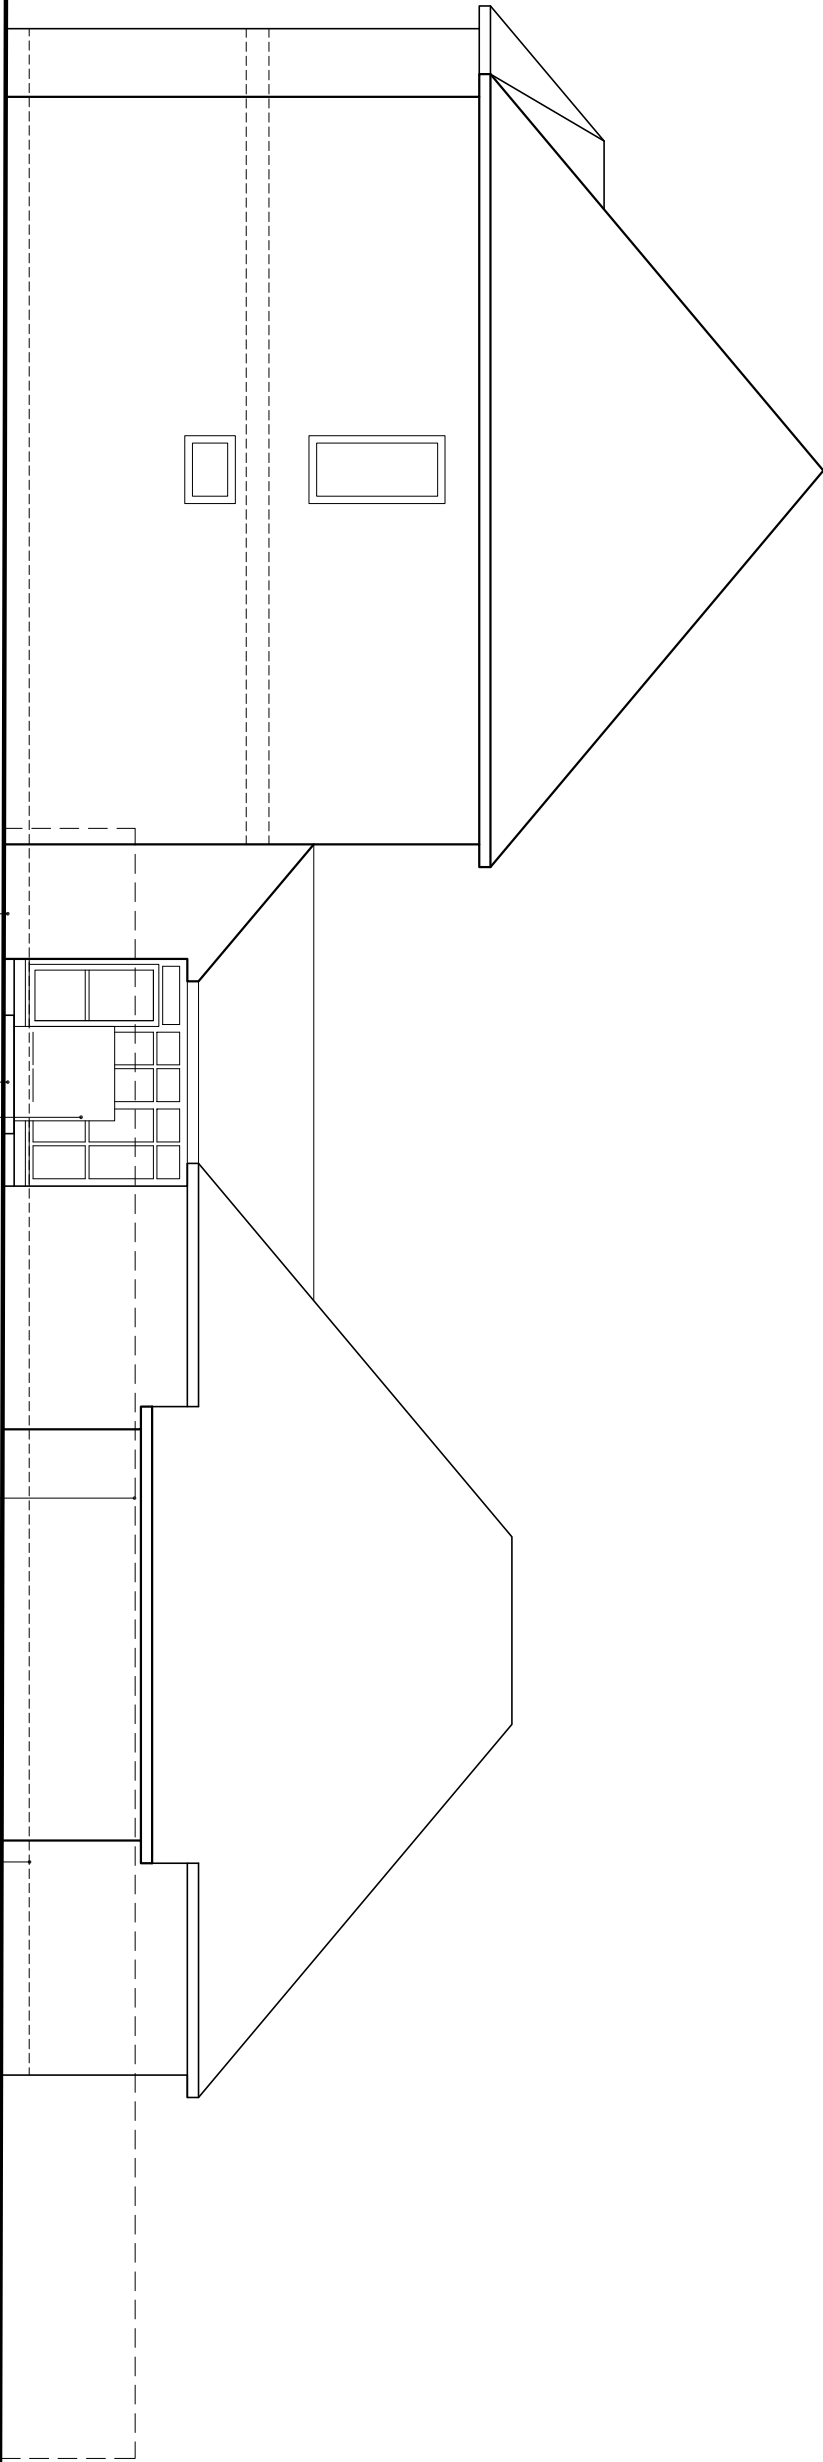

4
West Elevation **1:100 @ A3**
Proposed

 

Date: Notes: Drawn: Checked:

Project:
Citizens Advice Eastleigh
101 Leigh Road, Eastleigh, SO50 9GR

Drawing number:
6058(30)010 B

West Elevation
Existing and Proposed
1:100 @ A3

Drawn By: LD
Checked By: MC
Issued for:

PLANNING

CAMILLIN DENNY
Company Cottage | Frogmore | East Meon | Hampshire | GU32 1QH
101/730 8234/72 mark@camillindenny.com www.camillindenny.com

Do Not Scale: All dimensions and conditions are to be checked on site prior to providing drawings or construction details. The drawings are the property of Camillin Denny and are not to be used for any other purpose without the written consent of Camillin Denny. Designs and produced by the Copyright, Designs and Patents Act 1988.