


NOTES

All dimensions are in millimetres unless stated otherwise.

Drawings are not to be scaled for Construction purposes.

This drawing is to be read in conjunction with all other relevant drawings and specifications.


The copyright of this drawing is vested in Harris Irwin Associates Ltd. and must not be copied or reproduced without the written consent of a Director.

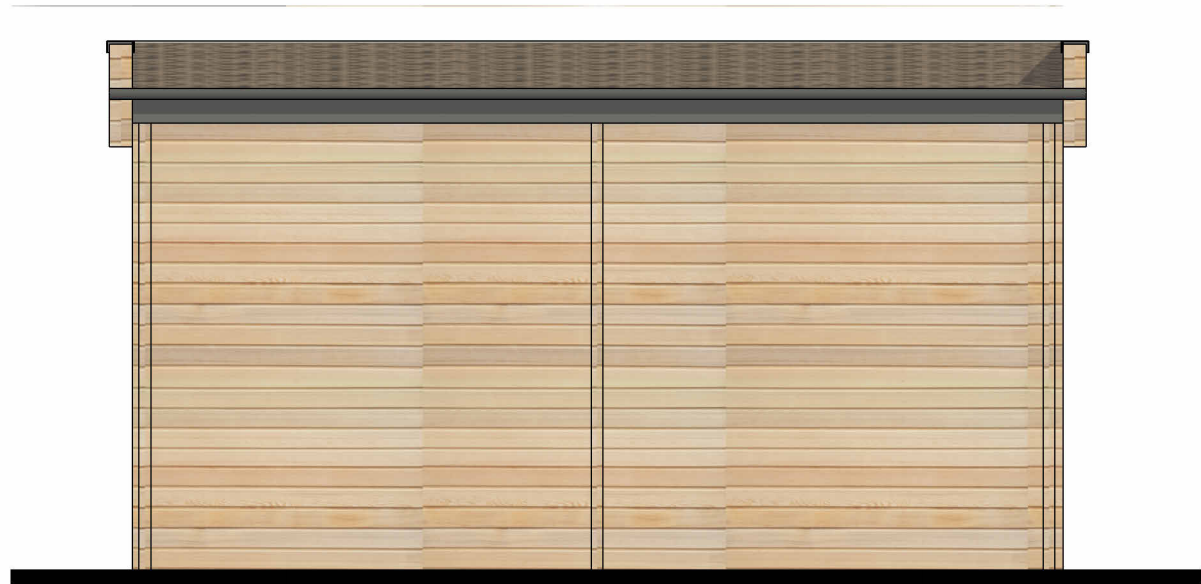

2 North Elevation
1 : 50



3 East Elevation
1 : 50

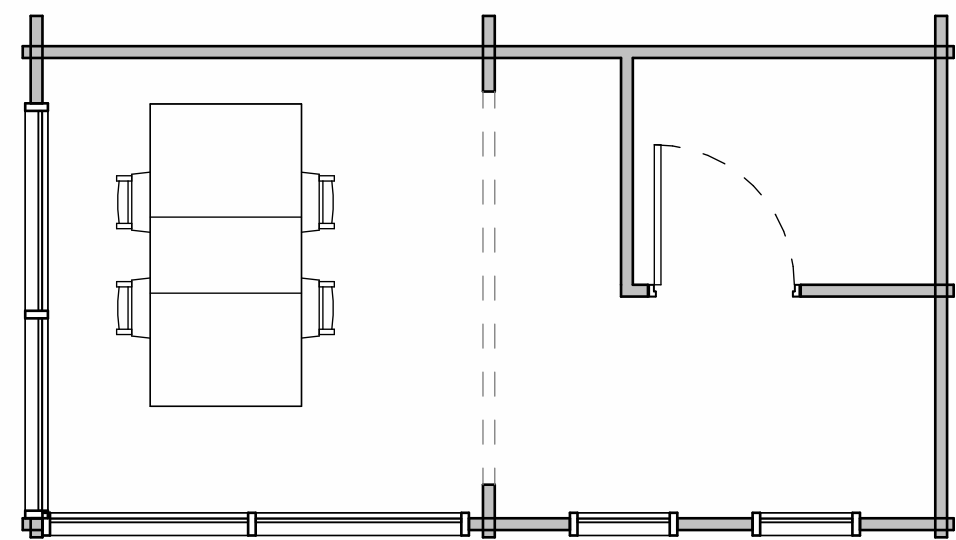

5 Ground Floor Plan
1 : 50



1 South Elevation
1 : 50



4 West Elevation
1 : 50



6 Building Section
1 : 50

0m 1m 2m 3m 4m 5m

SCALE 1:50 @ A1

Rev	Date	Description	Drawn By	Checked By
P2	28.11.24	Building Height Amended	AH	RMc
P1	26.11.24	For Planning Submission	AH	BG

HARRIS IRWIN
architects

Aske Stables, Aske, Richmond,
North Yorkshire. DL10 5HG
t: 01748 825675
e: enquiries@harrisirwin.com
w: www.harrisirwin.com

Project:
Chickenhall
Land East of Chickenhall Lane,
Eastleigh

Client: Highwood

Drawing Title:
Proposed Garden Building

For Planning Submission

HIA Project Number	Scale @ A1	Suitability
3765	1 : 50	D0

Project	Originator	Volume	Level	Type	Role	Number
3765 - HIA	- 01	- 00	- DR	- A	-	9008