




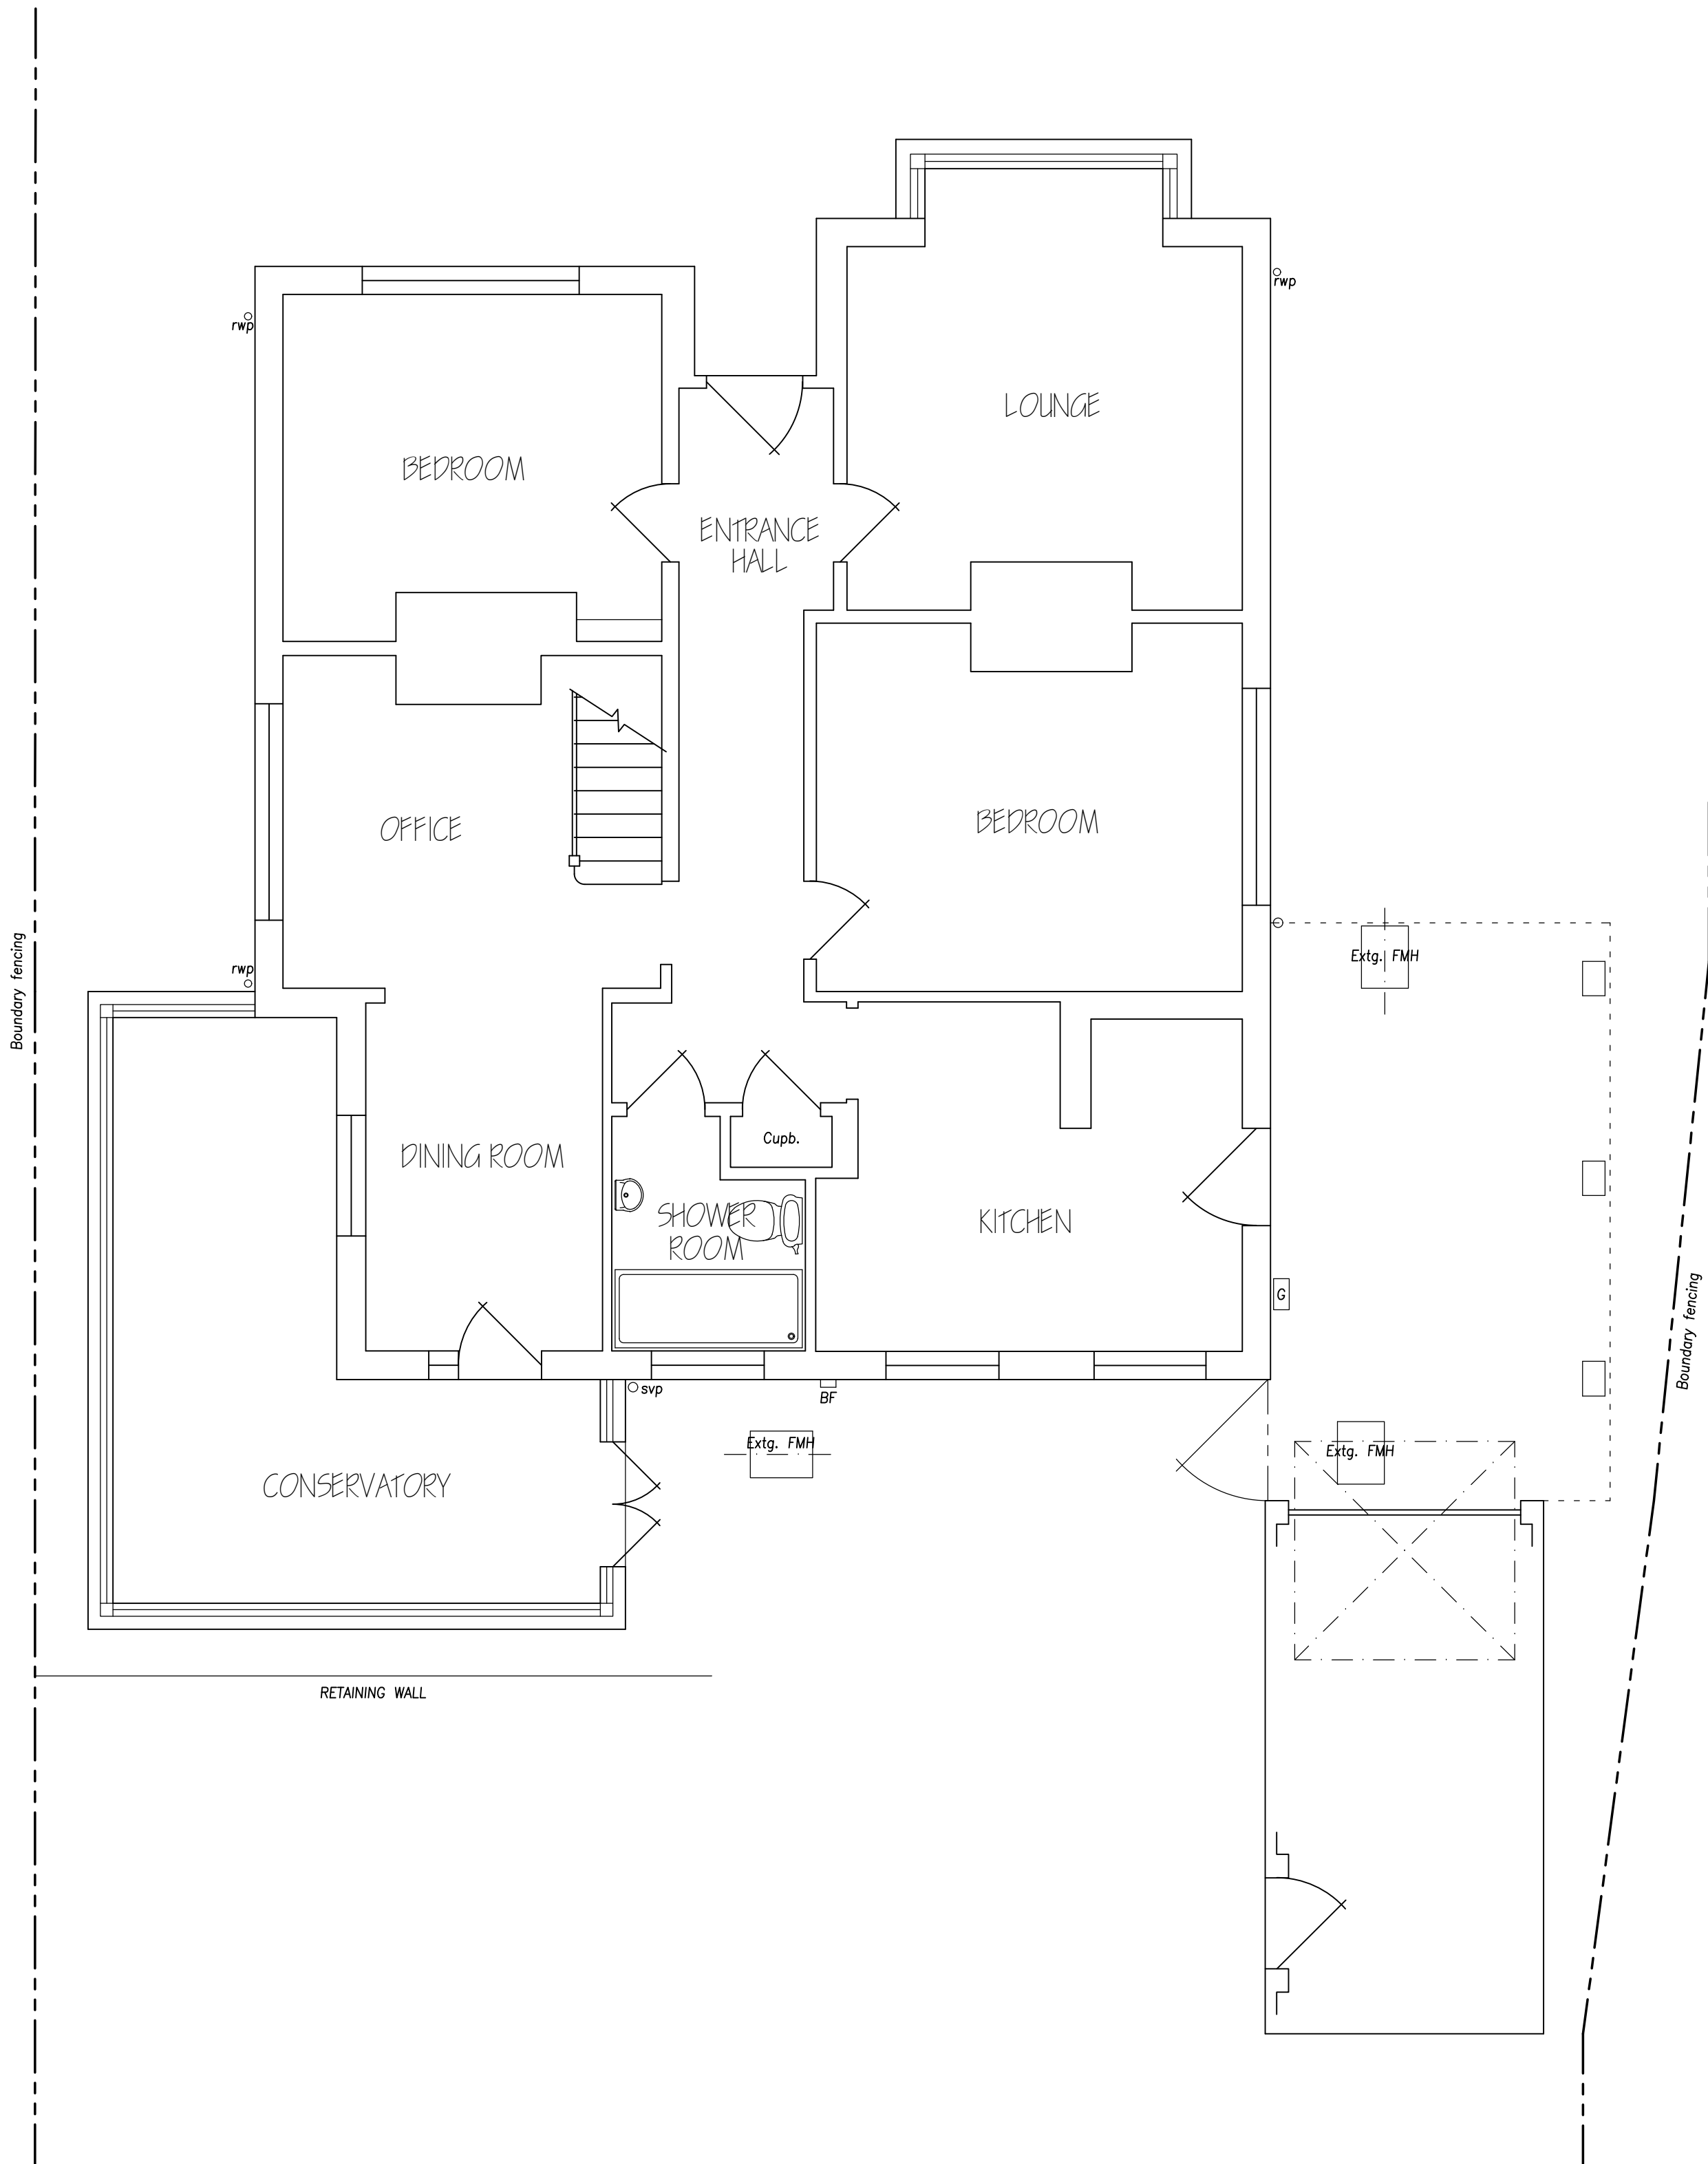

EXISTING GROUND FLOOR PLAN

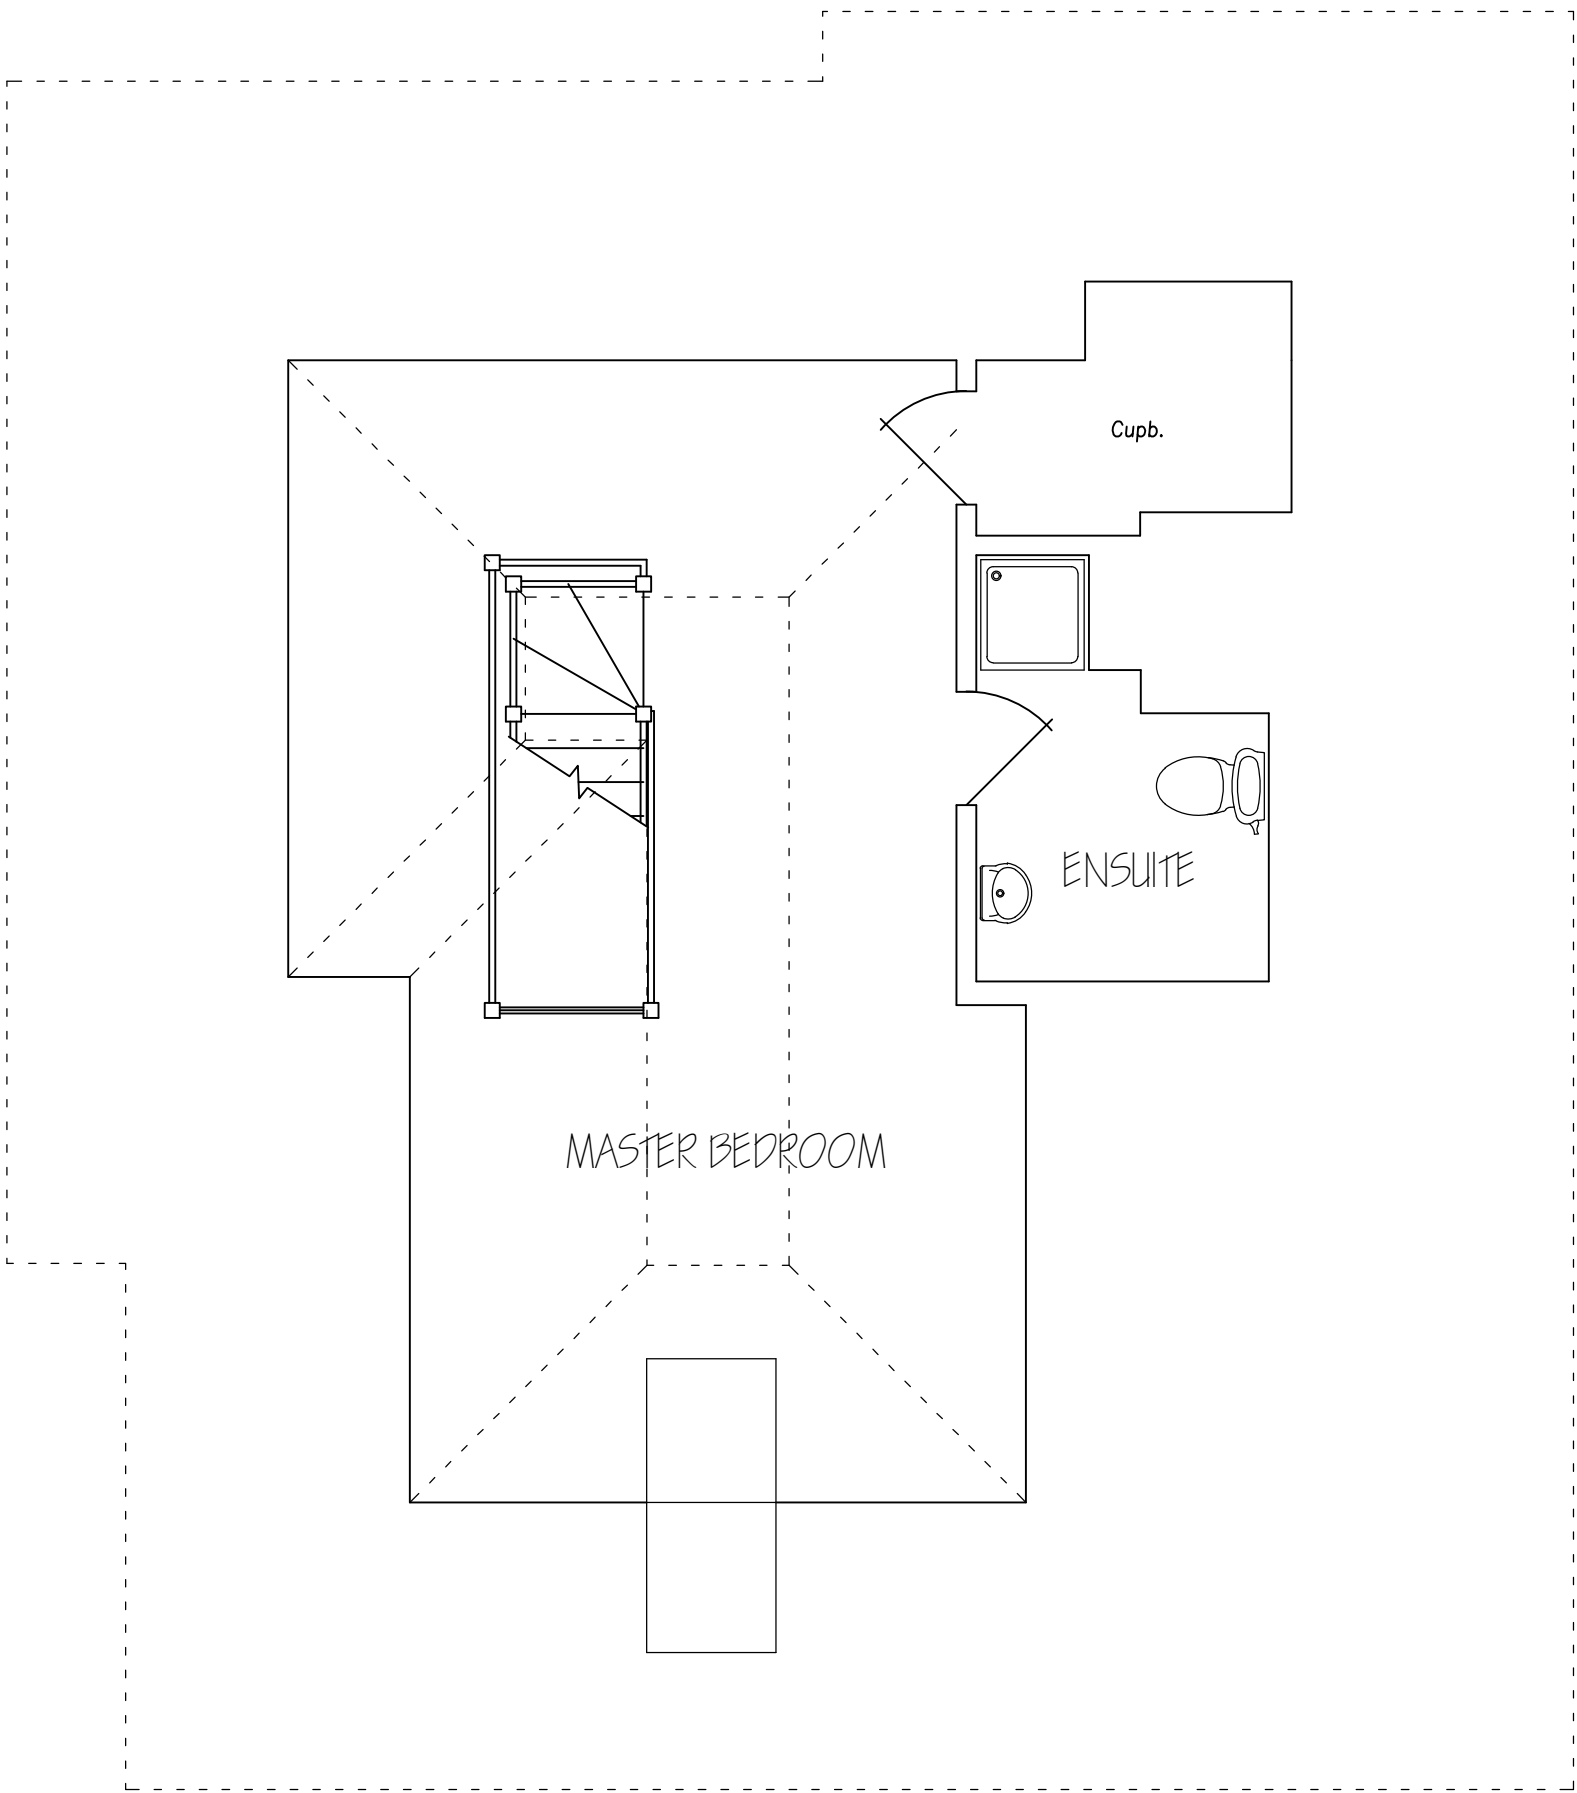

EXISTING LOFT FLOOR PLAN

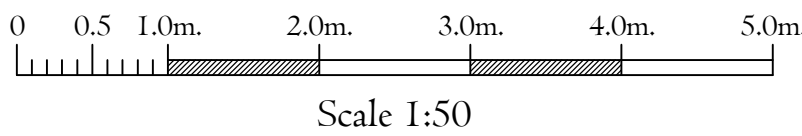

Williamson & Daughter

WAD House, 248A, Cobham Road, Fetcham, Surrey. KT22 9JF.
T:0208. 715. 9300 / 07831 244 491 E:Info@Williamson-design.co.uk

Title BUILDING SURVEY

Address
6, PINE ROAD,
CHANDLER'S FORD, HAMPSHIRE,
SO53 1LP

For Mr. & Mrs. R. Flower

Date DECEMBER 2024 Scale 1:50 (A1) Drawn EHW

Drawing Number
S-1544.3-F-01/1