



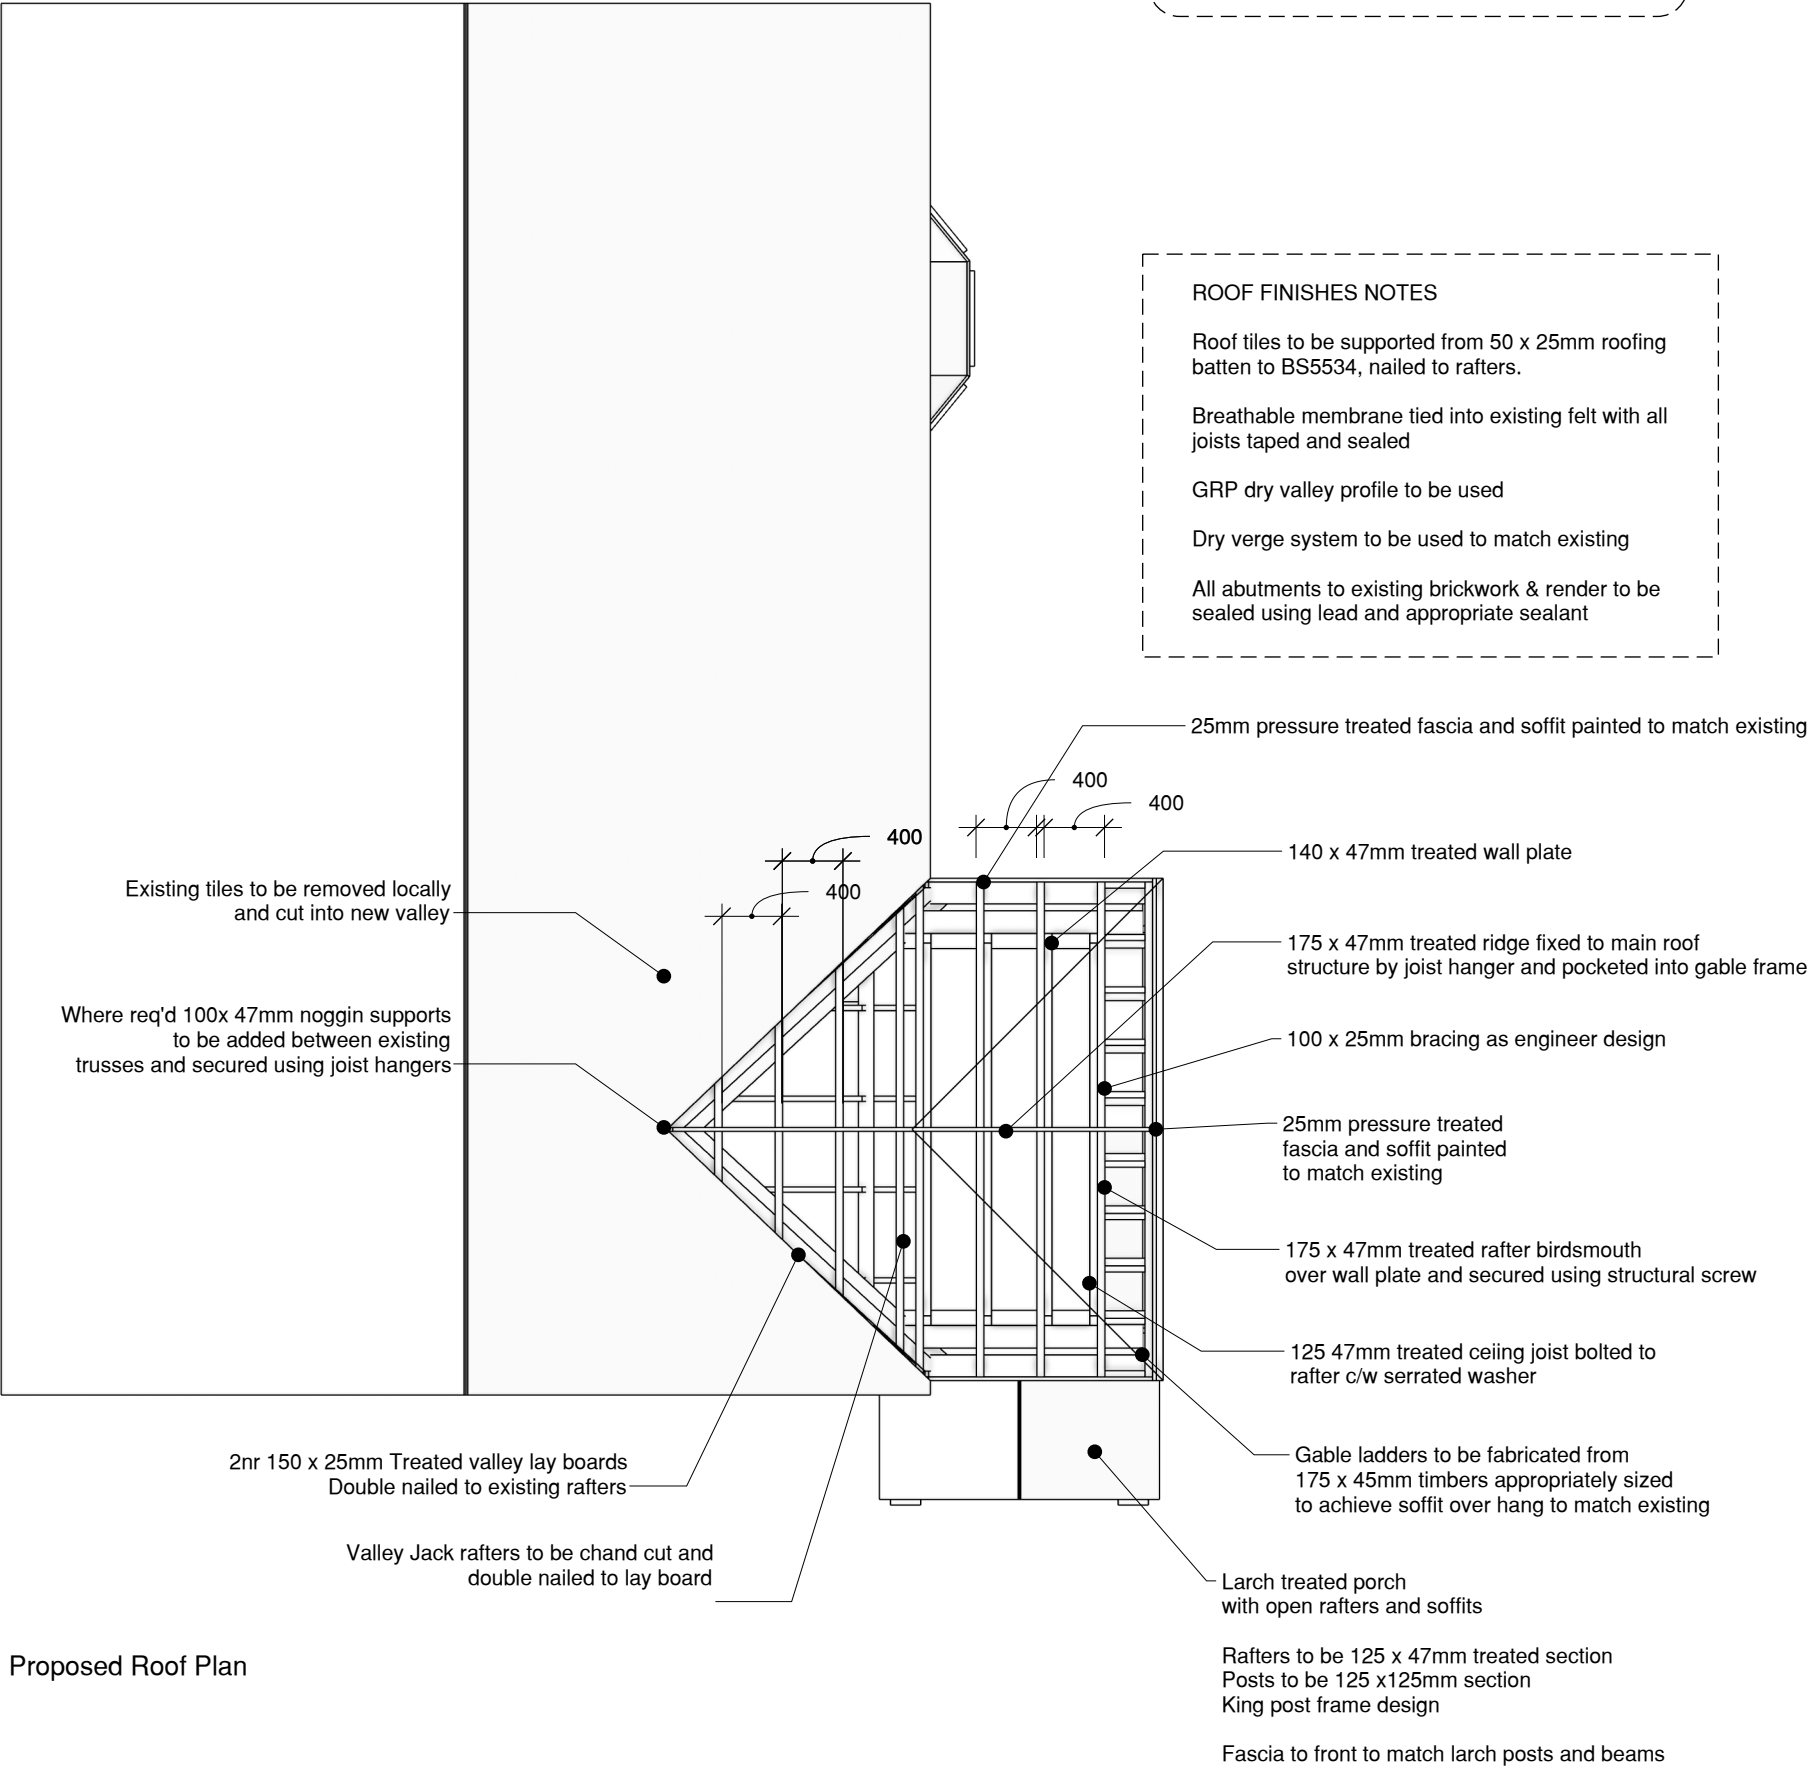

Proposed Roof Plan

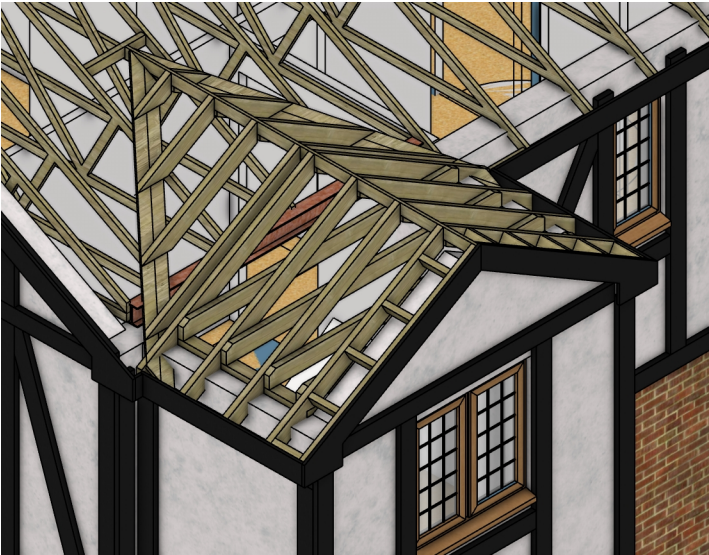

Pelican Construction Limited
7 Skipper Road, Curbridge
Southampton
SO30 2YR

Registered in England
No: 15429145
VAT Reg No. 459 1057 81

07368 111 124
info@pelican-construction.com
www.pelcon.co.uk

Chris Russell

10 Duddon Close,
Eastleigh,
SO18 3QA

Project
10 Duddon Close
Drawing Title

Proposed Roof Plan

Scale
1:100

Drawn
2024 / 12 / 19 / RJN

Drawing Number

CT-DC-01/ 09 / REV