


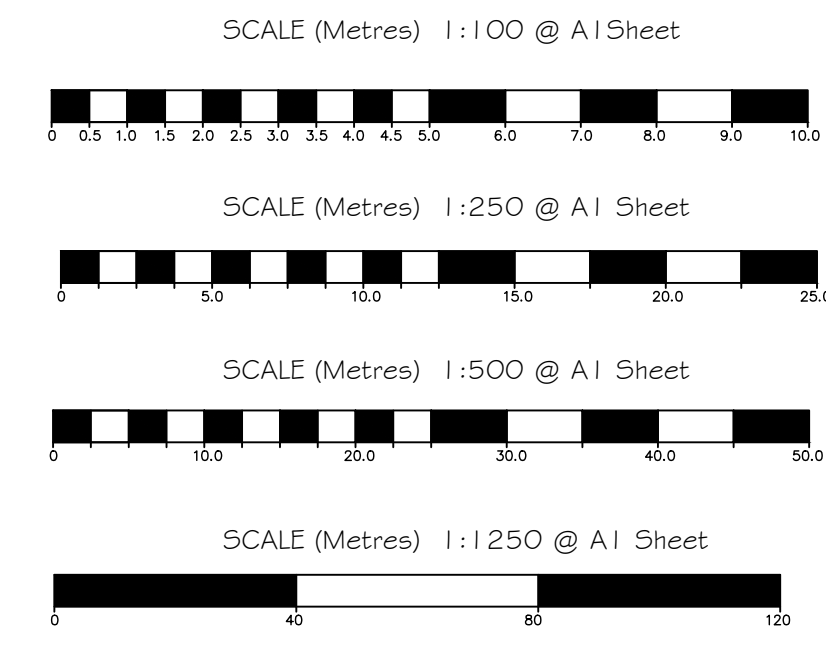

**Drawing Notes:**


The copyright of this drawing belongs solely with BPS Design Consultants Ltd, it should not be copied or reproduced without their written consent.

Written dimensions to take precedent over scaling the drawing however all dimensions to be checked and verified on site prior to commencing works. The Contractor shall take all responsibility for setting out. Any discrepancies should be clarified prior to proceeding with work.


All workmanship and materials shall comply with BS 8000 Parts 1-15.



Proposed Block Plan  
1:500

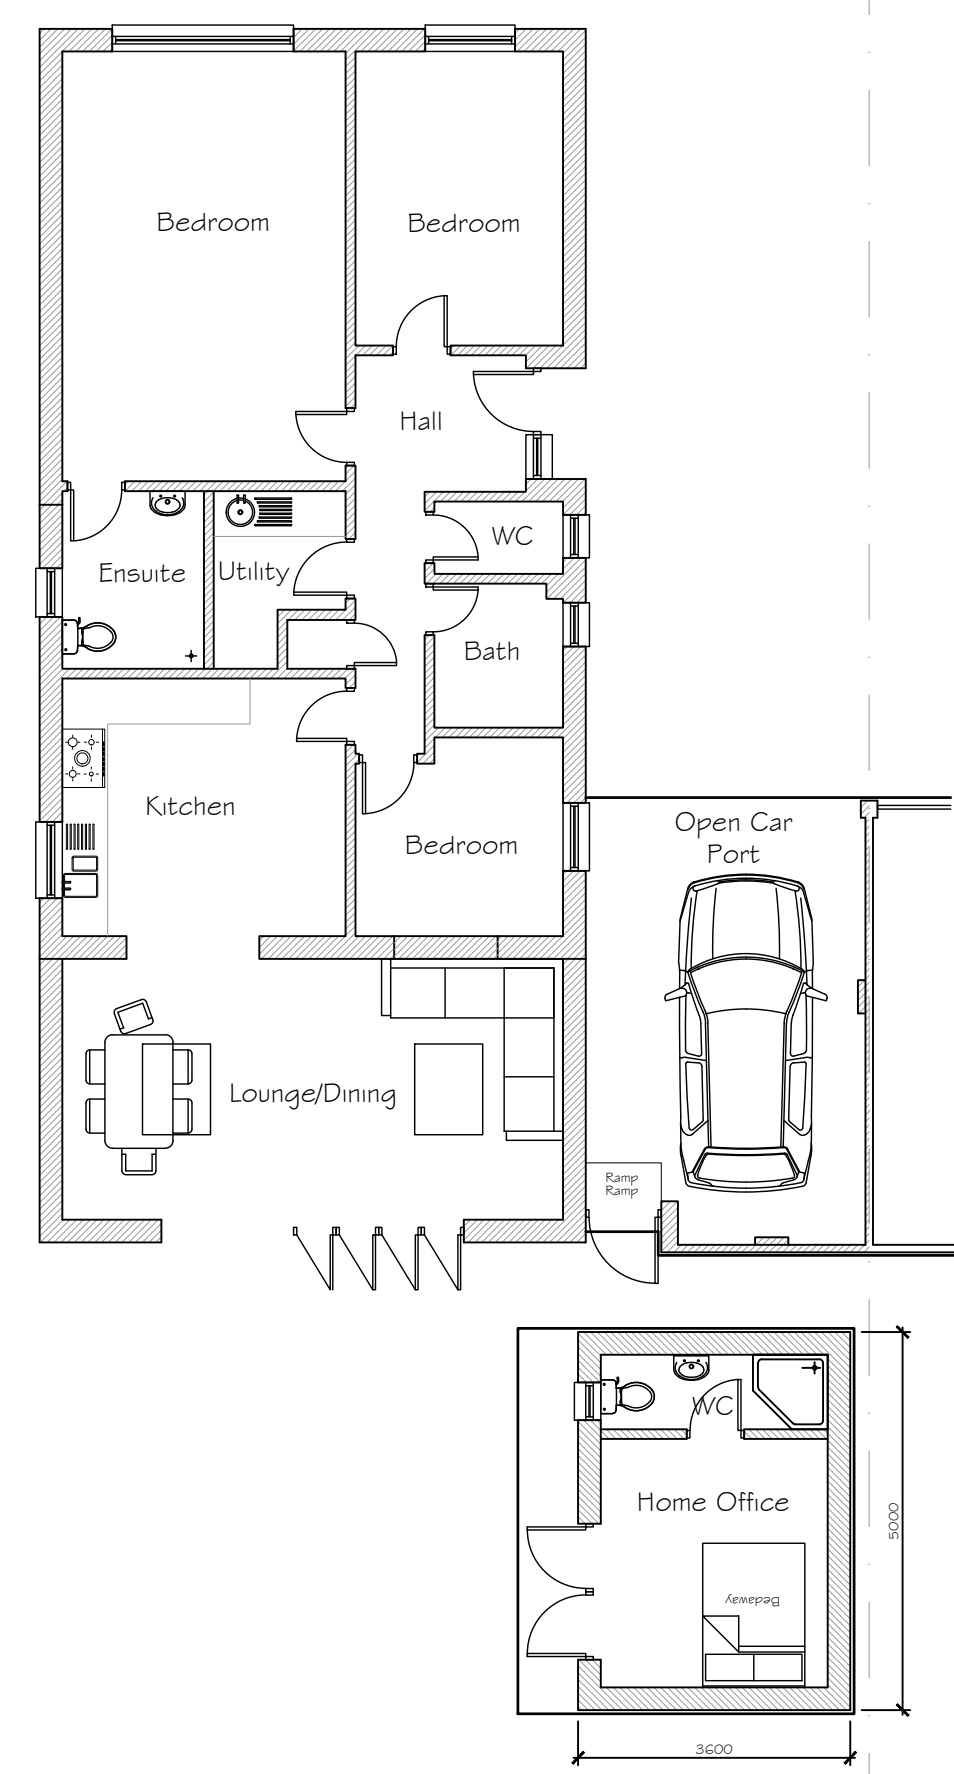


Proposed Ground Floor Plan

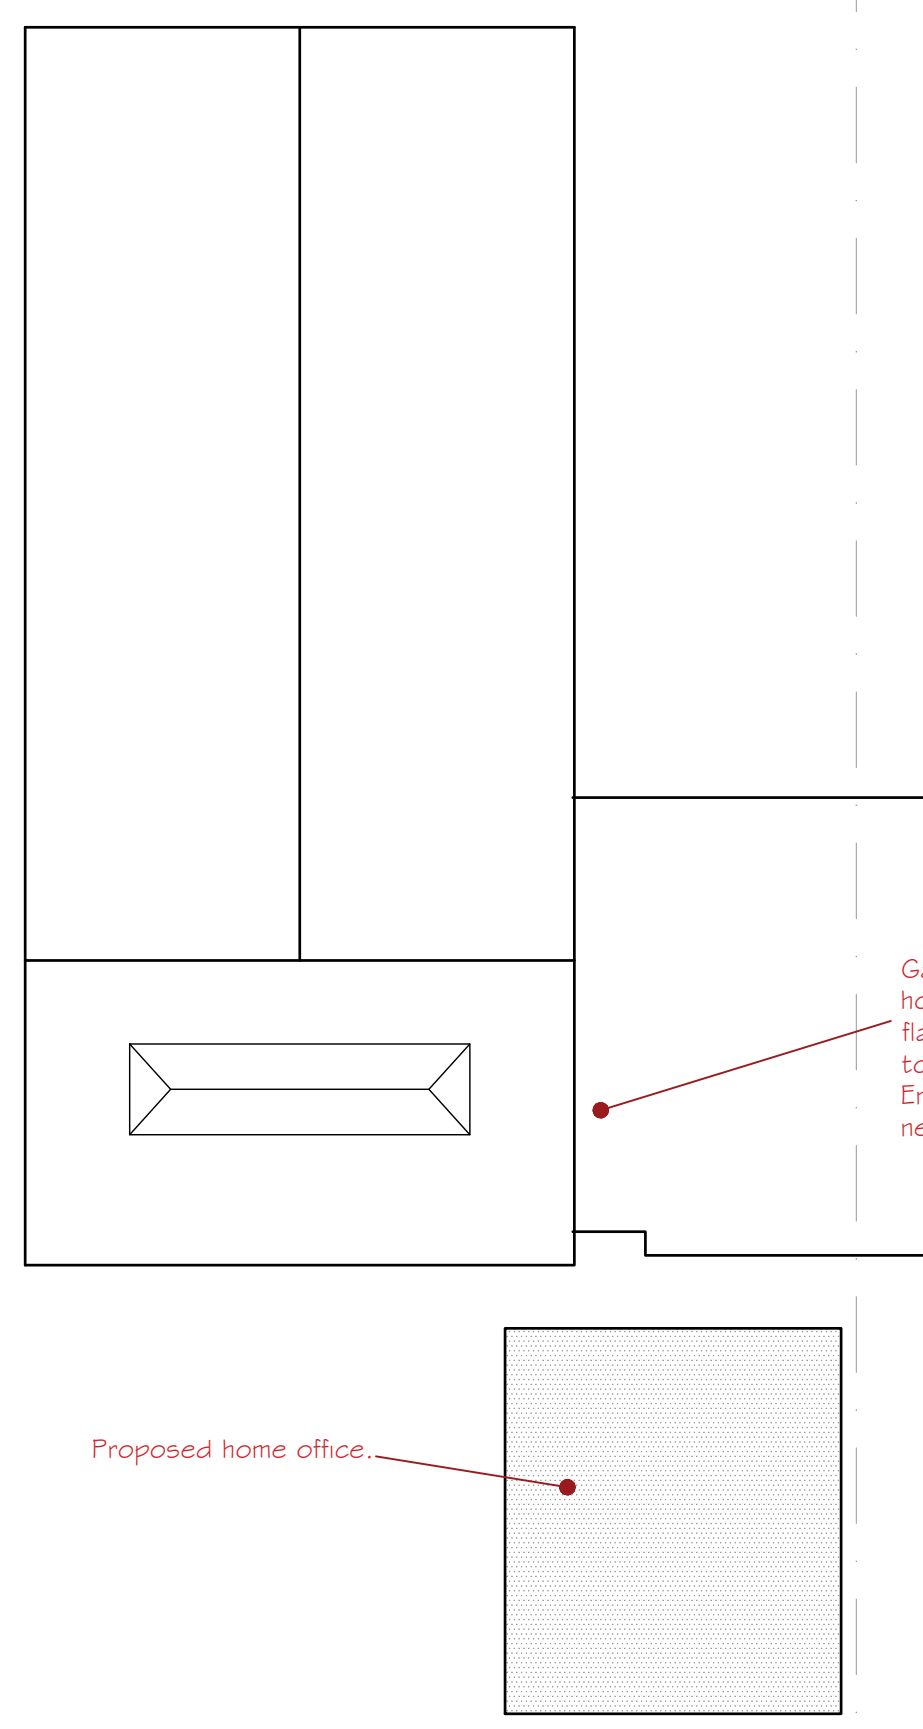


Proposed Roof Plan




Proposed Front Elevation

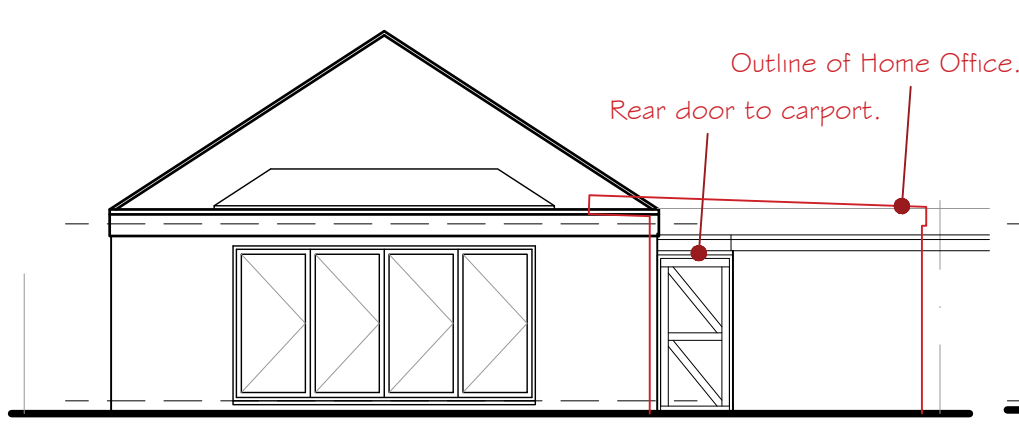

Proposed Rear Elevation

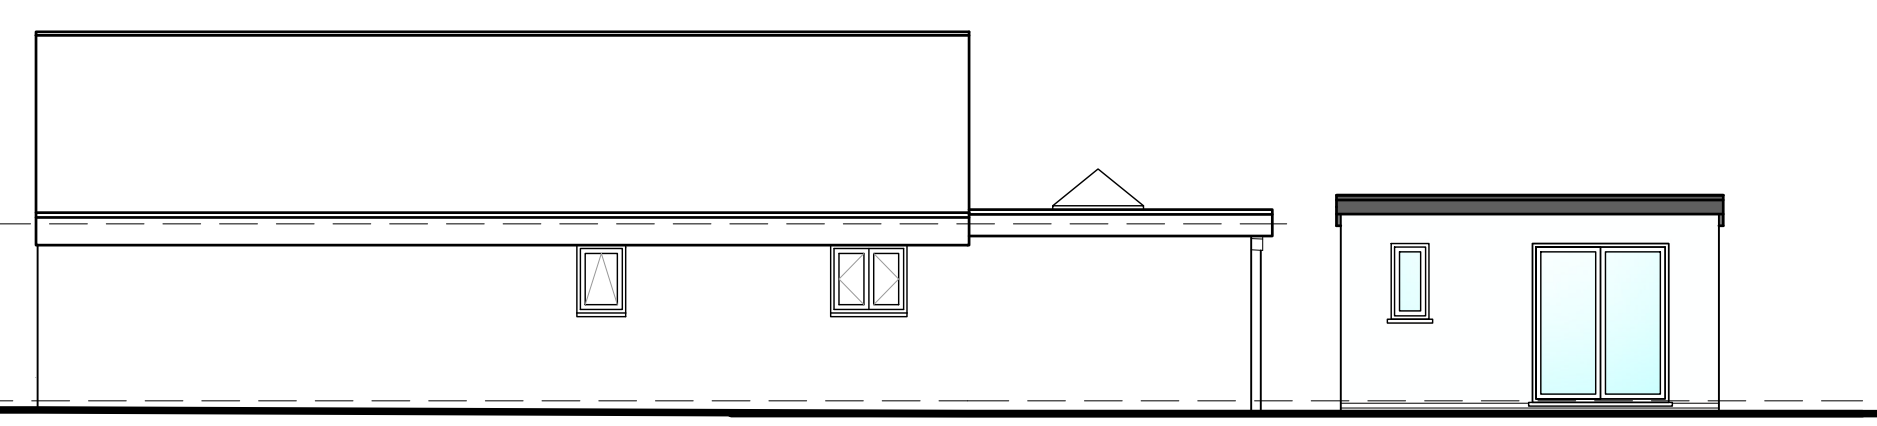


Proposed Side Elevation

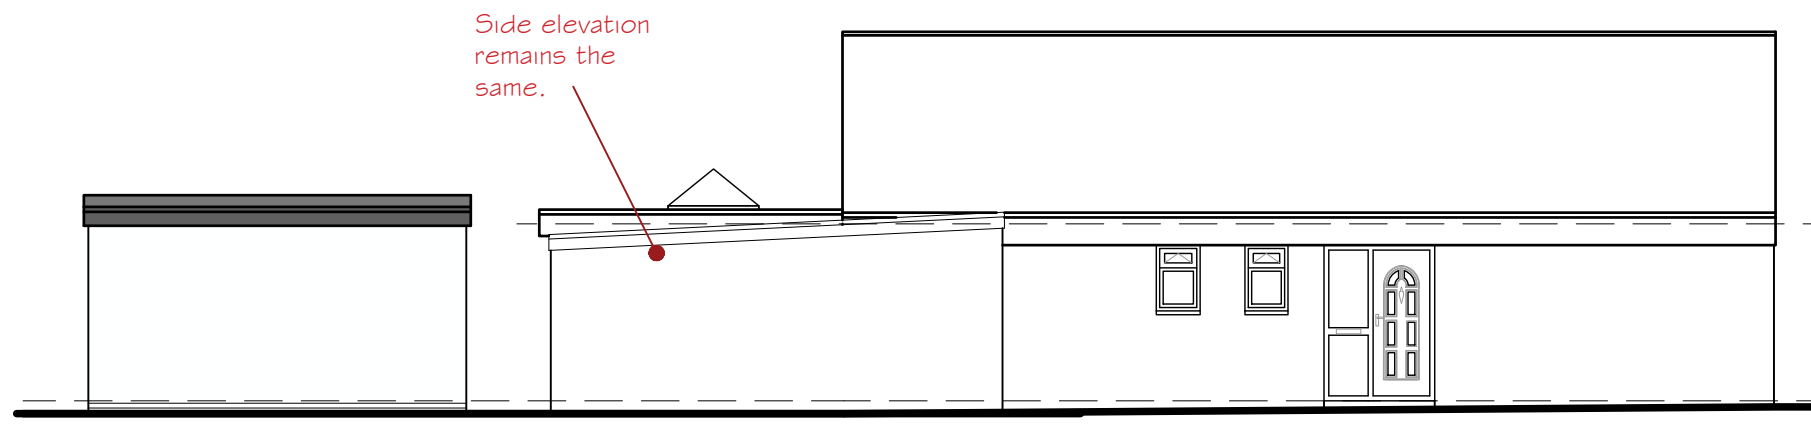

Proposed Side Elevation

## Proposed Elevations and Plans 1:100

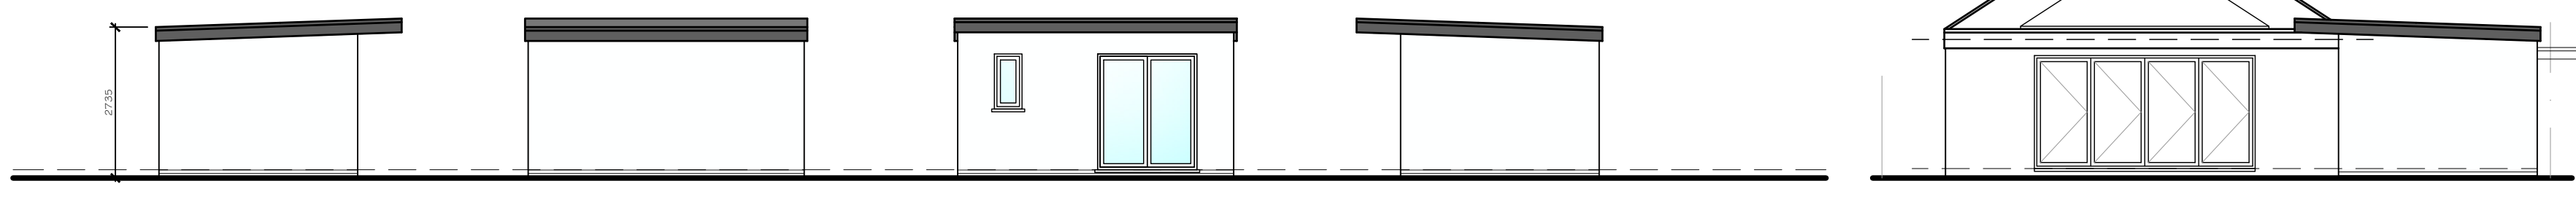


Side Elevation

Rear Elevation

Front Elevation

Side Elevation

Proposed Rear Elevation with  
Home Office Shown

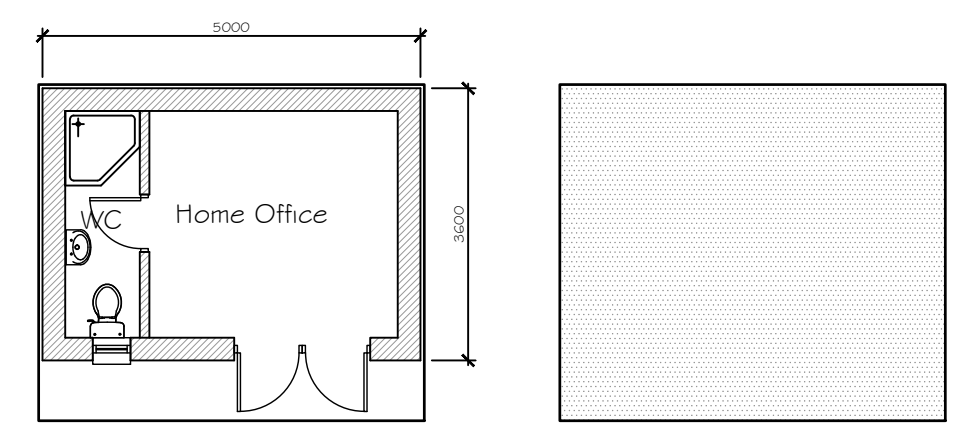

Floor Plan

Roof Plan

## Proposed Home Office 1:100

Issued for  
Comments

**BPS Design Consultants Ltd**  
Architectural Services and Structural Engineers

Seafields, Dodwell Lane, Bursledon, Southampton, SO31 1DU

**Tel: 023 8040 4017**

robert@bpsdesign.co.uk    colin@bpsdesign.co.uk  
Mobile: 07915 604 293    Mobile: 07886 855 897

[www.bpsdesign.co.uk](http://www.bpsdesign.co.uk)

Project: 9 Princess Close, West End SO30 3JU

Client: Mr M. Brown

Dwg Title: Proposed Car Port and Home Office

Dwg No: PL/02    Revision: -

Date: Dec 2024    By: rjn    Scale: As Shown

The Copyright of this drawing belongs solely to BPS Design Consultants Ltd. It should not be copied or reproduced without consent from BPS Design Consultants Ltd. Original drawing at A1 size.