



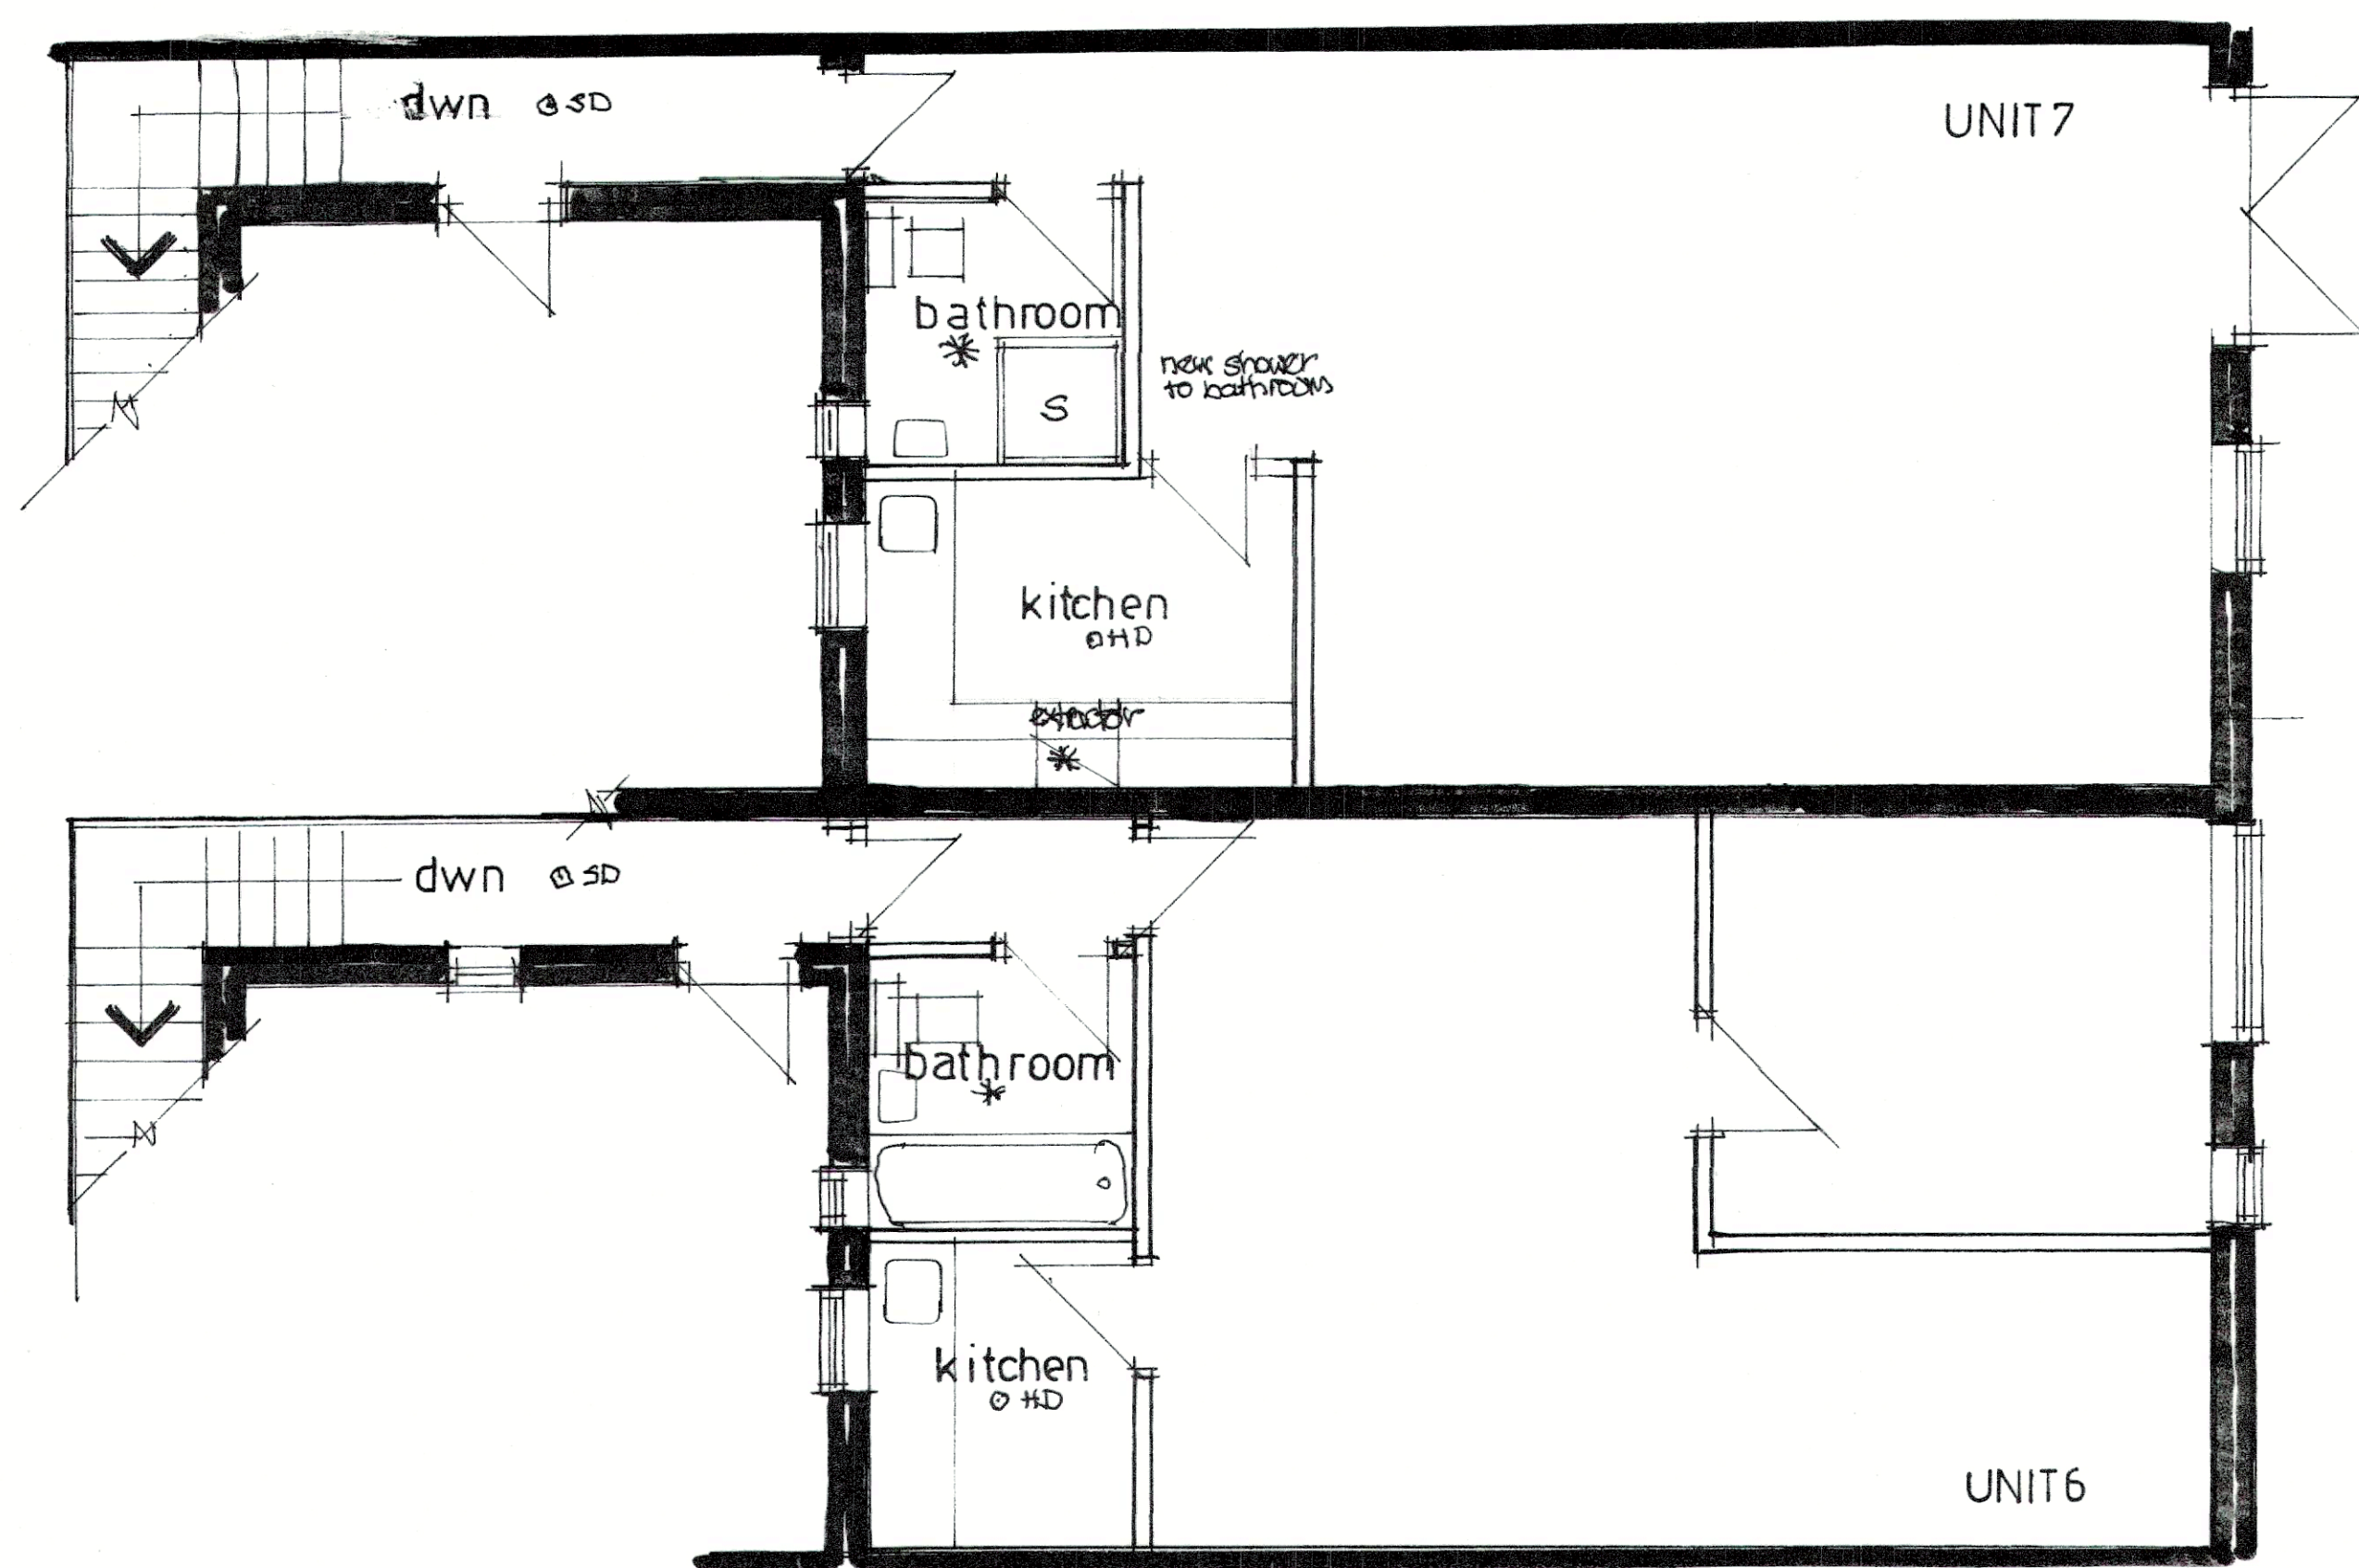


first floor plan

0m 1 2 3m 4 5m
scale bar 1:50

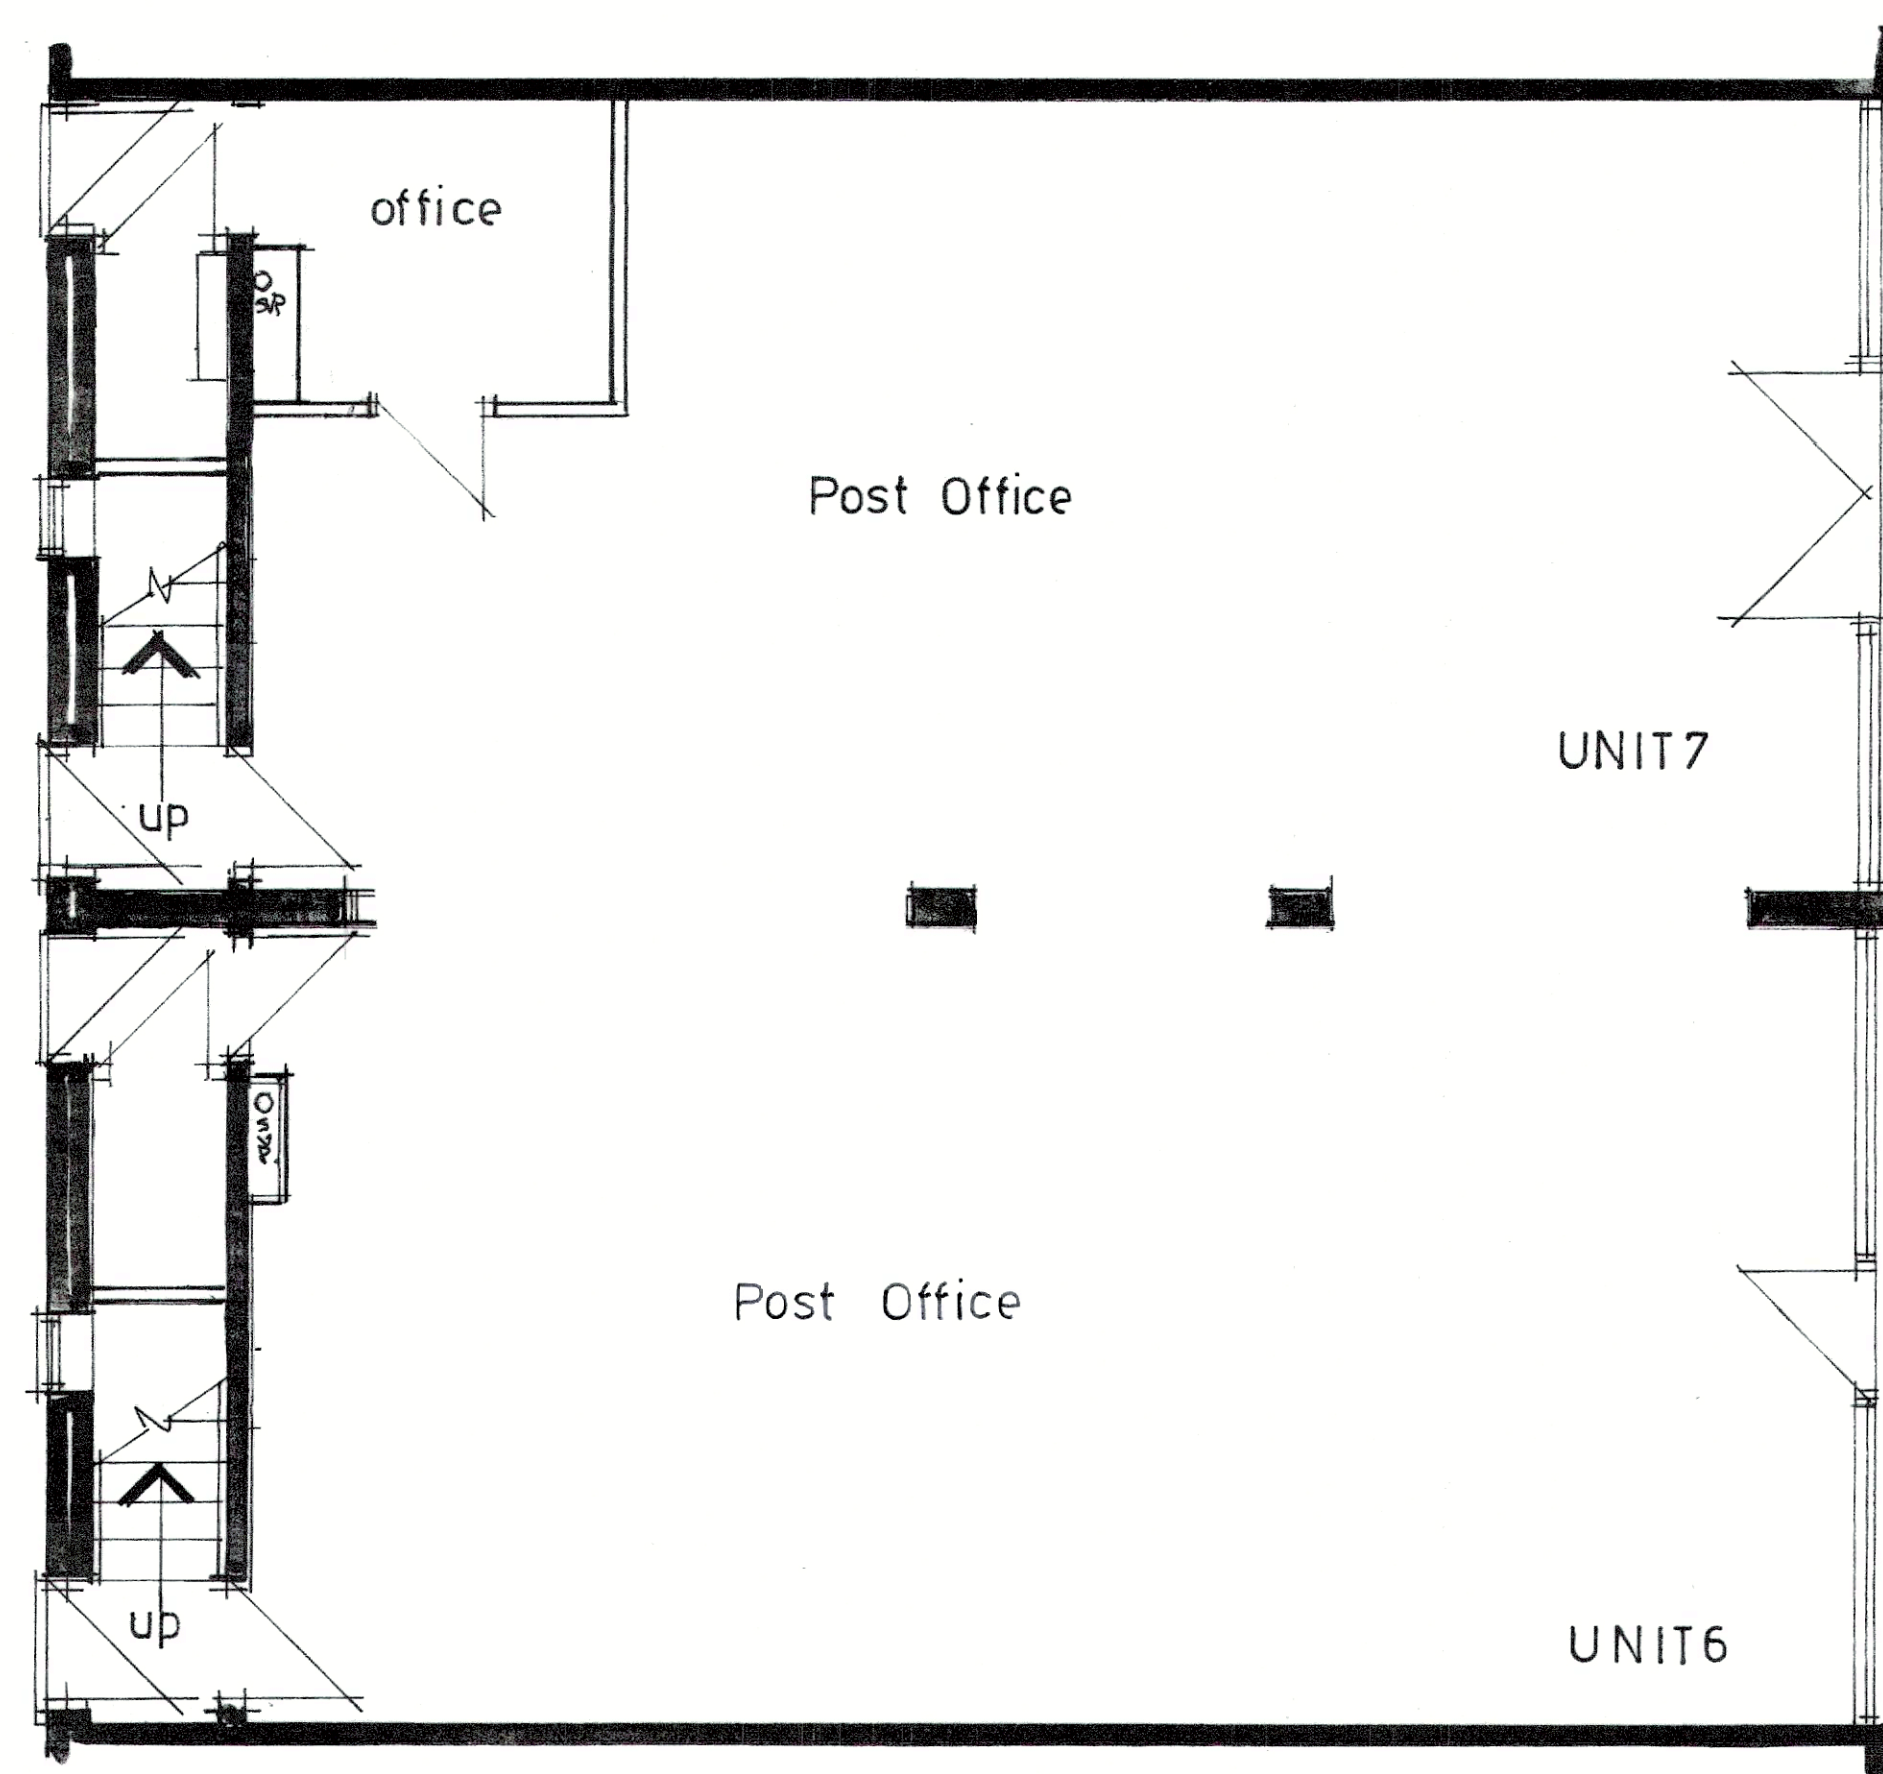


ground floor plan

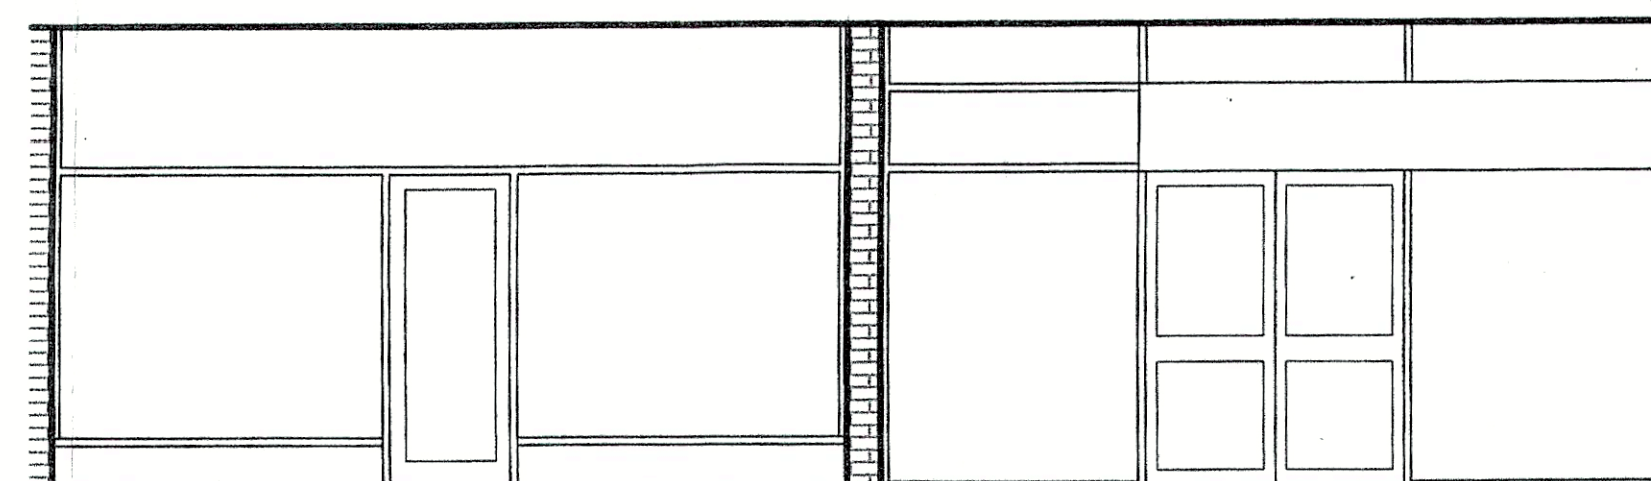

EXISTING FRONT ELEVATION

LOCATION PLAN
Scale 1:250

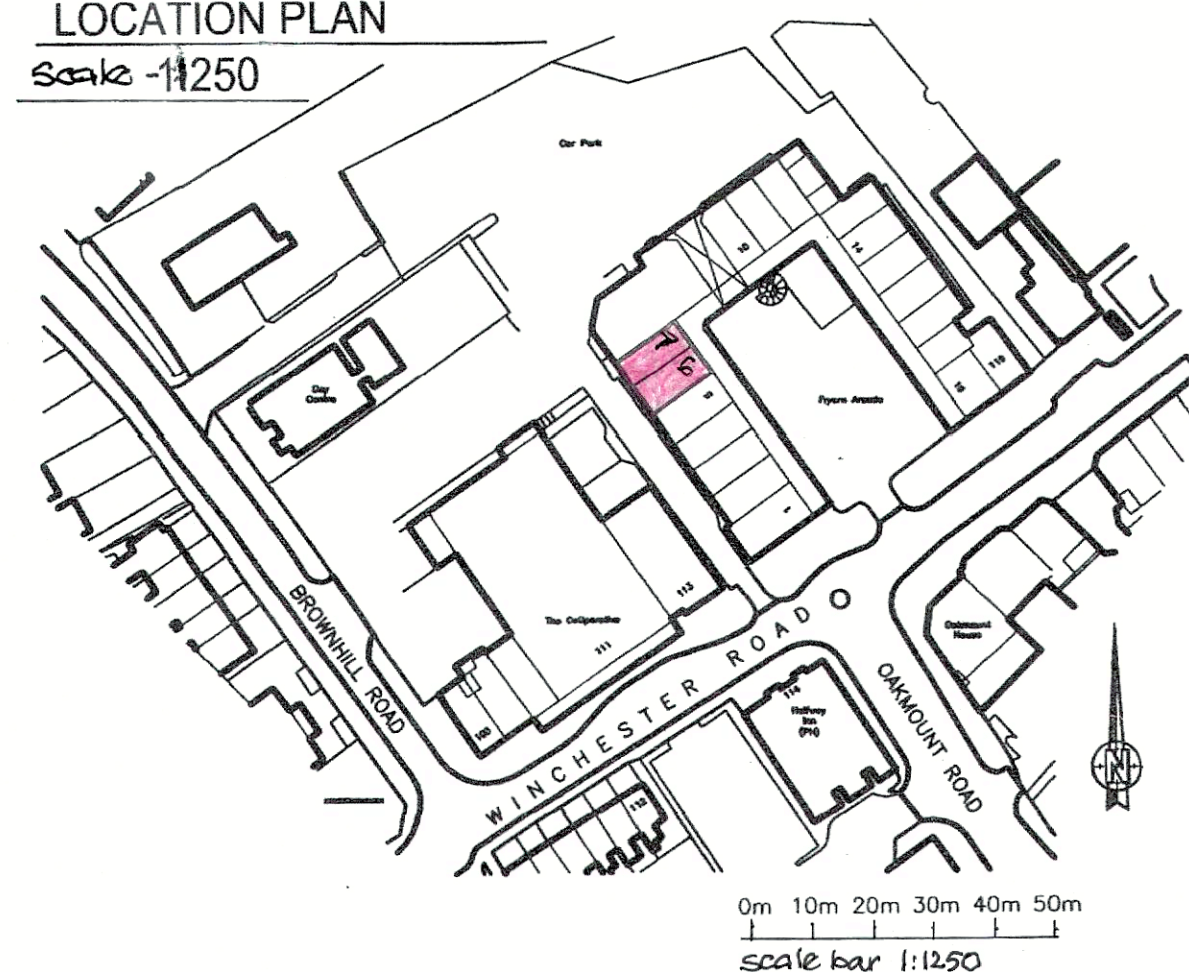

Drawing title	
Existing plans, elevation, and site plan. Proposed alterations, Units 6 and 7 Fryem Arcade, Chandlers, Ford Hants.	
Scale 1:50 @ A1.	
Date August 24	Drawn by David Windsor.
Drawing no. FA.02.	