




1 North Elevation
1 : 100



2 West Elevation
1 : 100

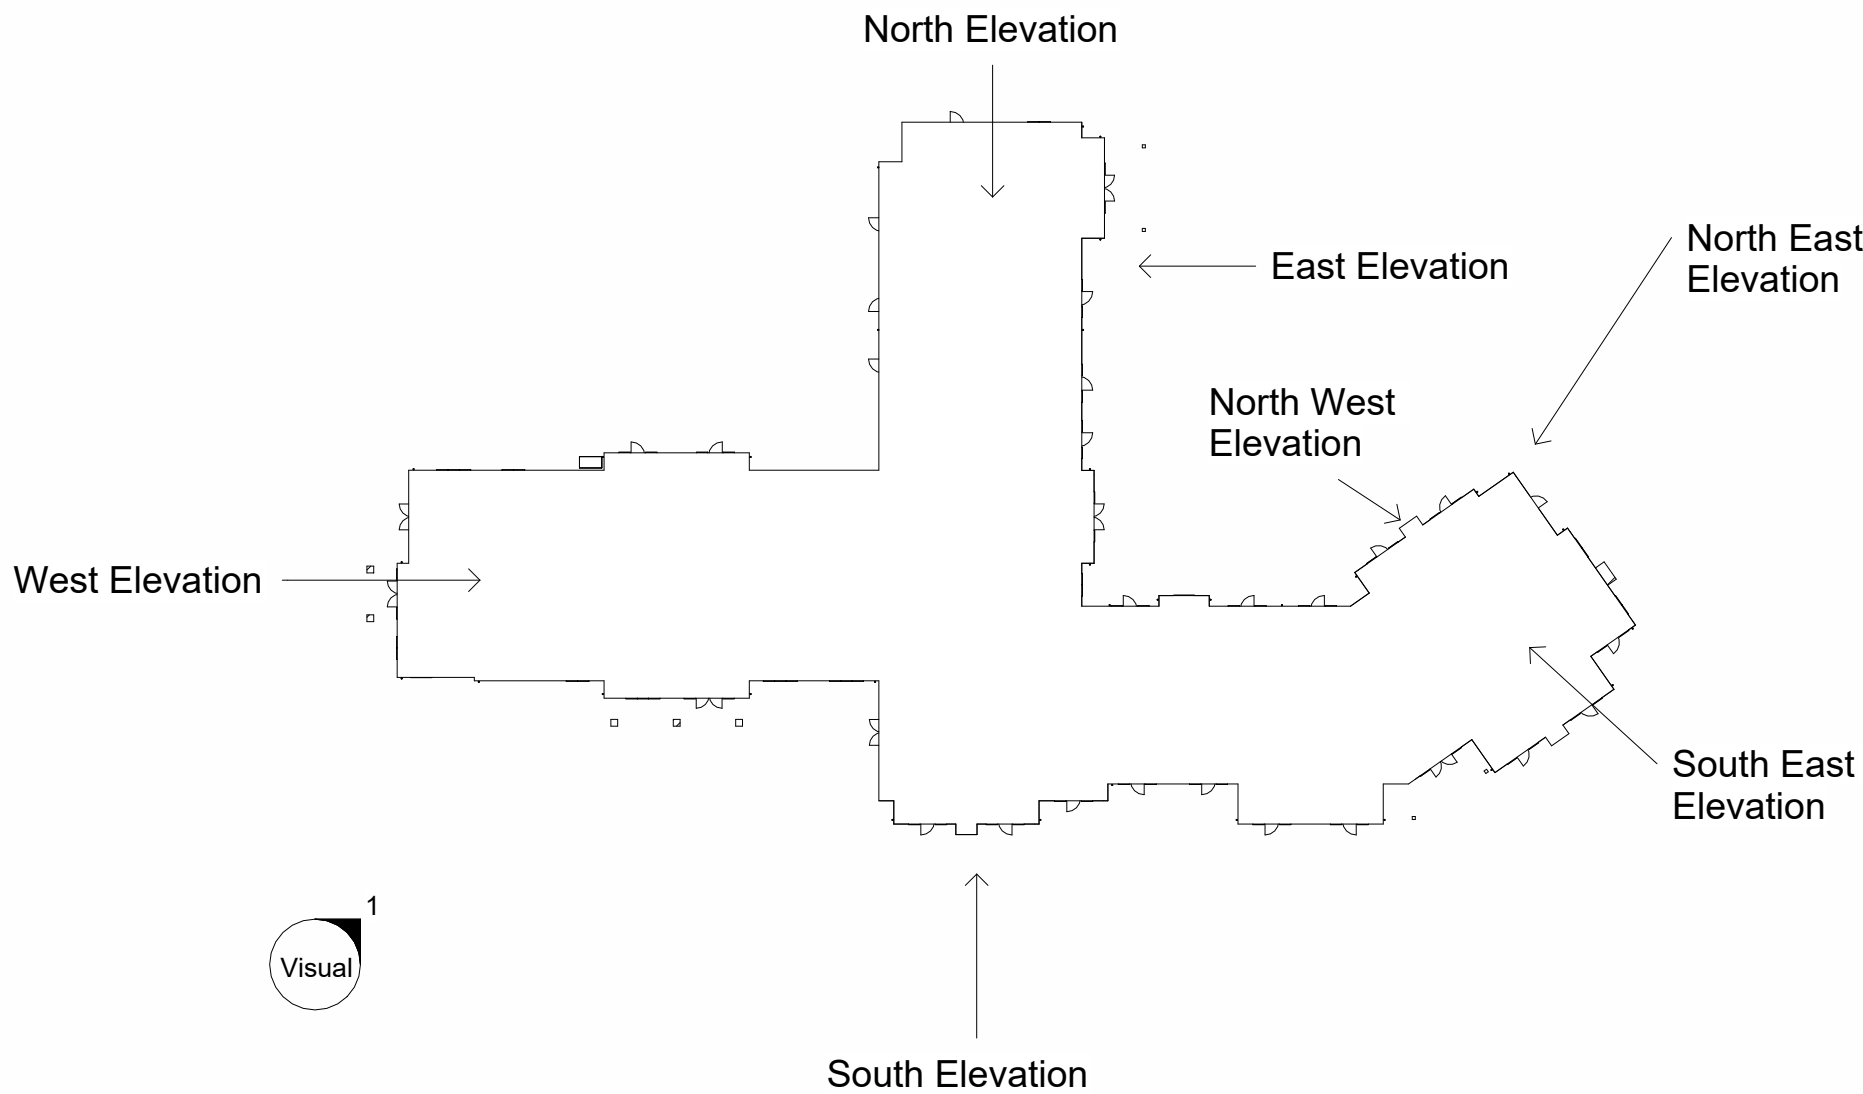

COPYRIGHT All rights in this work are reserved. No part of this work may be reproduced, stored or transmitted in any form or by any means(including without limitation by photocopying or placing on a website) without the prior permission in writing of ADG except in accordance with the provisions of the Copyright, Designs and Patents Act 1988. Applications for permission to reproduce anypart of this work should be addressed to ADG Architects at info@adgarchitects.co.uk AREA CALCULATIONS The areas shown are approximate only and have been measured off preliminary drawings as the likely areas at the current state of design using the stated option from the Code of Measuring Practice, 6th edition. These may be affected by future design development and construction tolerances, or the result of surveys for existing buildings. Take account of these factors before planning any financial or property development purpose or strategy and seek confirmation of latest areas before decision making.	Rev No.	Date	Description								
	5	11/07/24	Elevational materials updated								
	6	27/08/24	Drawing updated according to client comments								
	7	02/09/24	Timber cladding added to gable								
	8	05/09/24	Balcony's updated								
 6 Pioneer Court • Milton Palms Business Park • Darlington • DL1 4WD 01325 464 111 enquiries@adgarchitects.co.uk www.adgarchitects.co.uk	9	19/09/24	Community hub entrance updated								
	10	07/10/24	West side on north elevation updated								
	11	06/01/25	Northern window and balcony balustrade noted to feature obscure glazing								
Drawing Title Proposed North and West Elevations Description Proposed Care Home Development, Boorley Gardens, Botley, Hampshire, SO32 2BX Client Halebourne Group <table><tr><td>Checked By JB</td><td>Drawn By CFF</td><td>File Name H2161- ADG- ZZ- XX- DR- A-</td><td>Drawing No. 0103</td></tr><tr><td>Scale As indicated</td><td>Sheet Size A1</td><td>Status FEASIBILITY</td><td>Revision 11</td></tr></table>				Checked By JB	Drawn By CFF	File Name H2161- ADG- ZZ- XX- DR- A-	Drawing No. 0103	Scale As indicated	Sheet Size A1	Status FEASIBILITY	Revision 11
Checked By JB	Drawn By CFF	File Name H2161- ADG- ZZ- XX- DR- A-	Drawing No. 0103								
Scale As indicated	Sheet Size A1	Status FEASIBILITY	Revision 11								