



North
25m
Scale 1:1250

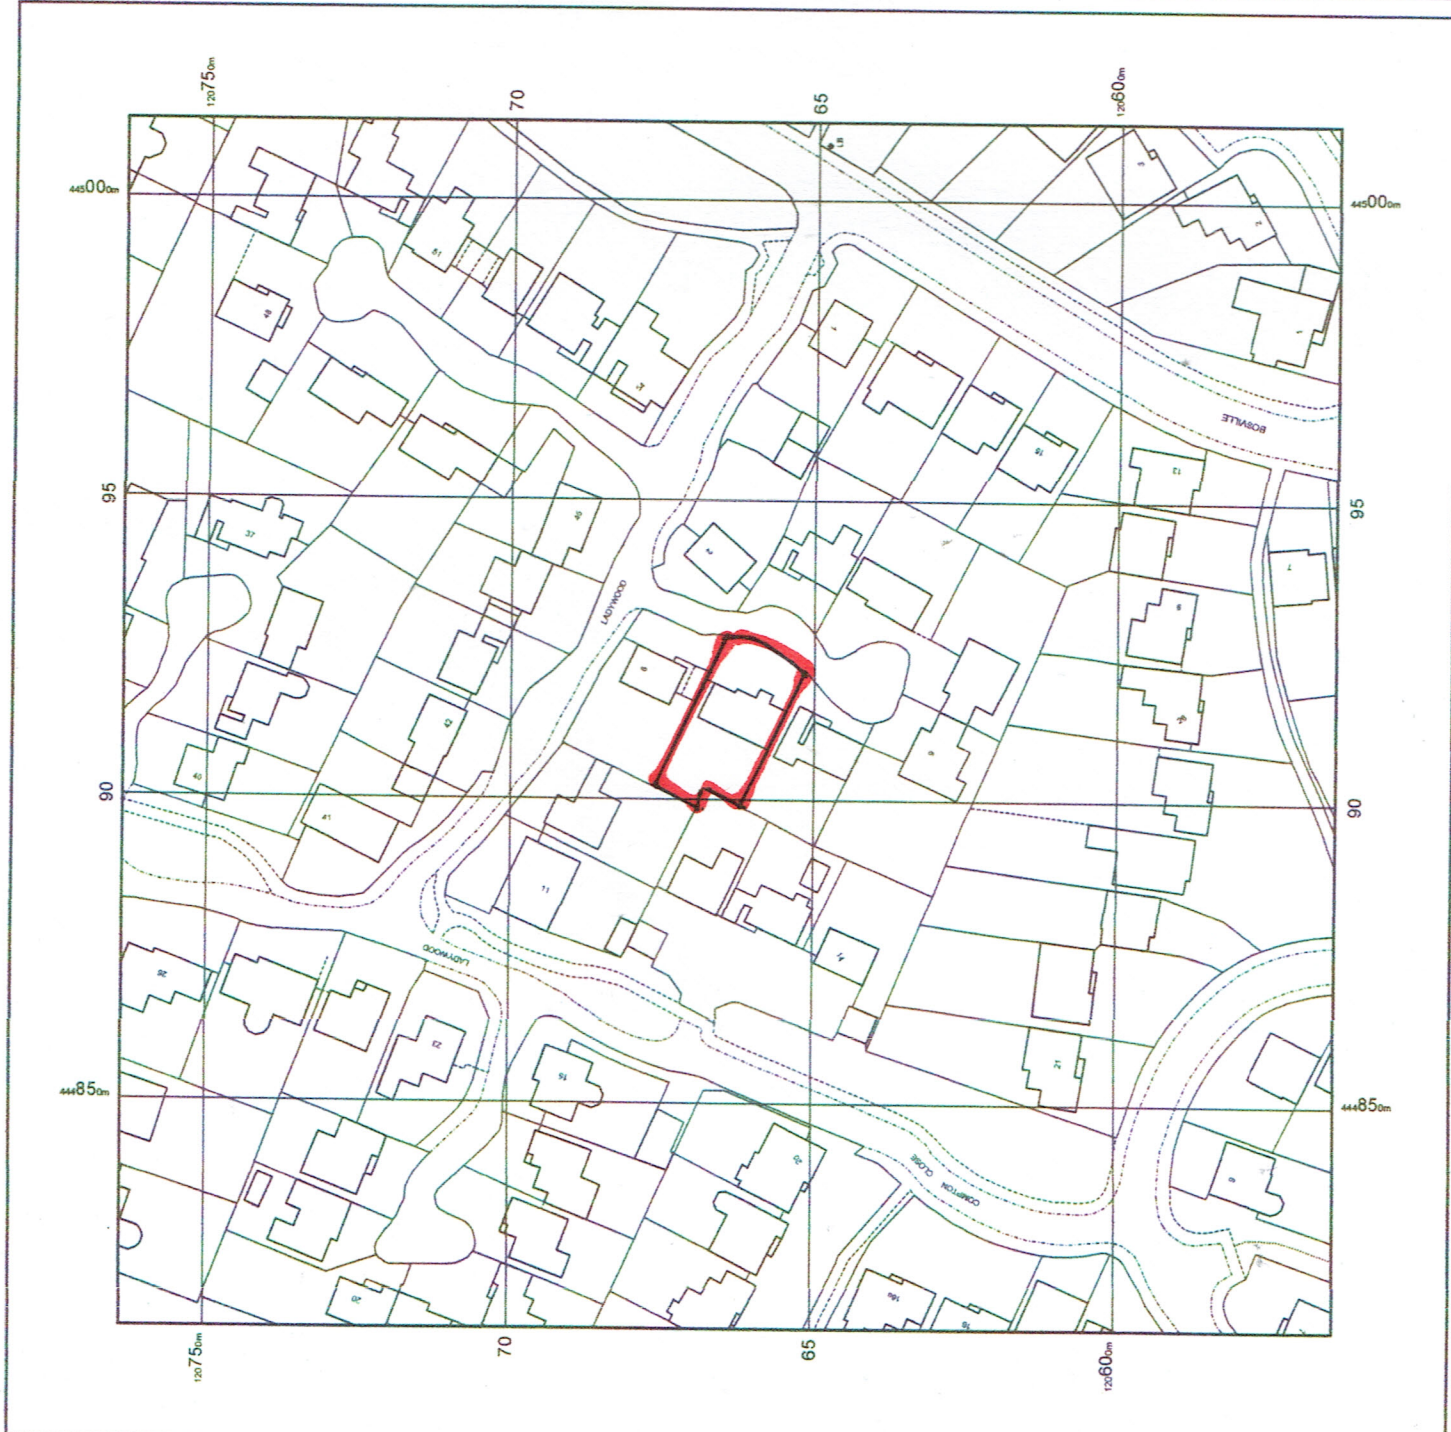

© Crown copyright and database rights 2019 Ordnance Survey 100048957. The representation of road, track or path is no evidence of a boundary or right of way. The representation of features as lines is no evidence of a property boundary.
Supplied by: www.ukmapcentre.com
Serial No: 177138
Centre Coordinates: 444913.120664
Production Date: 27/09/2019 11:35:31

LOCATION PLAN

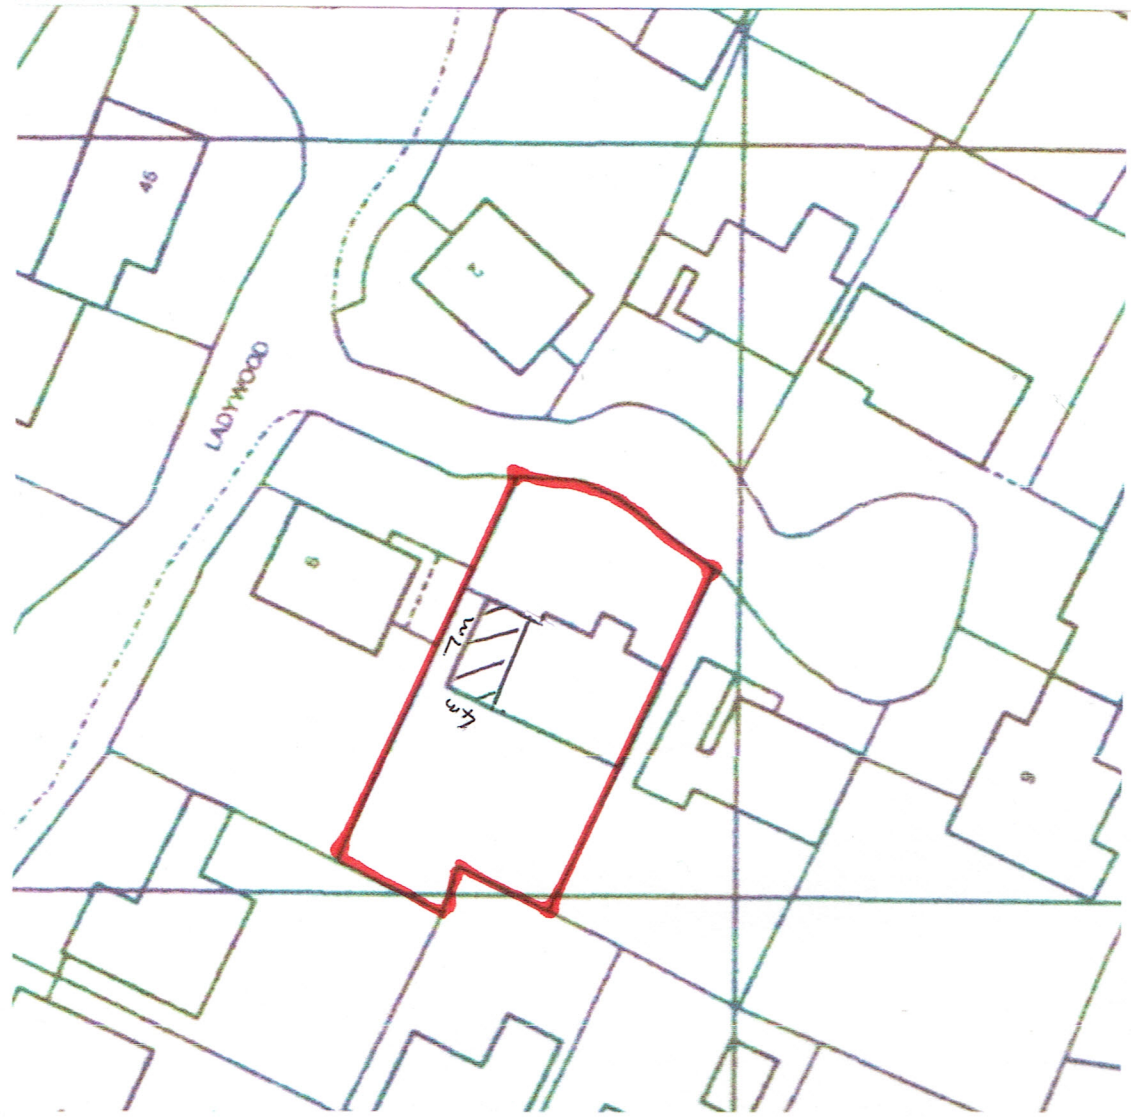

SITE PLAN

ANDREW JOHNS DESIGN
94 Hittingbury Road
Chandler's Ford
Hampshire SO53 5NZ
E: andrew@andrewjohnsdesign.co.uk
W: www.andrewjohnsdesign.co.uk
This drawing is the copyright of Andrew Johns Design & may not be copied, altered or reproduced in any way without written authority.

Client Dean Cherrett & Audrey Cherrett
Site address 8 Ladywood, Eastleigh, Hampshire.
Project First floor side extension
Drawing title Location & site plans
Revisions
Scale 1/1250 & 1/500 at A3 **Drawing ref.** E **Date** 12/04/2024