


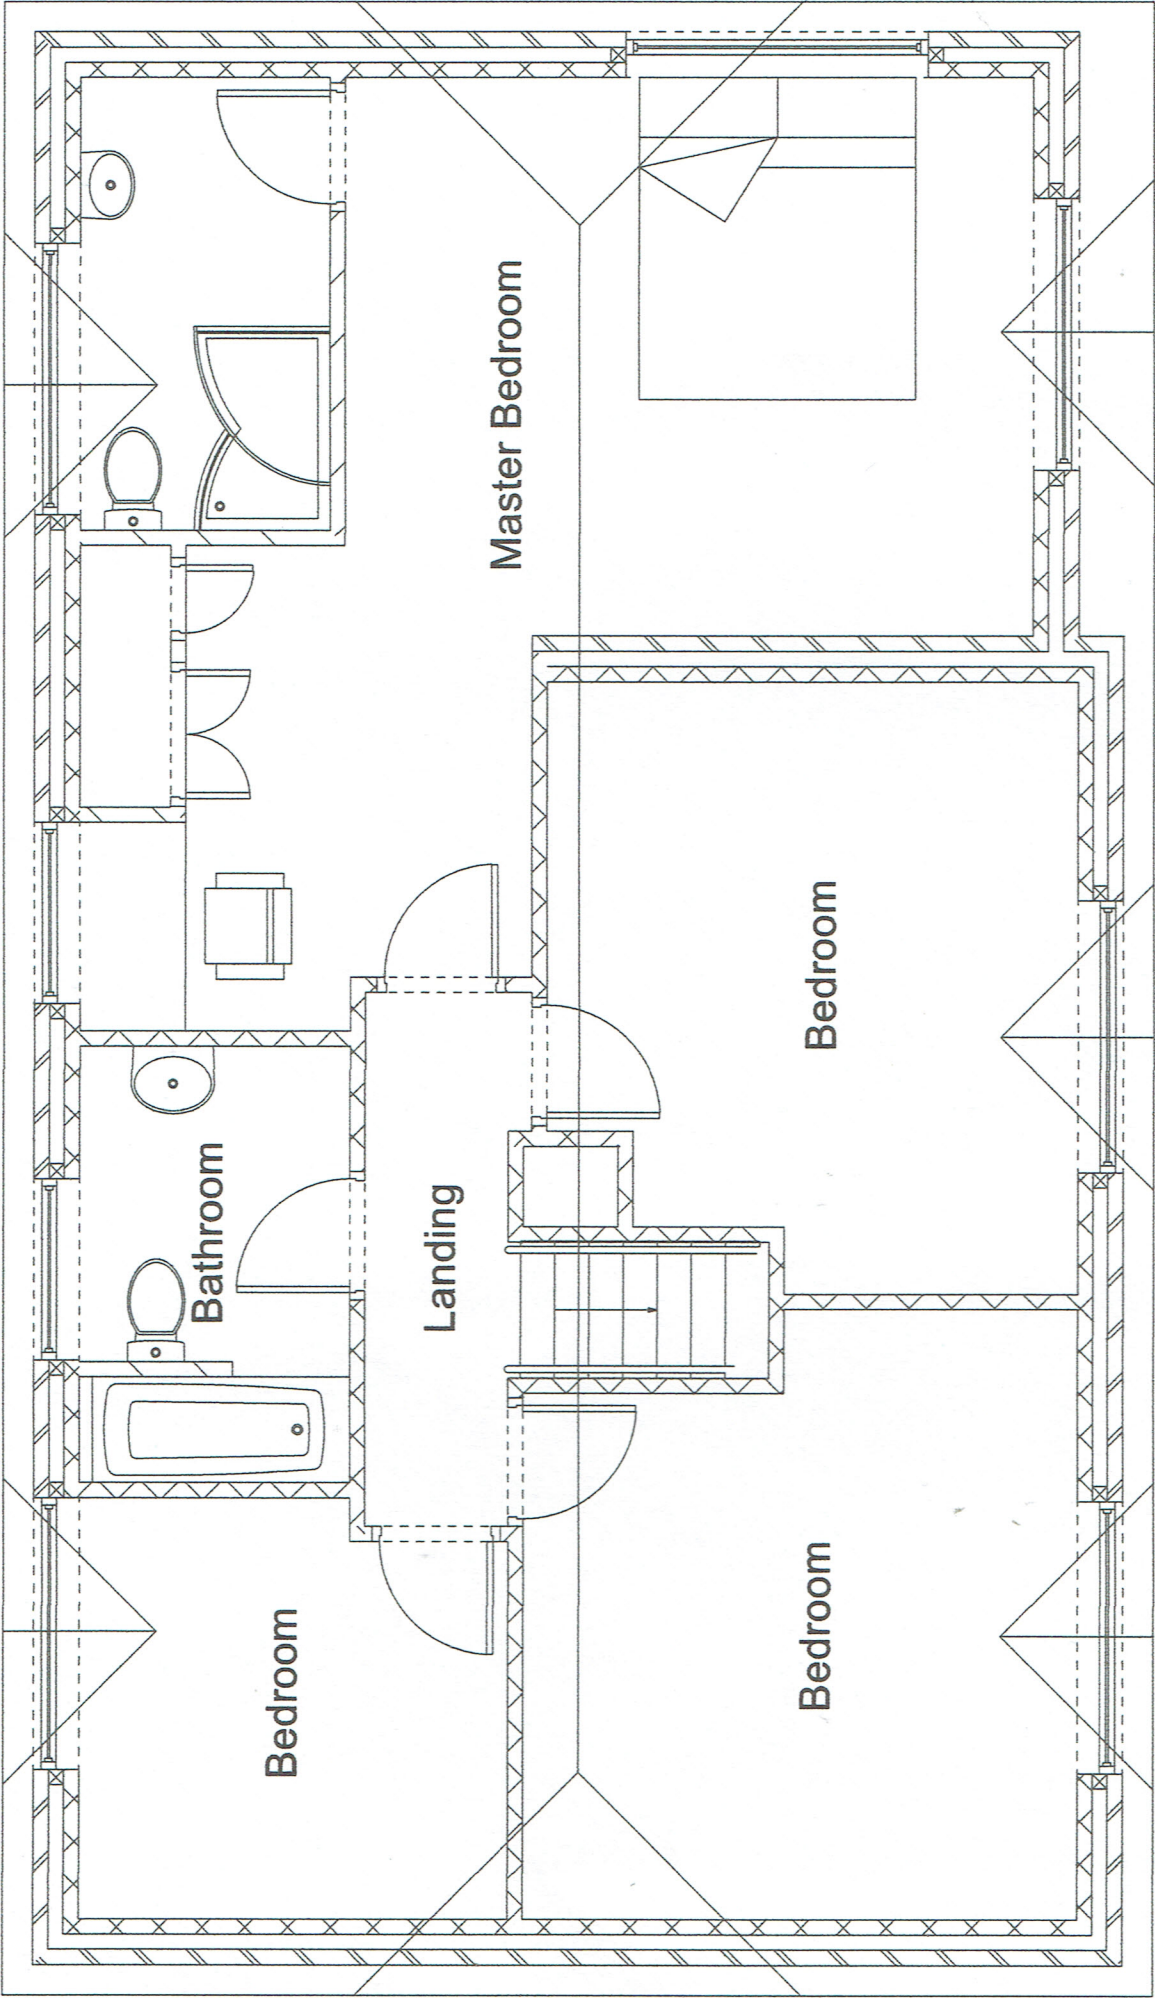

ANDREW JOHNS DESIGN

94 Hiltigbury Road
Chandler's Ford
Hampshire SO53 5NZ

T 023 8025 5529
M 07759 061722

E.andrew@andrewjohnsdesign.co.uk
W.www.andrewjohnsdesign.co.uk

*This drawing is the copyright of Andrew Johns Design
& may not be copied, altered or reproduced
in any way without written authority.*

Client Dean Cherrett & Audrey Cherrett

Site address 8 Ladywood, Eastleigh, Hampshire.

Project First floor side extension

Drawing title Proposed first floor plan

Revisions

Scale 1/50 at A3

Drawing ref. D

Date 12/04/2024