


front elevation


side elevation

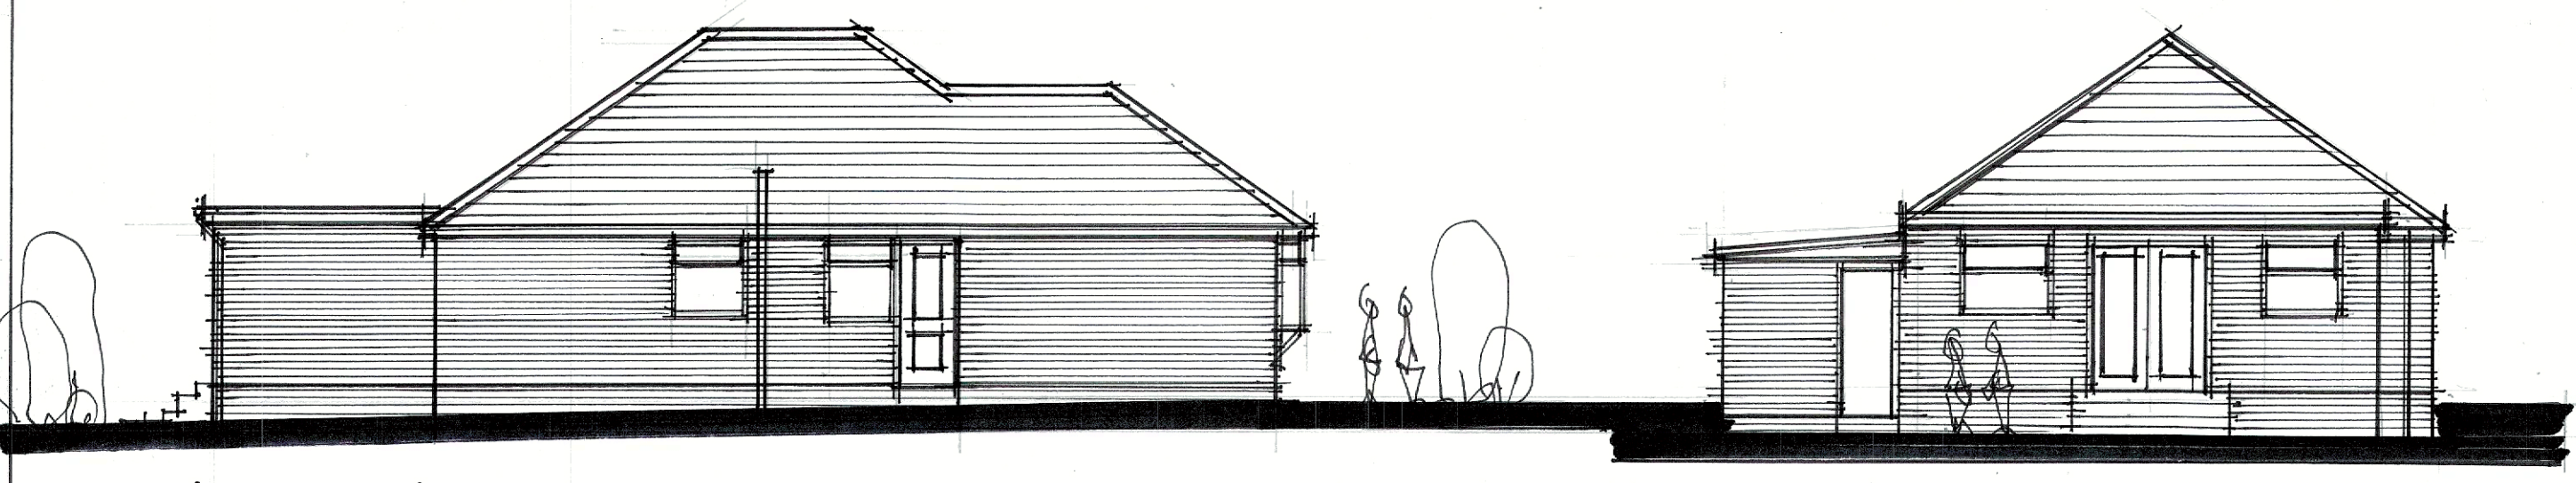

side elevation


rear elevation

0M 1 2 3 4 5M
Scale bar 1:100

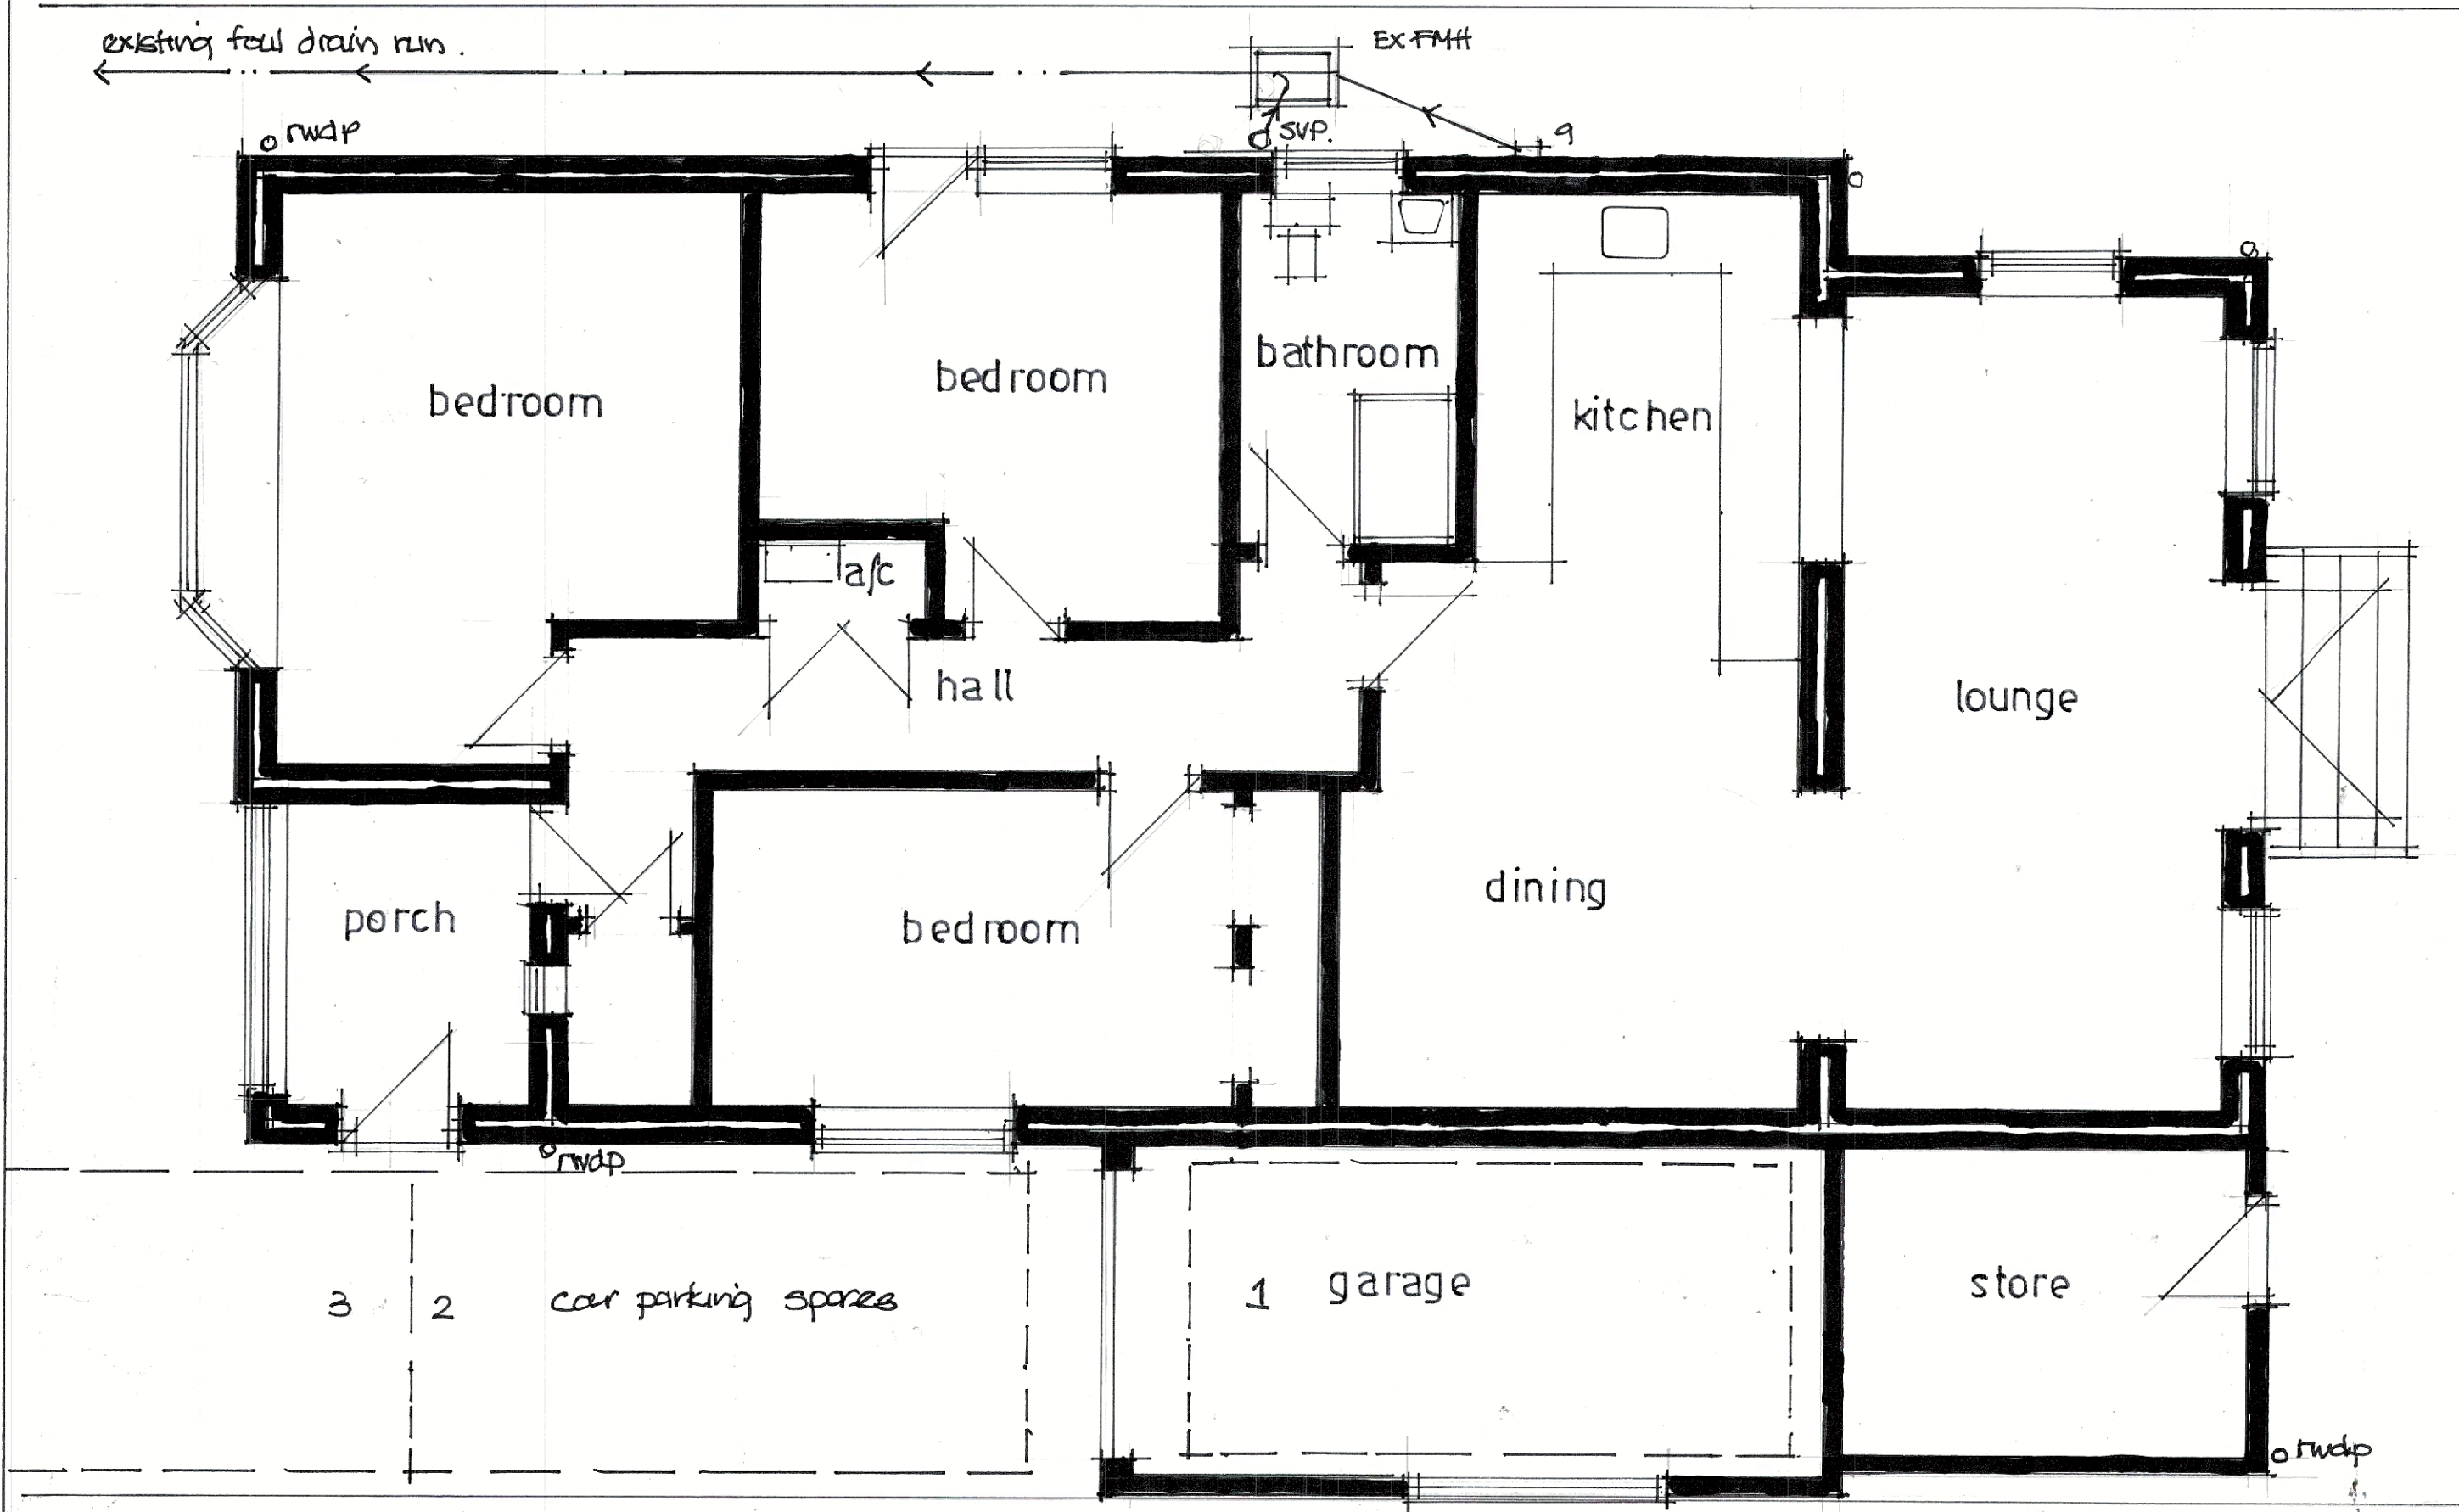


ground floor plan

0M 1 2 3 4 5M
Scale bar 1:50

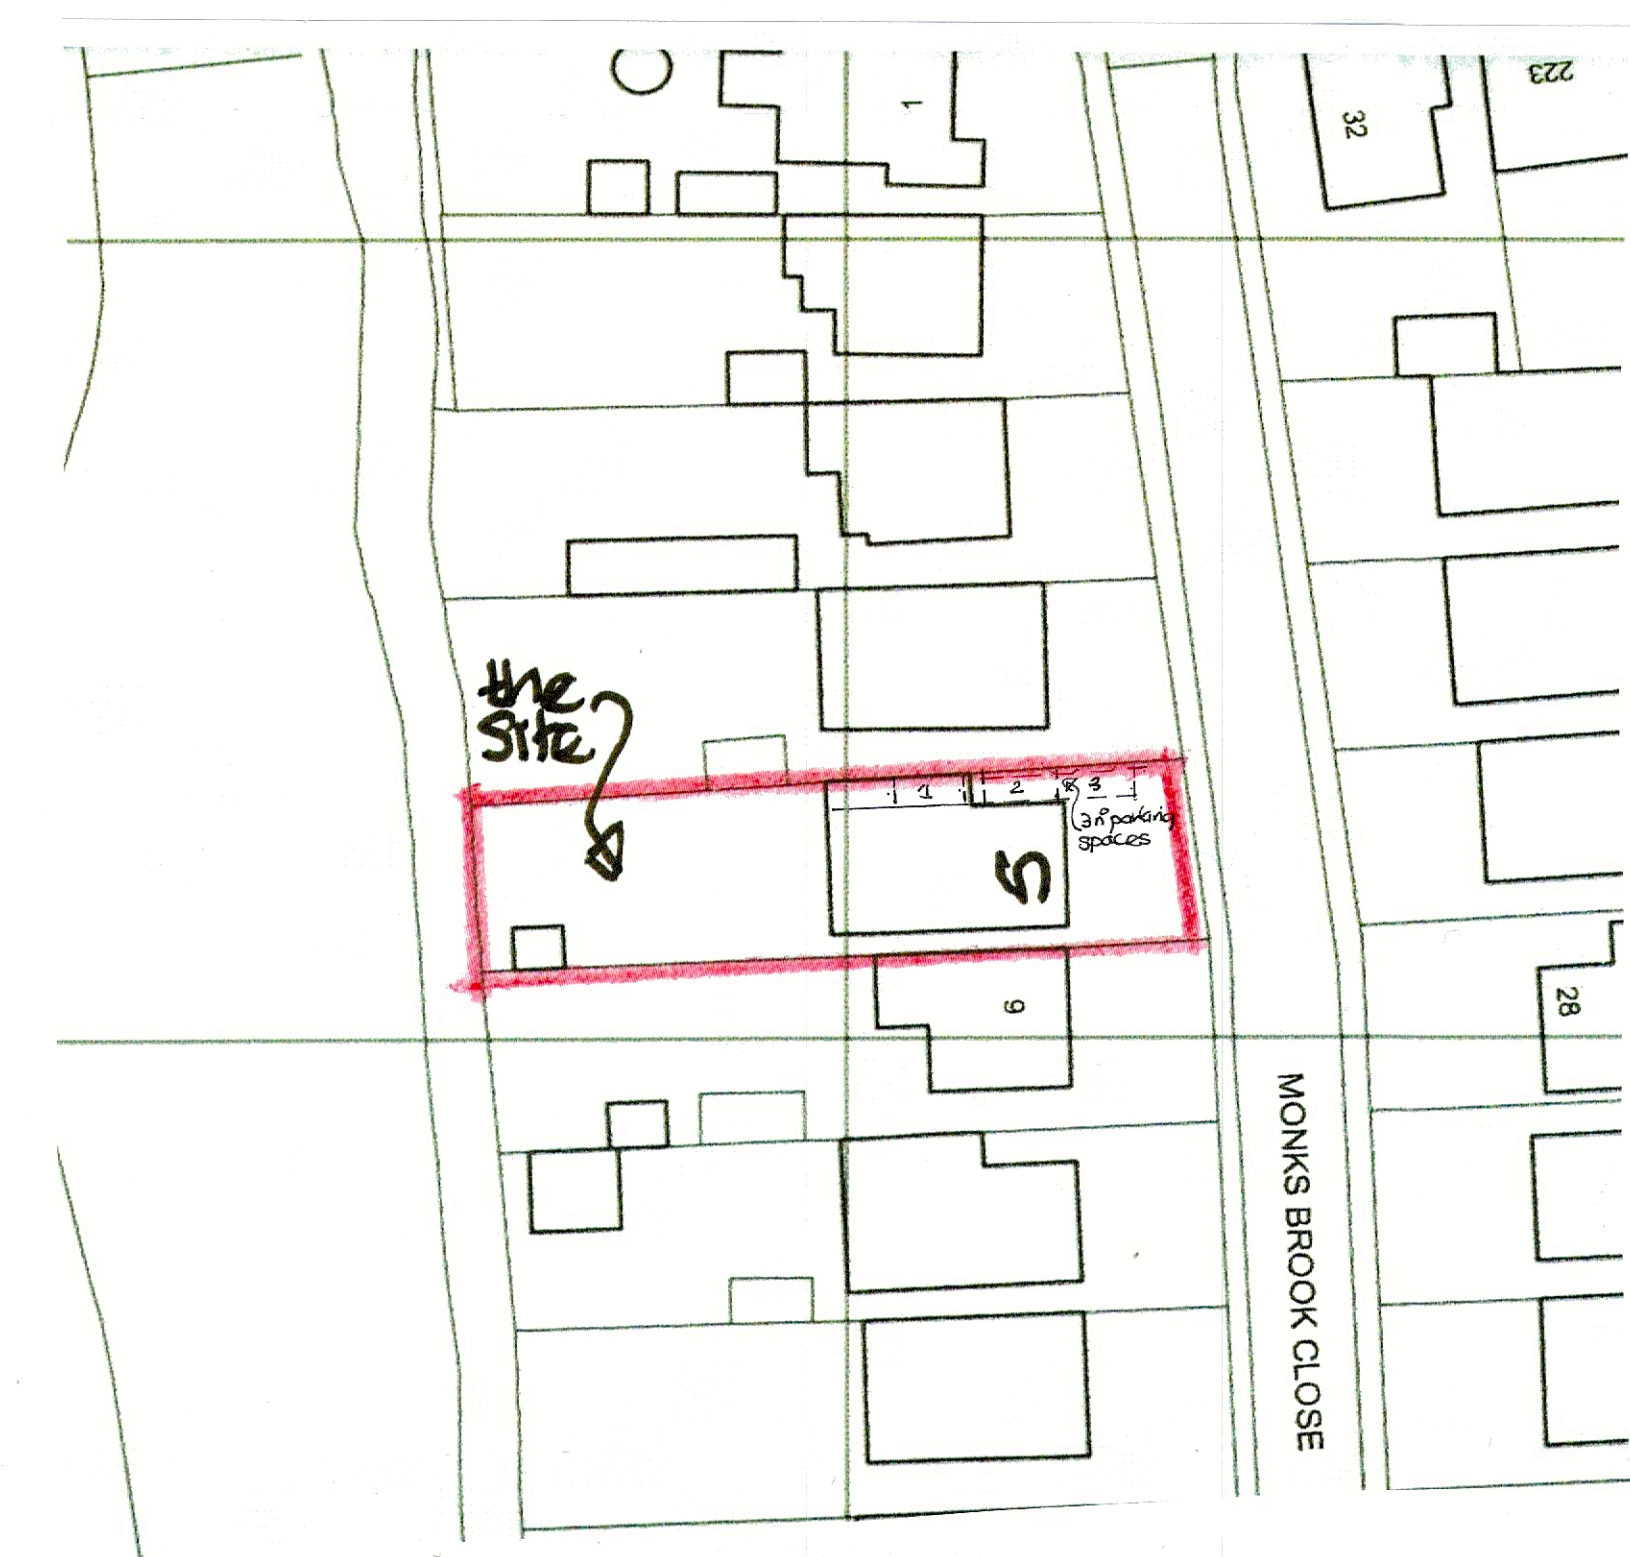

site plan 1:500

0M 10 20 30 40 50M
Scale bar 1:500

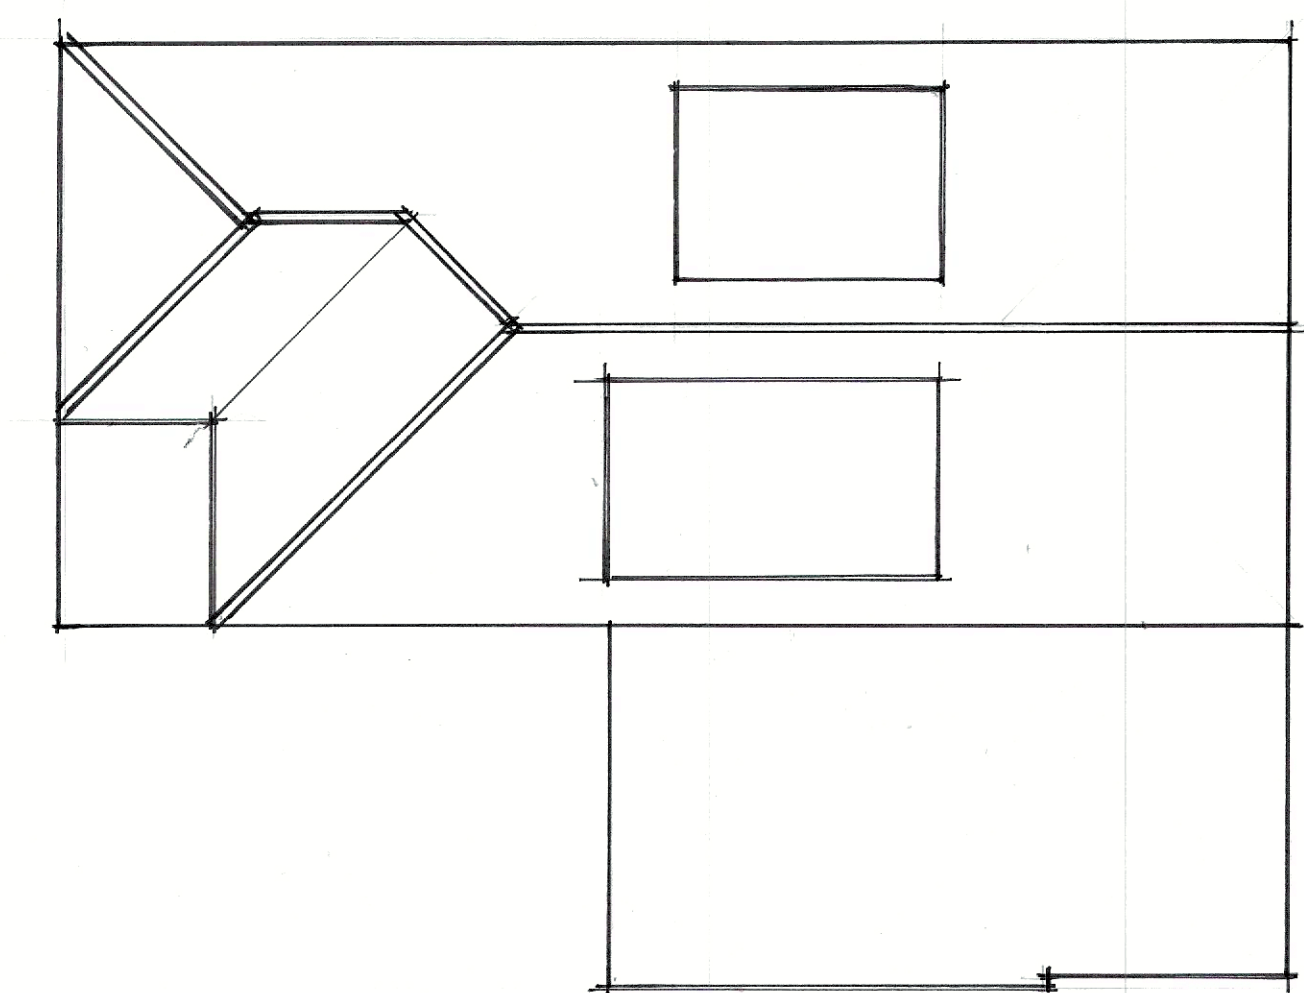

proposed roof plan

A) car parking spaces added 6-1-25.

Drawing title
Existing floor plan and elevations.
Proposed loft conversion - 5 Monks
Brook Close, Eastleigh, Hants. SO509ND

Scale
1:50 1:100 2A1

Date
November 24
Drawing by
David Windsor

Drawing no.
M.B.01.
Rev.
A