



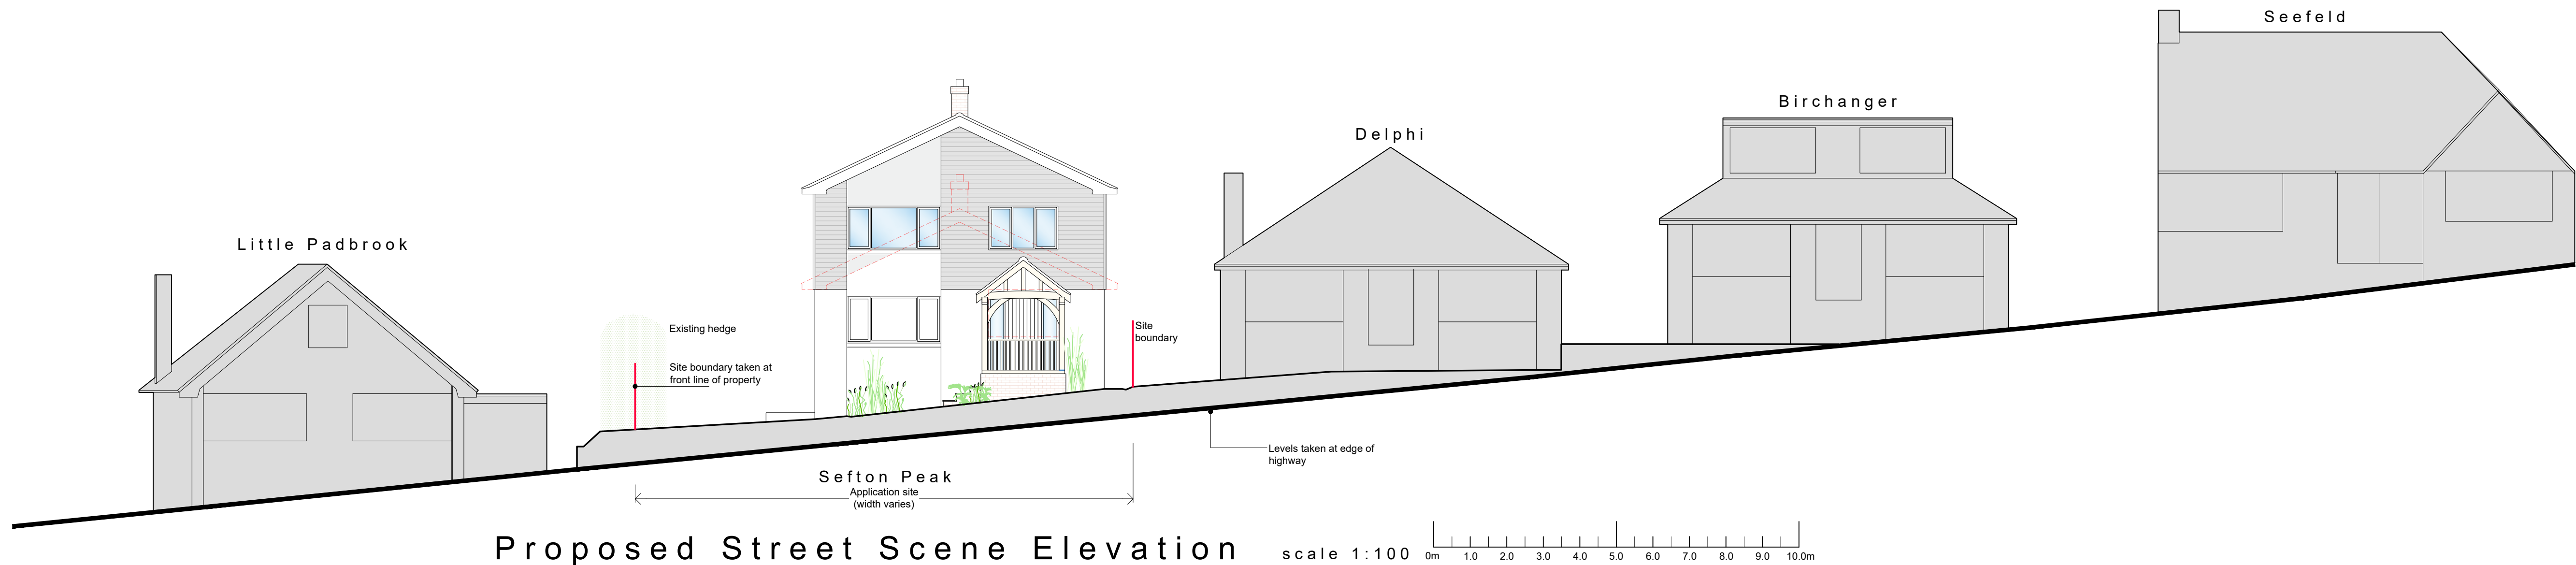

General Notes:
This drawing is the copyright of N & J Design Limited and may not be copied in whole or in part without prior permission.
It is the clients/developers responsibility to ensure all relevant approvals are in place and conditions satisfied prior to commencement of works, including, but not limited to:
The Party Wall etc Act 1996
Local Authority Planning Consent
Highways (Road opening permit)
Local Water Authority
Building Regulations (Local Authority, NHBC etc)
Environment Agency
All survey data provided by Paul Stubbington Land Surveys Ltd.

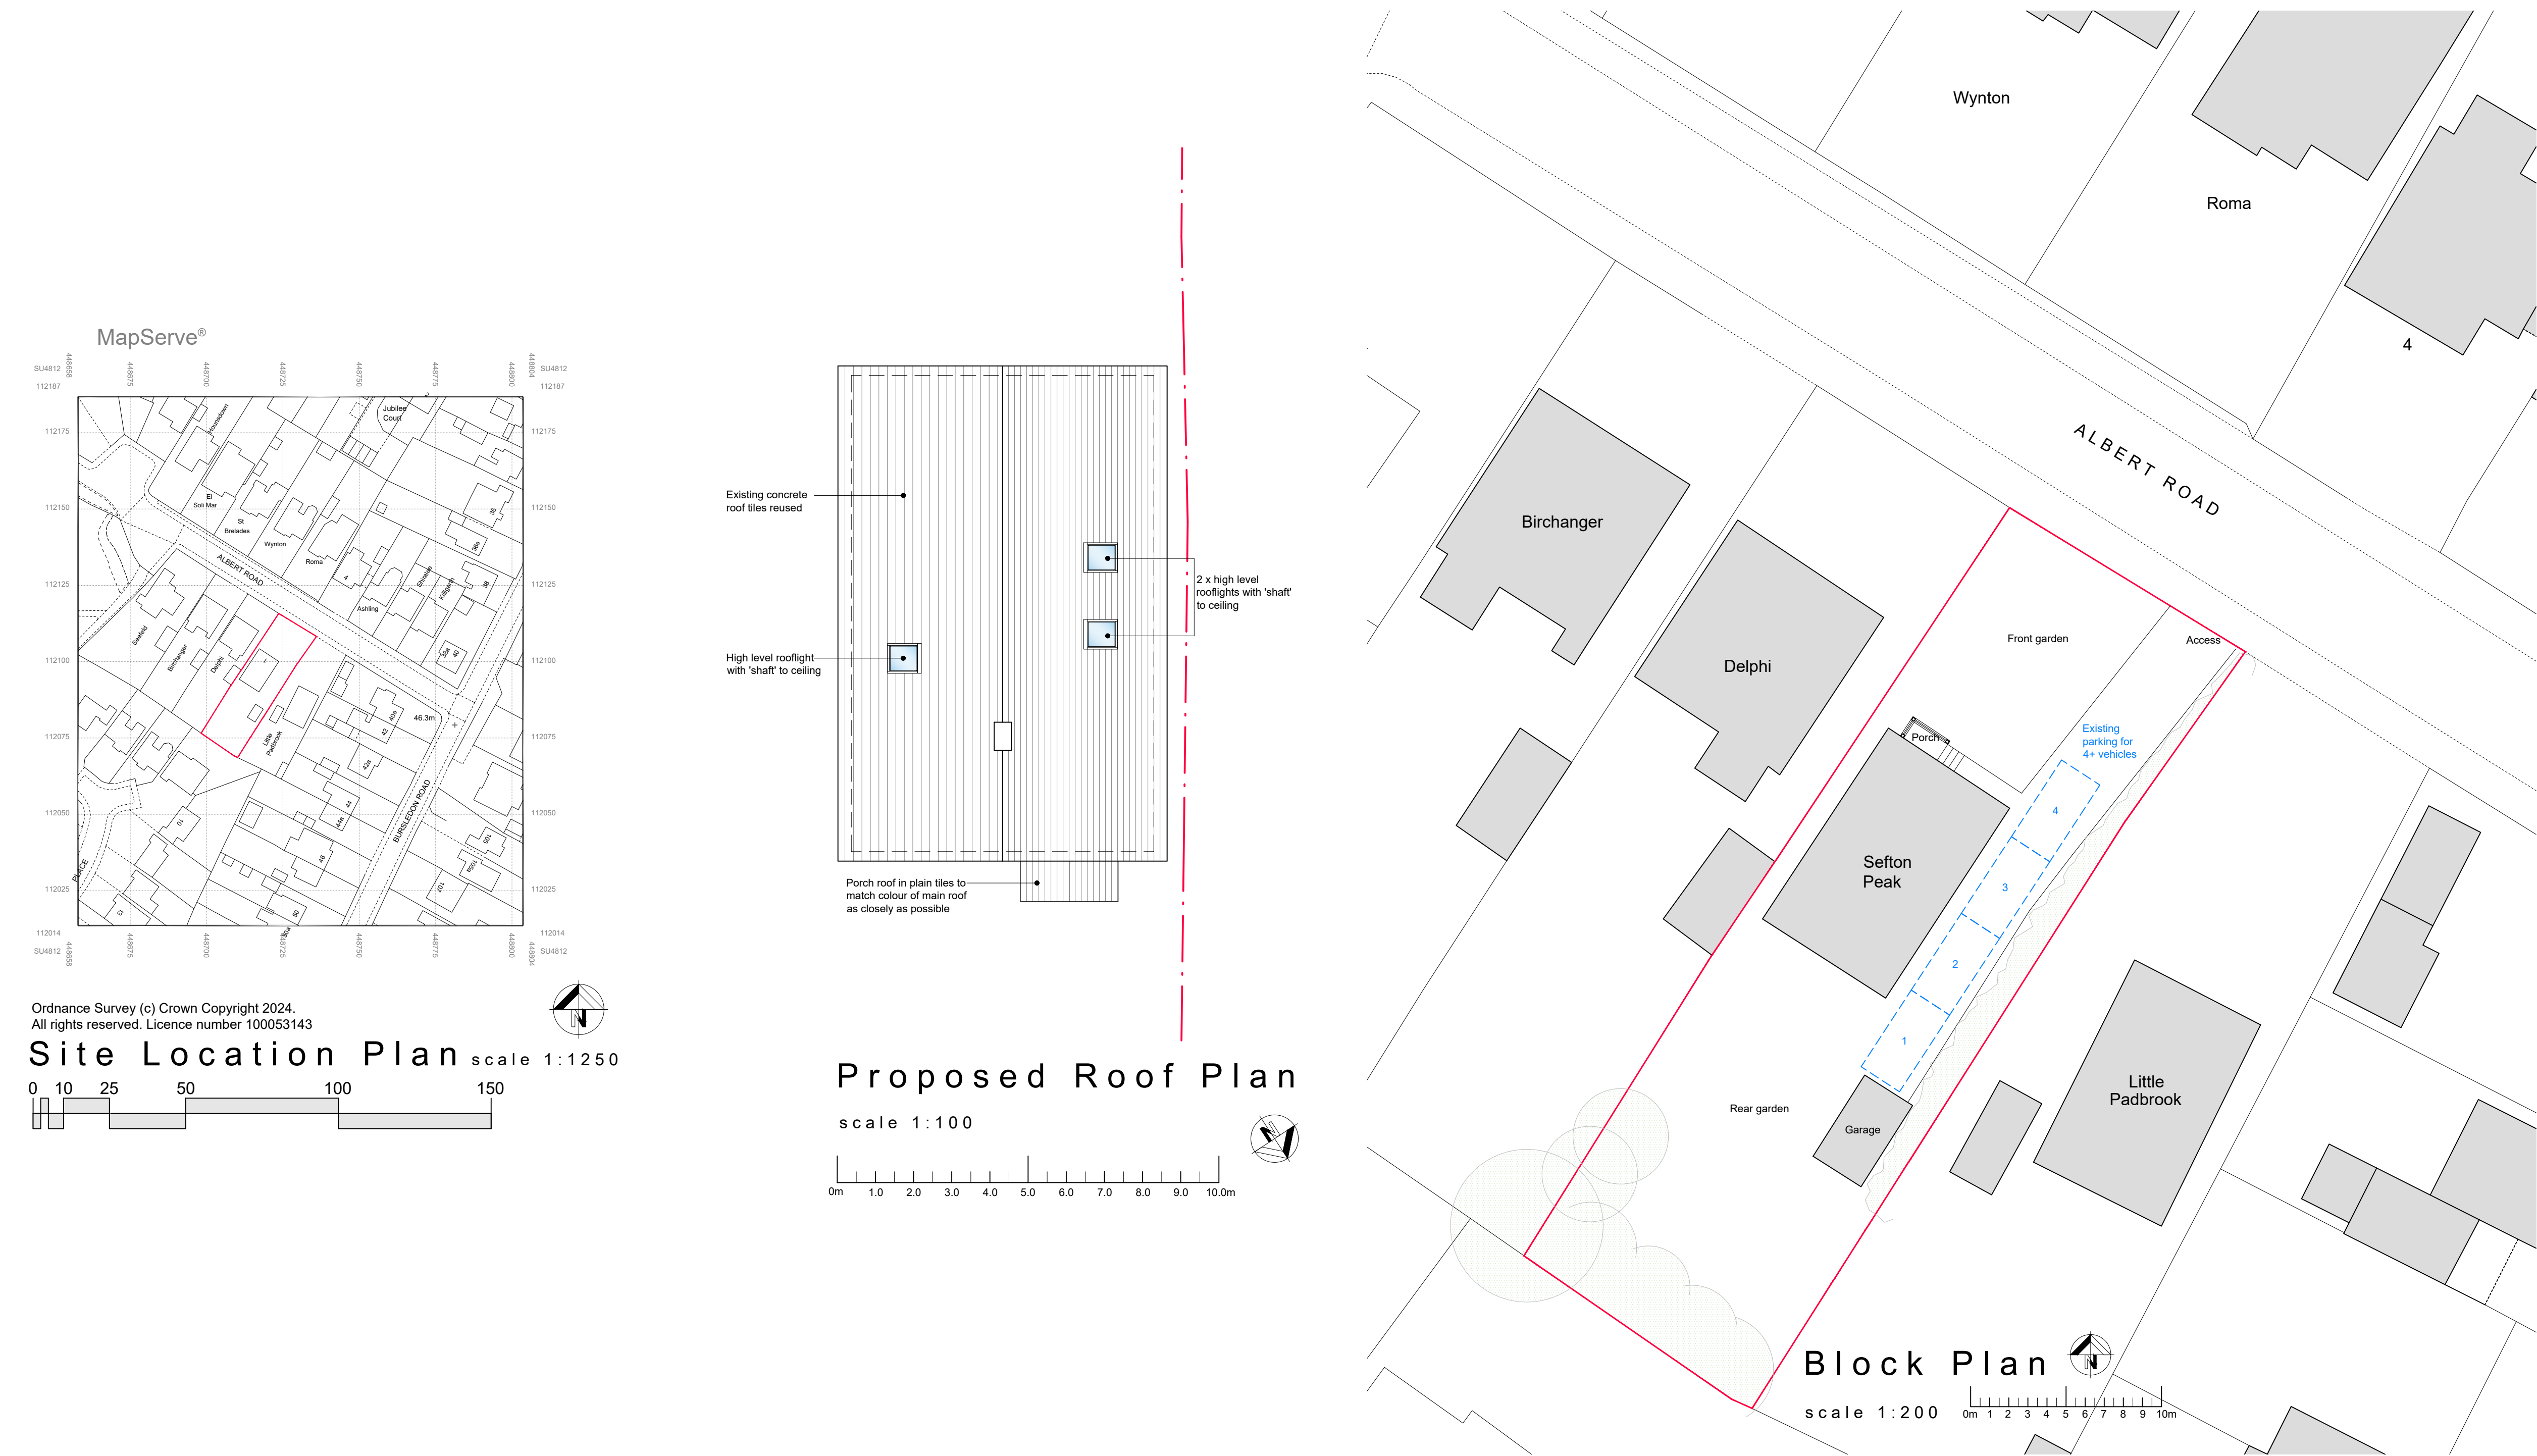

A 03.12.24 Prepared for planning submission
Rev: Date: Description:

Status:
Planning
Title:
**Proposed: Block Plan.
Street Scene Elevation
Roof Plan. Location.**

Project:
**Sefton Peak
Albert Road
Hedge End
Southampton
SO30 0DH**

N & J Design Ltd
Newport
Bridge Road
Bursledon
Southampton
SO31 8AL
t: 07840 404620 www.nandjdesign.co.uk

Drawn: N Keatley

Date: 27.02.24

Checked:

Date:

Scale: As noted

Revision: A

Drawing no:
2023.09.02/PL02

Submitted for Planning Approval