

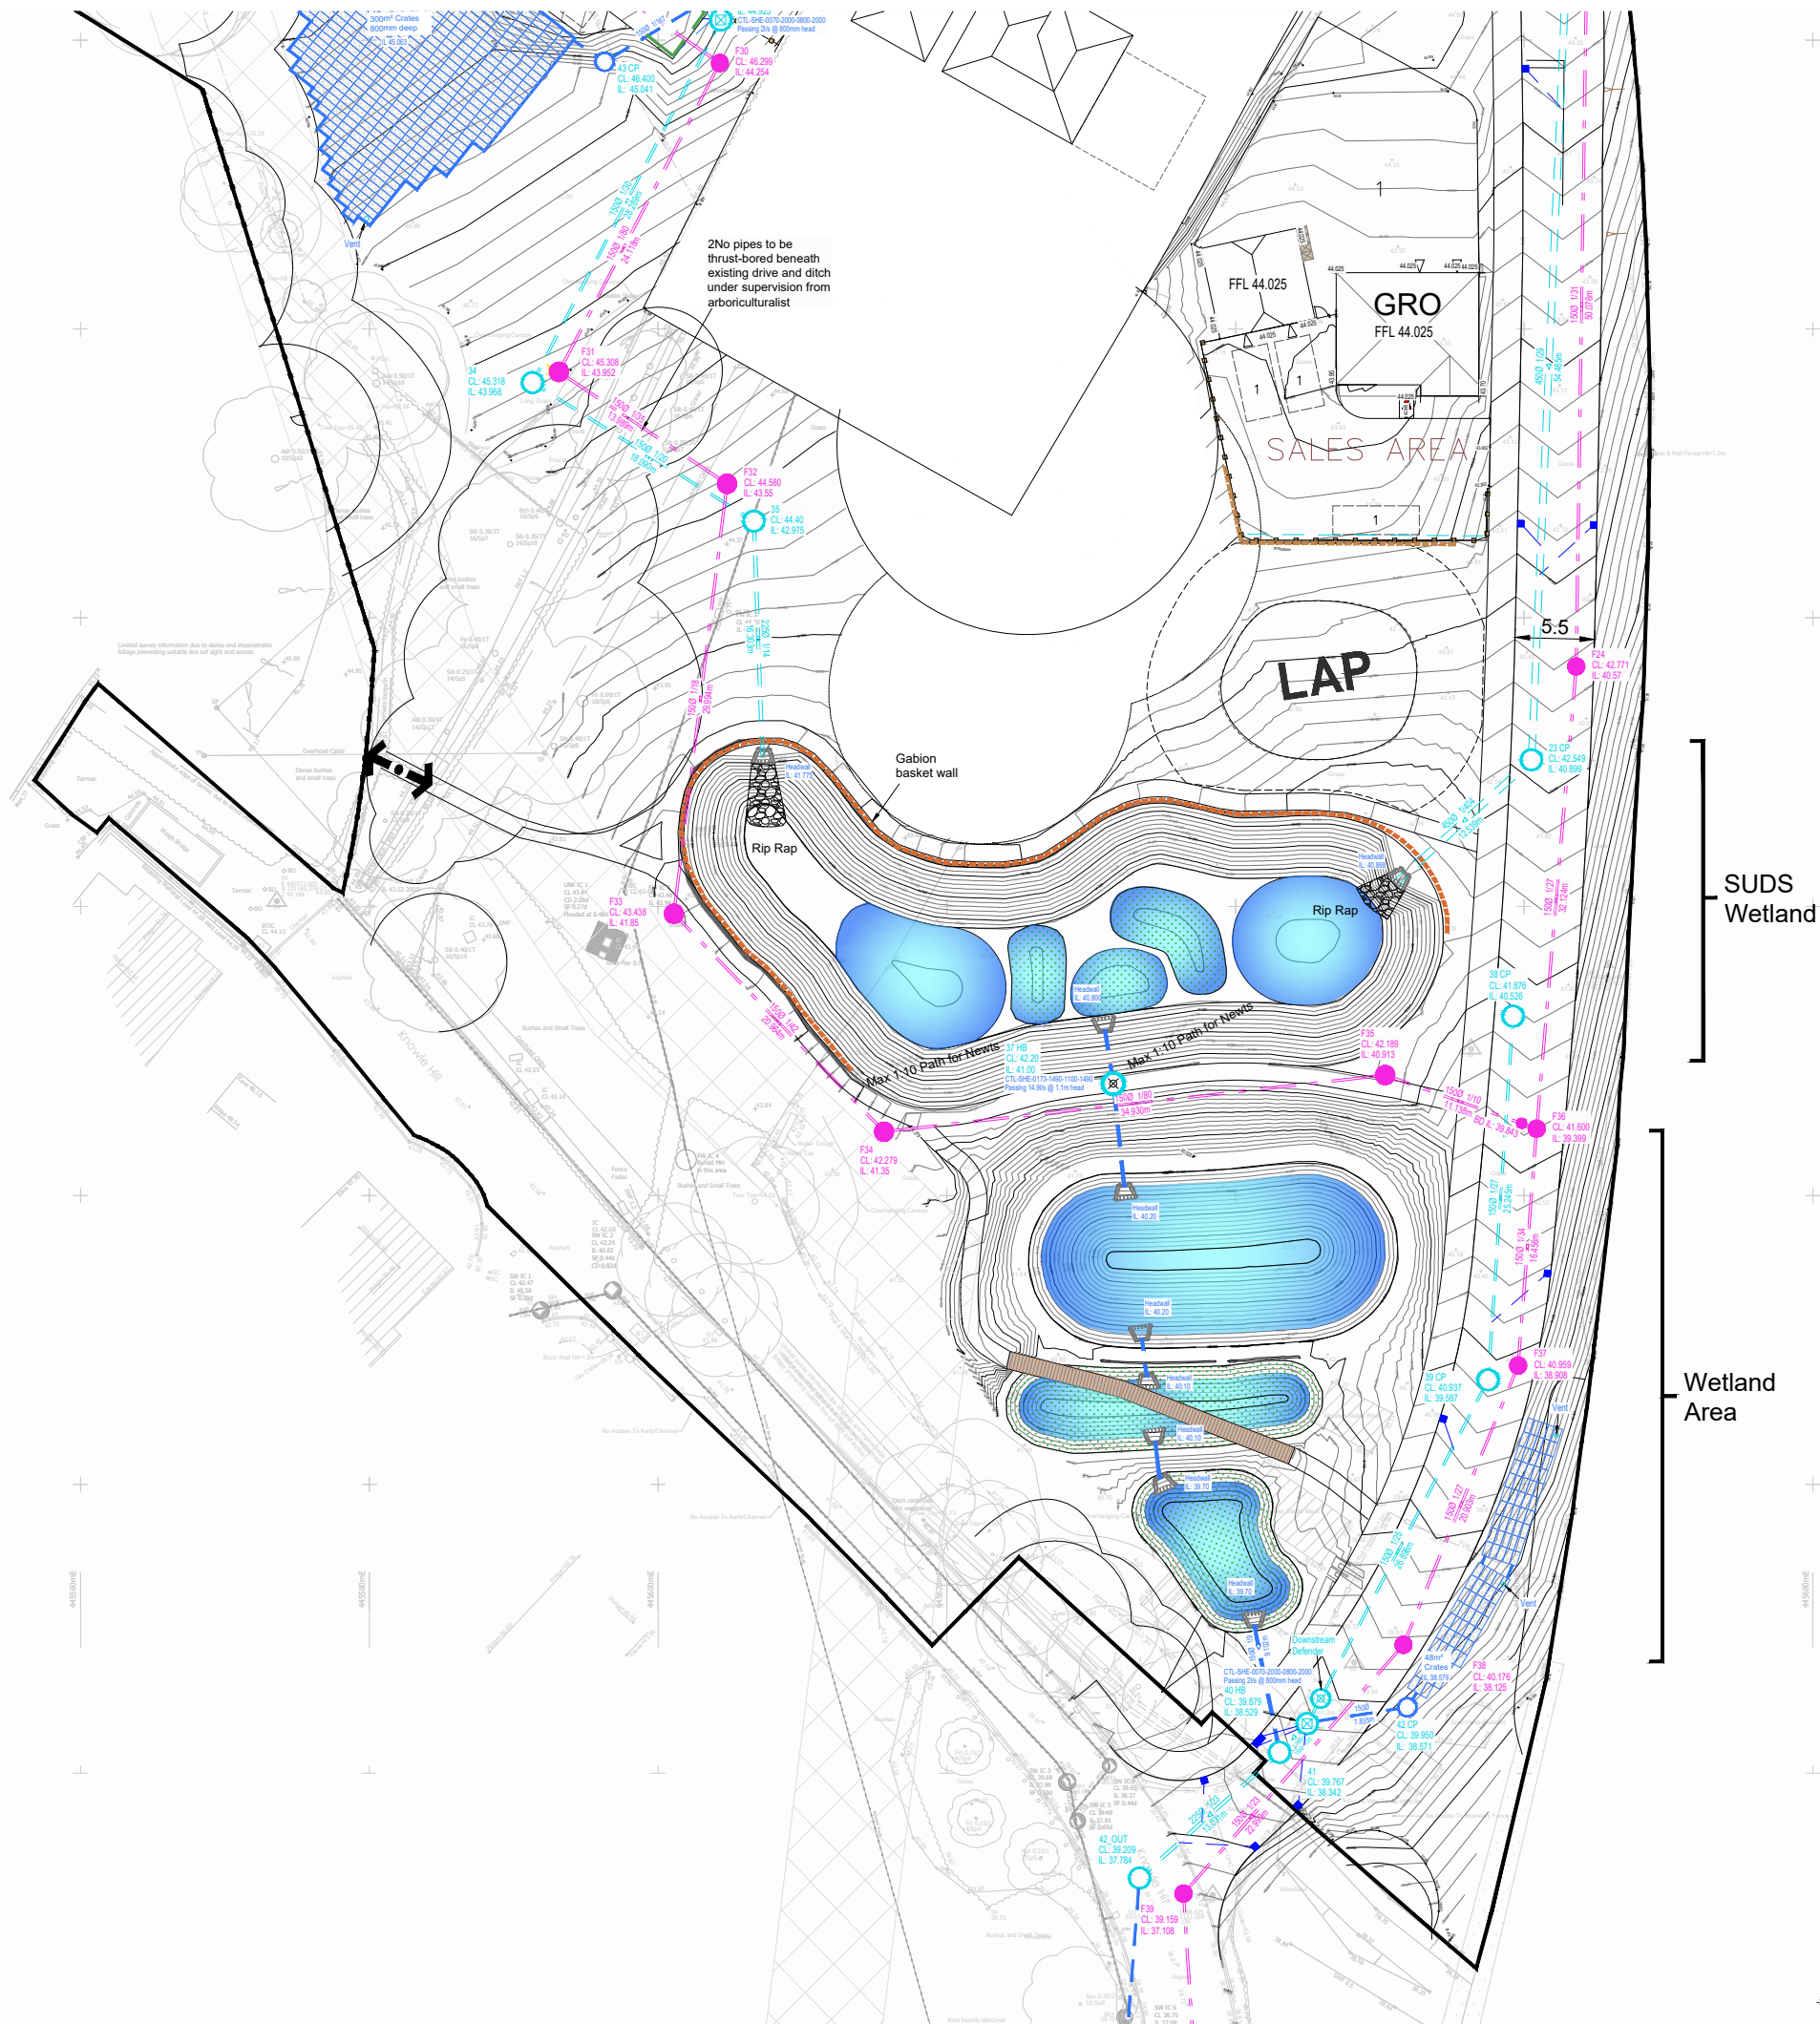


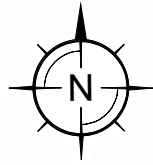

- GENERAL NOTES:
1. All dimensions to be checked on site. All details and dimensions relating to sub-Contractors work must be checked and agreed between the sub-Contractor or supplier and the general Contractor.
 2. This drawing is to be read in conjunction with all relevant Architect's and Engineer's drawings and specification.
 3. The main Contractor is responsible for ensuring the stability of the structure whilst the works are in progress.
 4. Any information given regarding existing underground services is given in good faith after consultation with the relevant authority. No liability is accepted by the Consultant and the main Contractor is responsible for obtaining and checking all information and taking due care and attention whilst undertaking the works.

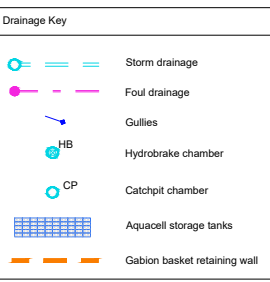

G	08.01.25	[MJP]	Catchpits noted on schedule. Location of tanks	SRM
F	12.12.24	[MJP]	PROW removed from base plan	SRM
E	09.12.24	[MJP]	Gabion basket retaining wall added to key	SRM
D	05.12.24	[MJP]	Minor updates to levels layout	SRM
C	25.11.24	[MJP]	Levels to road adj plot 47 updated.	SRM
F1	F5 and 1 - 5	[MJP]	Cover Levels Updated. 42 CP added. Fin Drains	SRM
B	18.10.24	[MJP]	Minor updates to levels layout.	SRM
A	17.10.24	[MJP]	Minor updates to drainage layout	SRM

REV	DATE	INT	DESCRIPTION	CHK
-----	------	-----	-------------	-----

Issue Status

FOR APPROVAL

The Civil Engineering Practice
11 Tungsten Building
George Street
Fishergate
Sussex
BN41 1RA
01273 424424
reception@civil.co.uk
www.civil.co.uk

CLIENT	Bargate Home
PROJECT	Knowel Hill Allbrook Eastleigh
TITLE	Proposed Drainage Layout Plan Sheet 3 of 3

DRAWN	M Pacifico	DATE	Oct 2024	PROJECT NO.	23823
ENGINEER	S Magowan	CHECKED		DWG NO.	203
SCALE	1:250 @ A1			REV	G