



1:50 SCALE BAR:

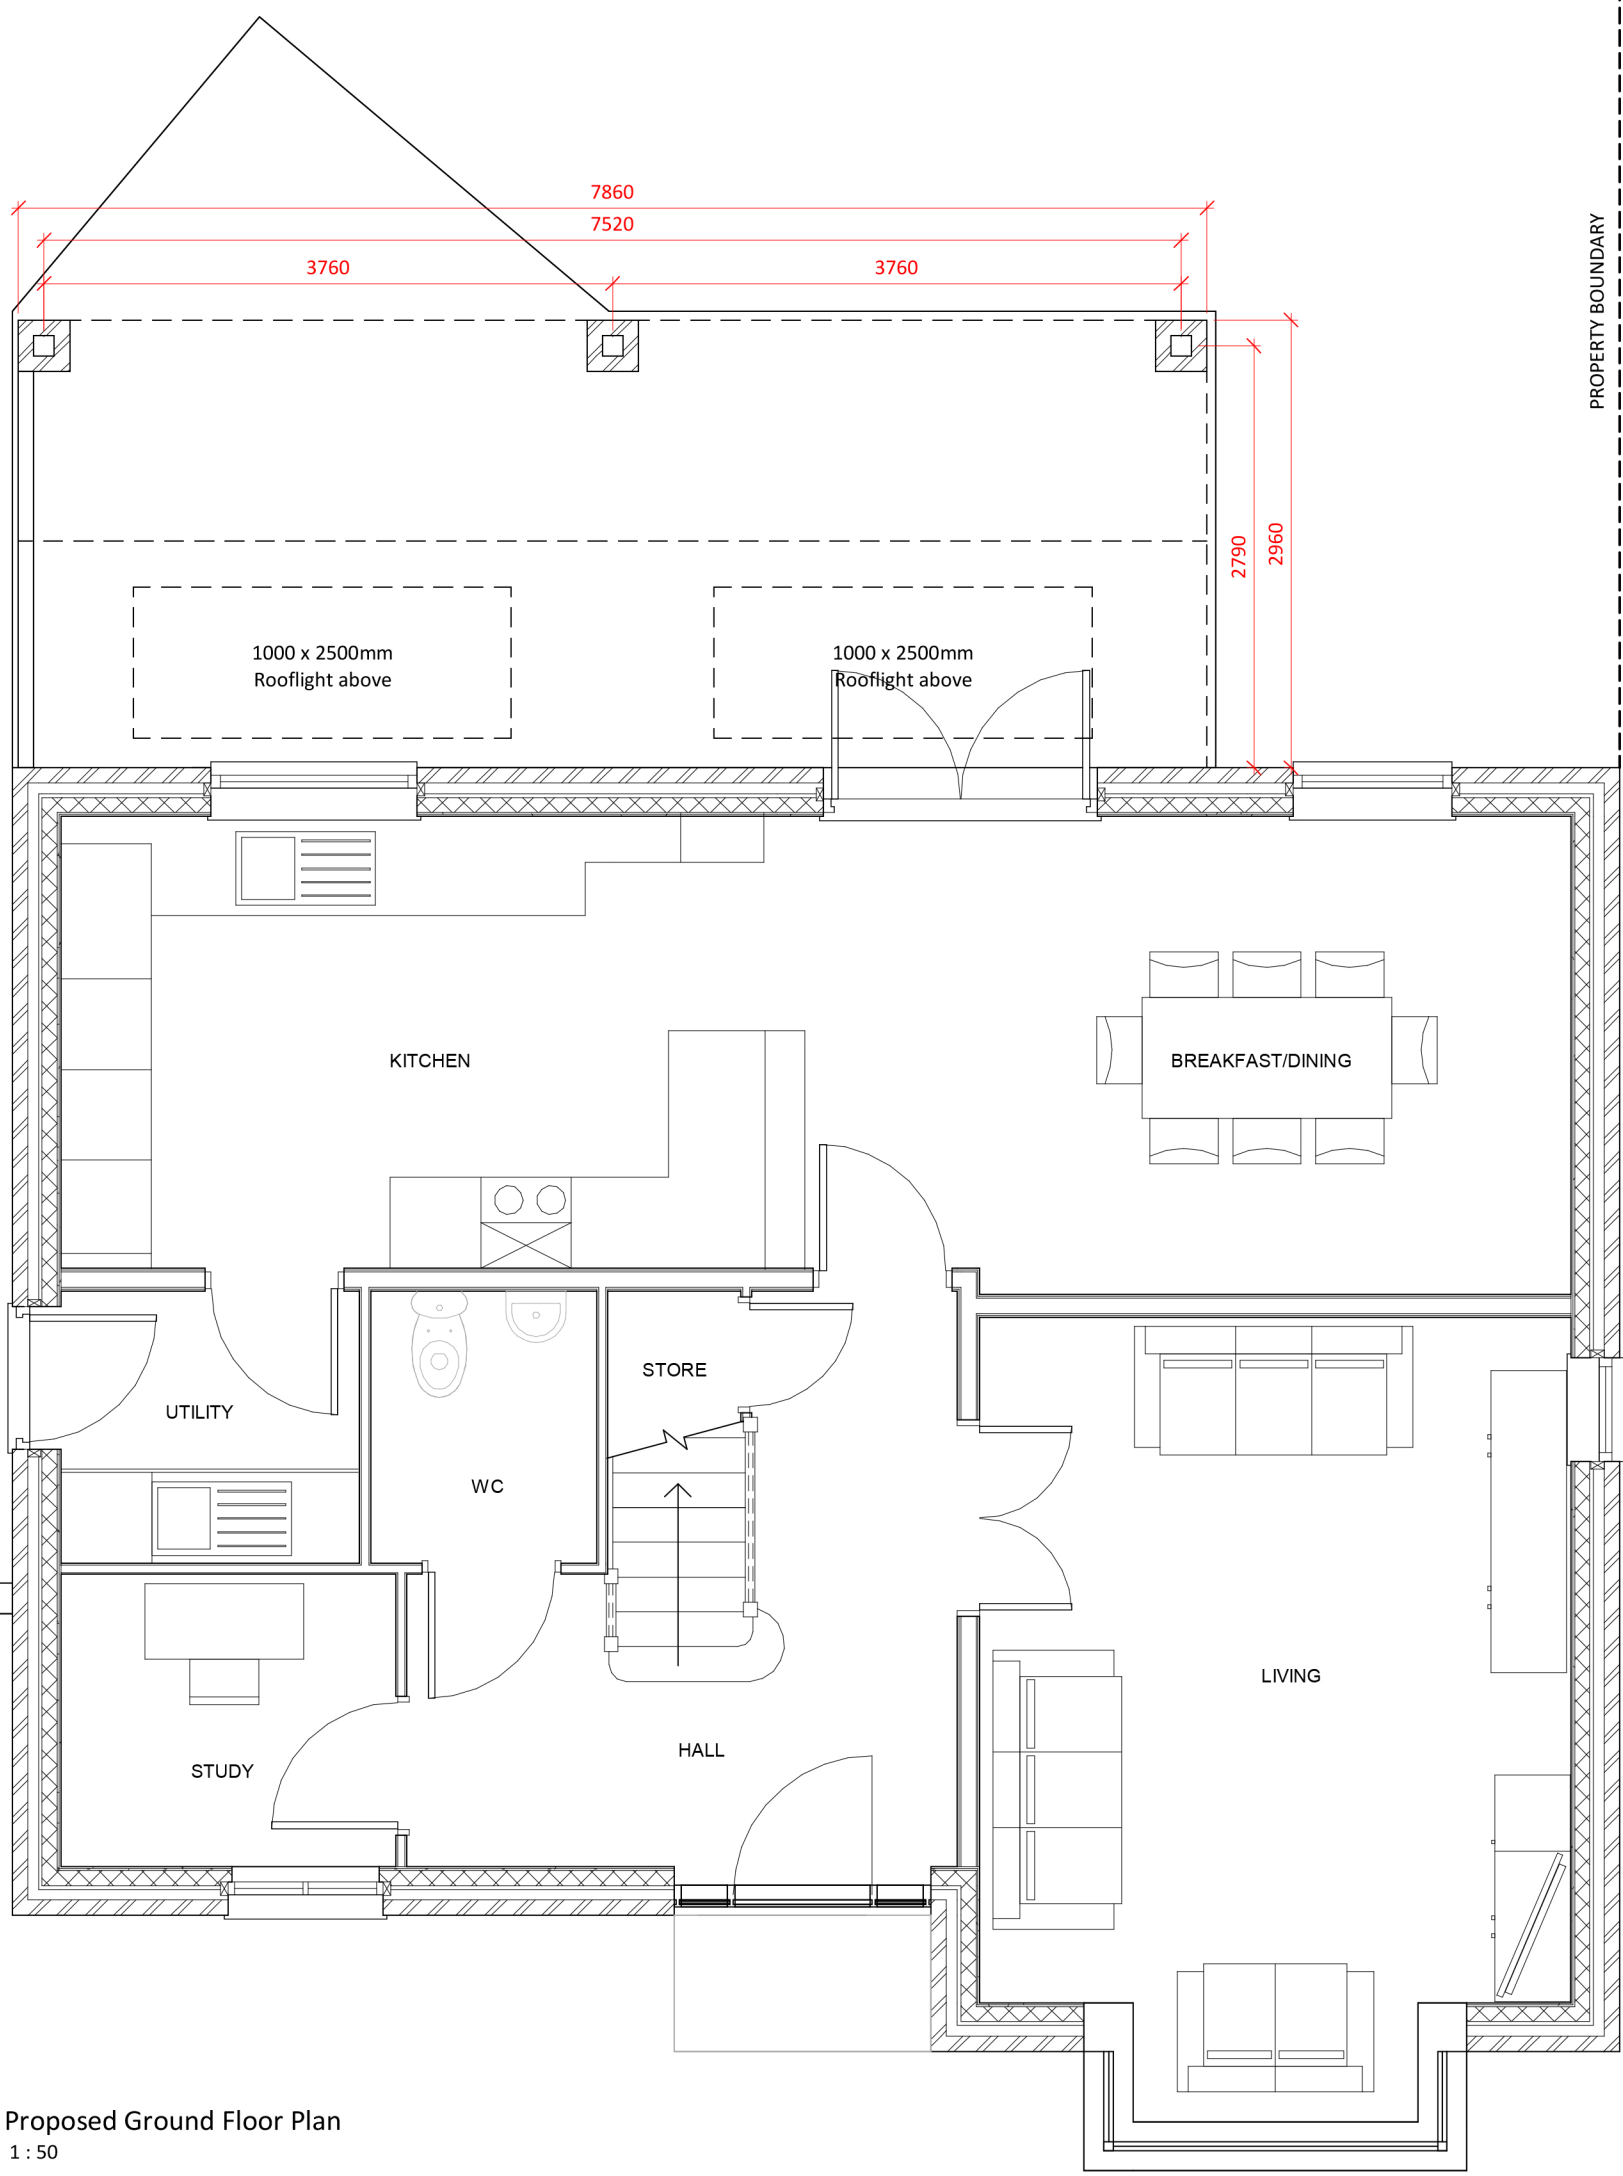


Proposed Ground Floor Plan
1:50

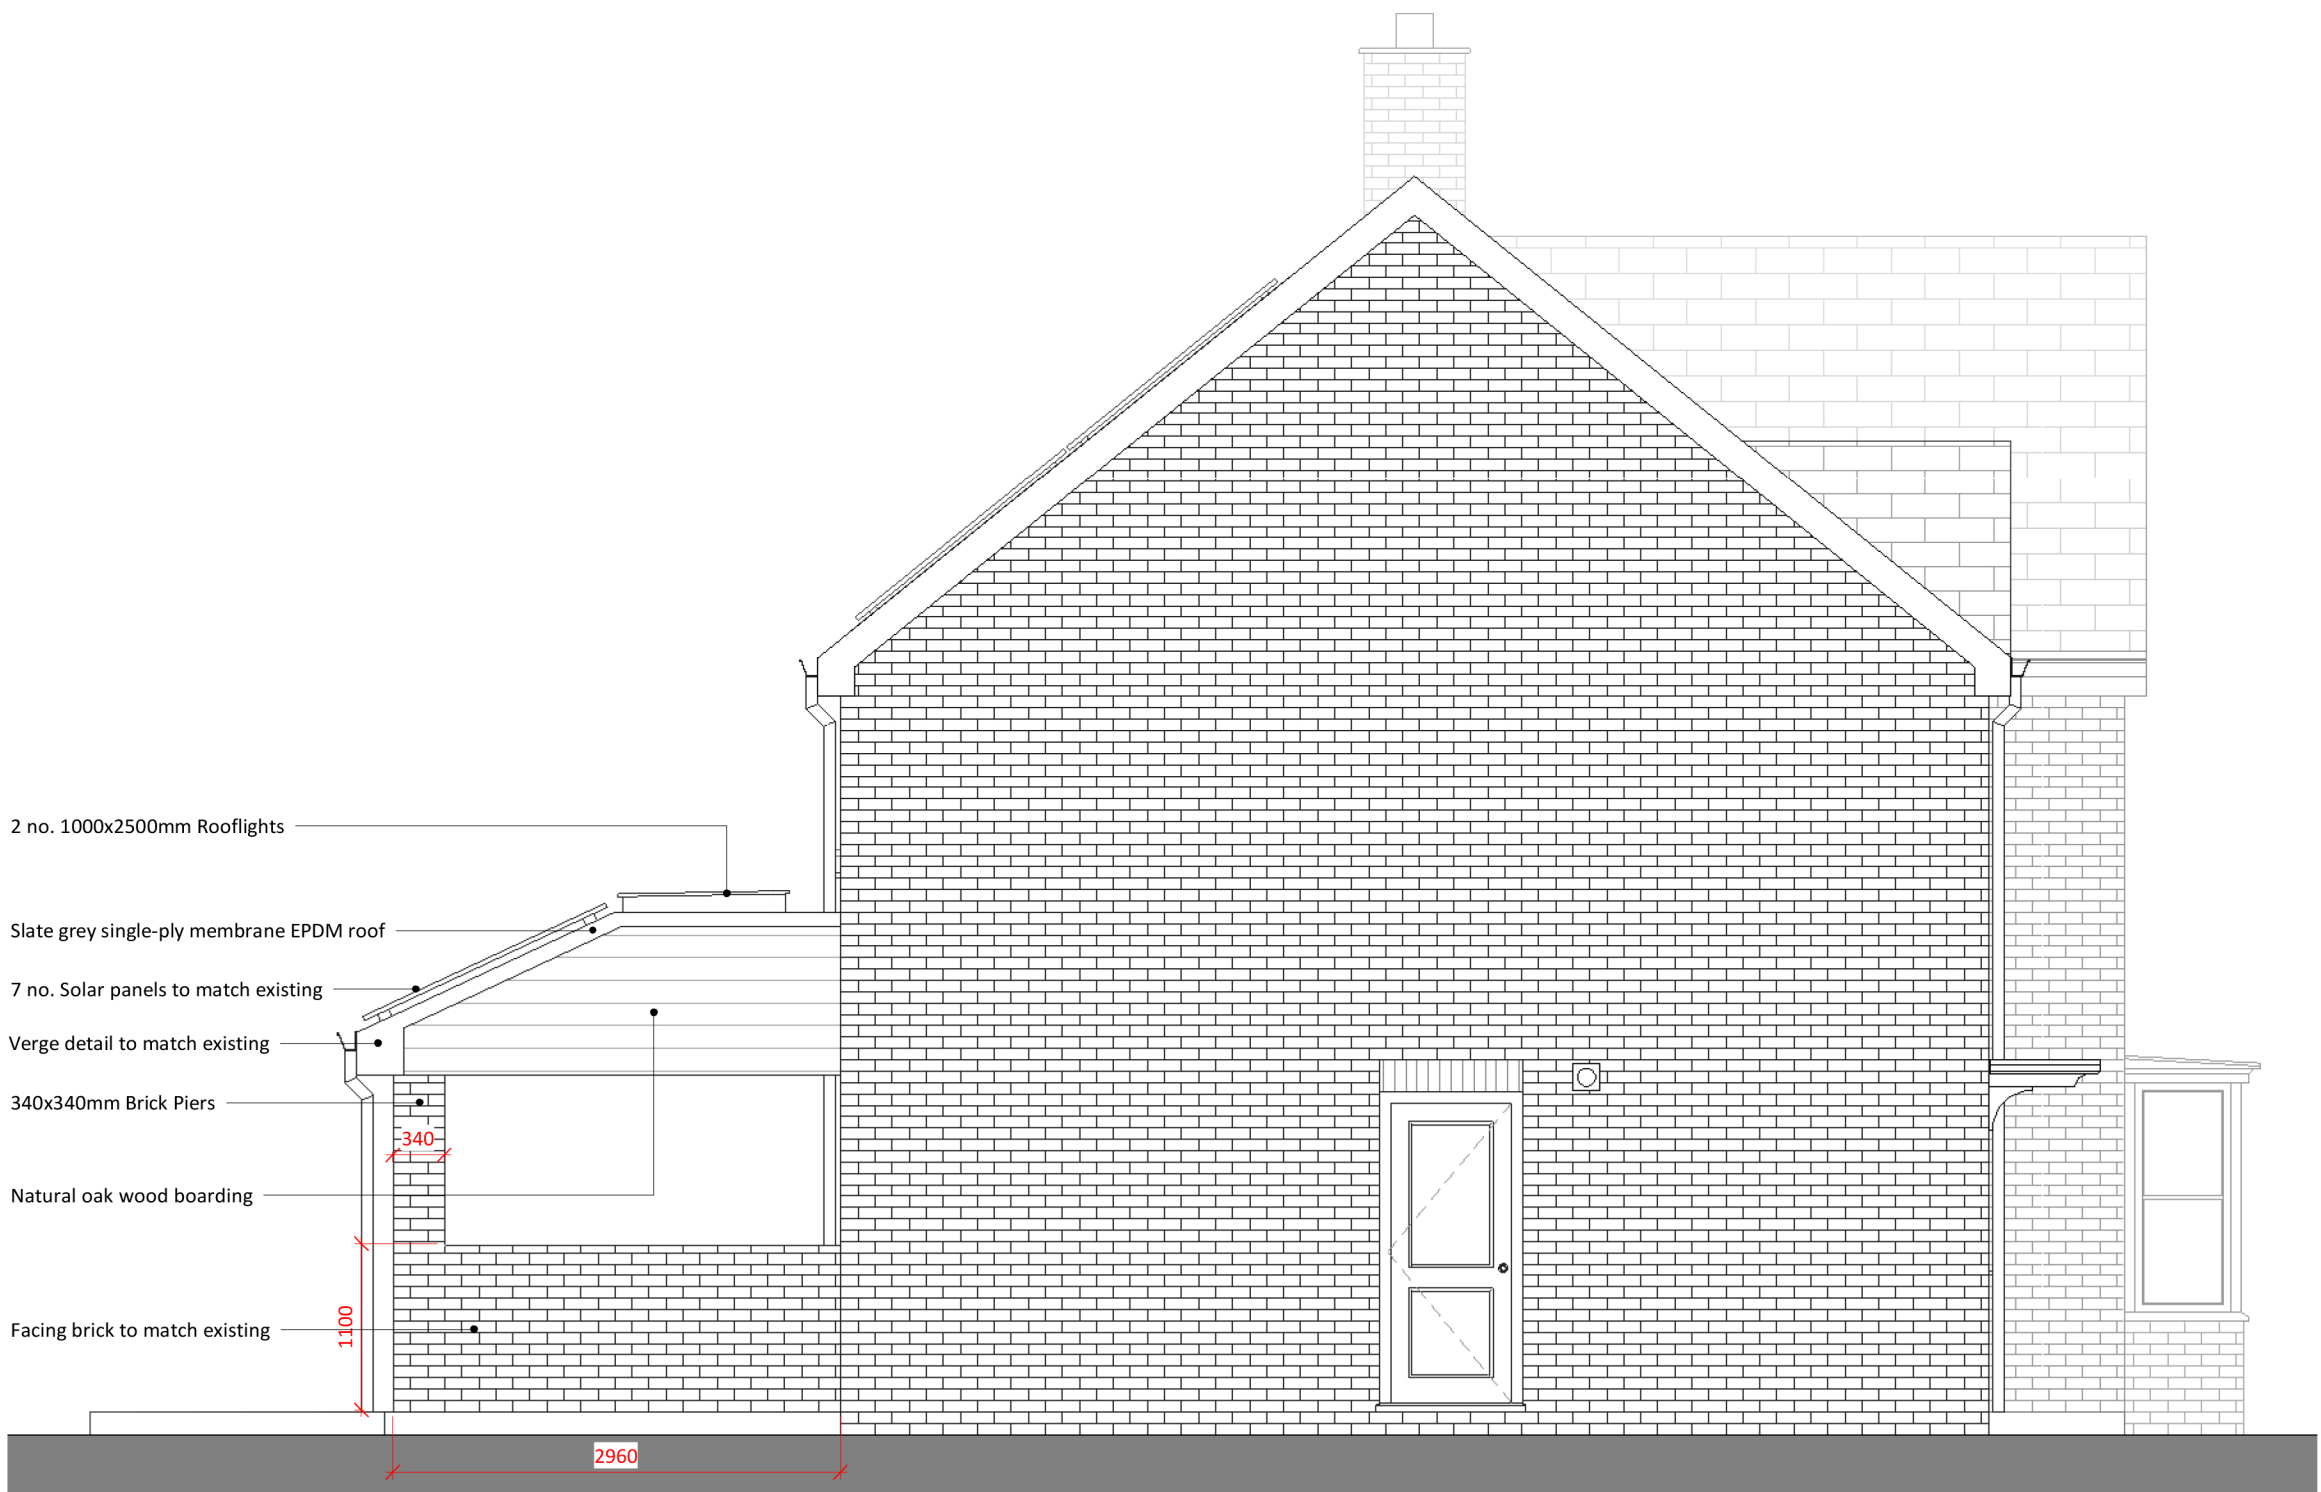

Proposed Side Elevation 2
1:50



Proposed Rear Elevation
1:50

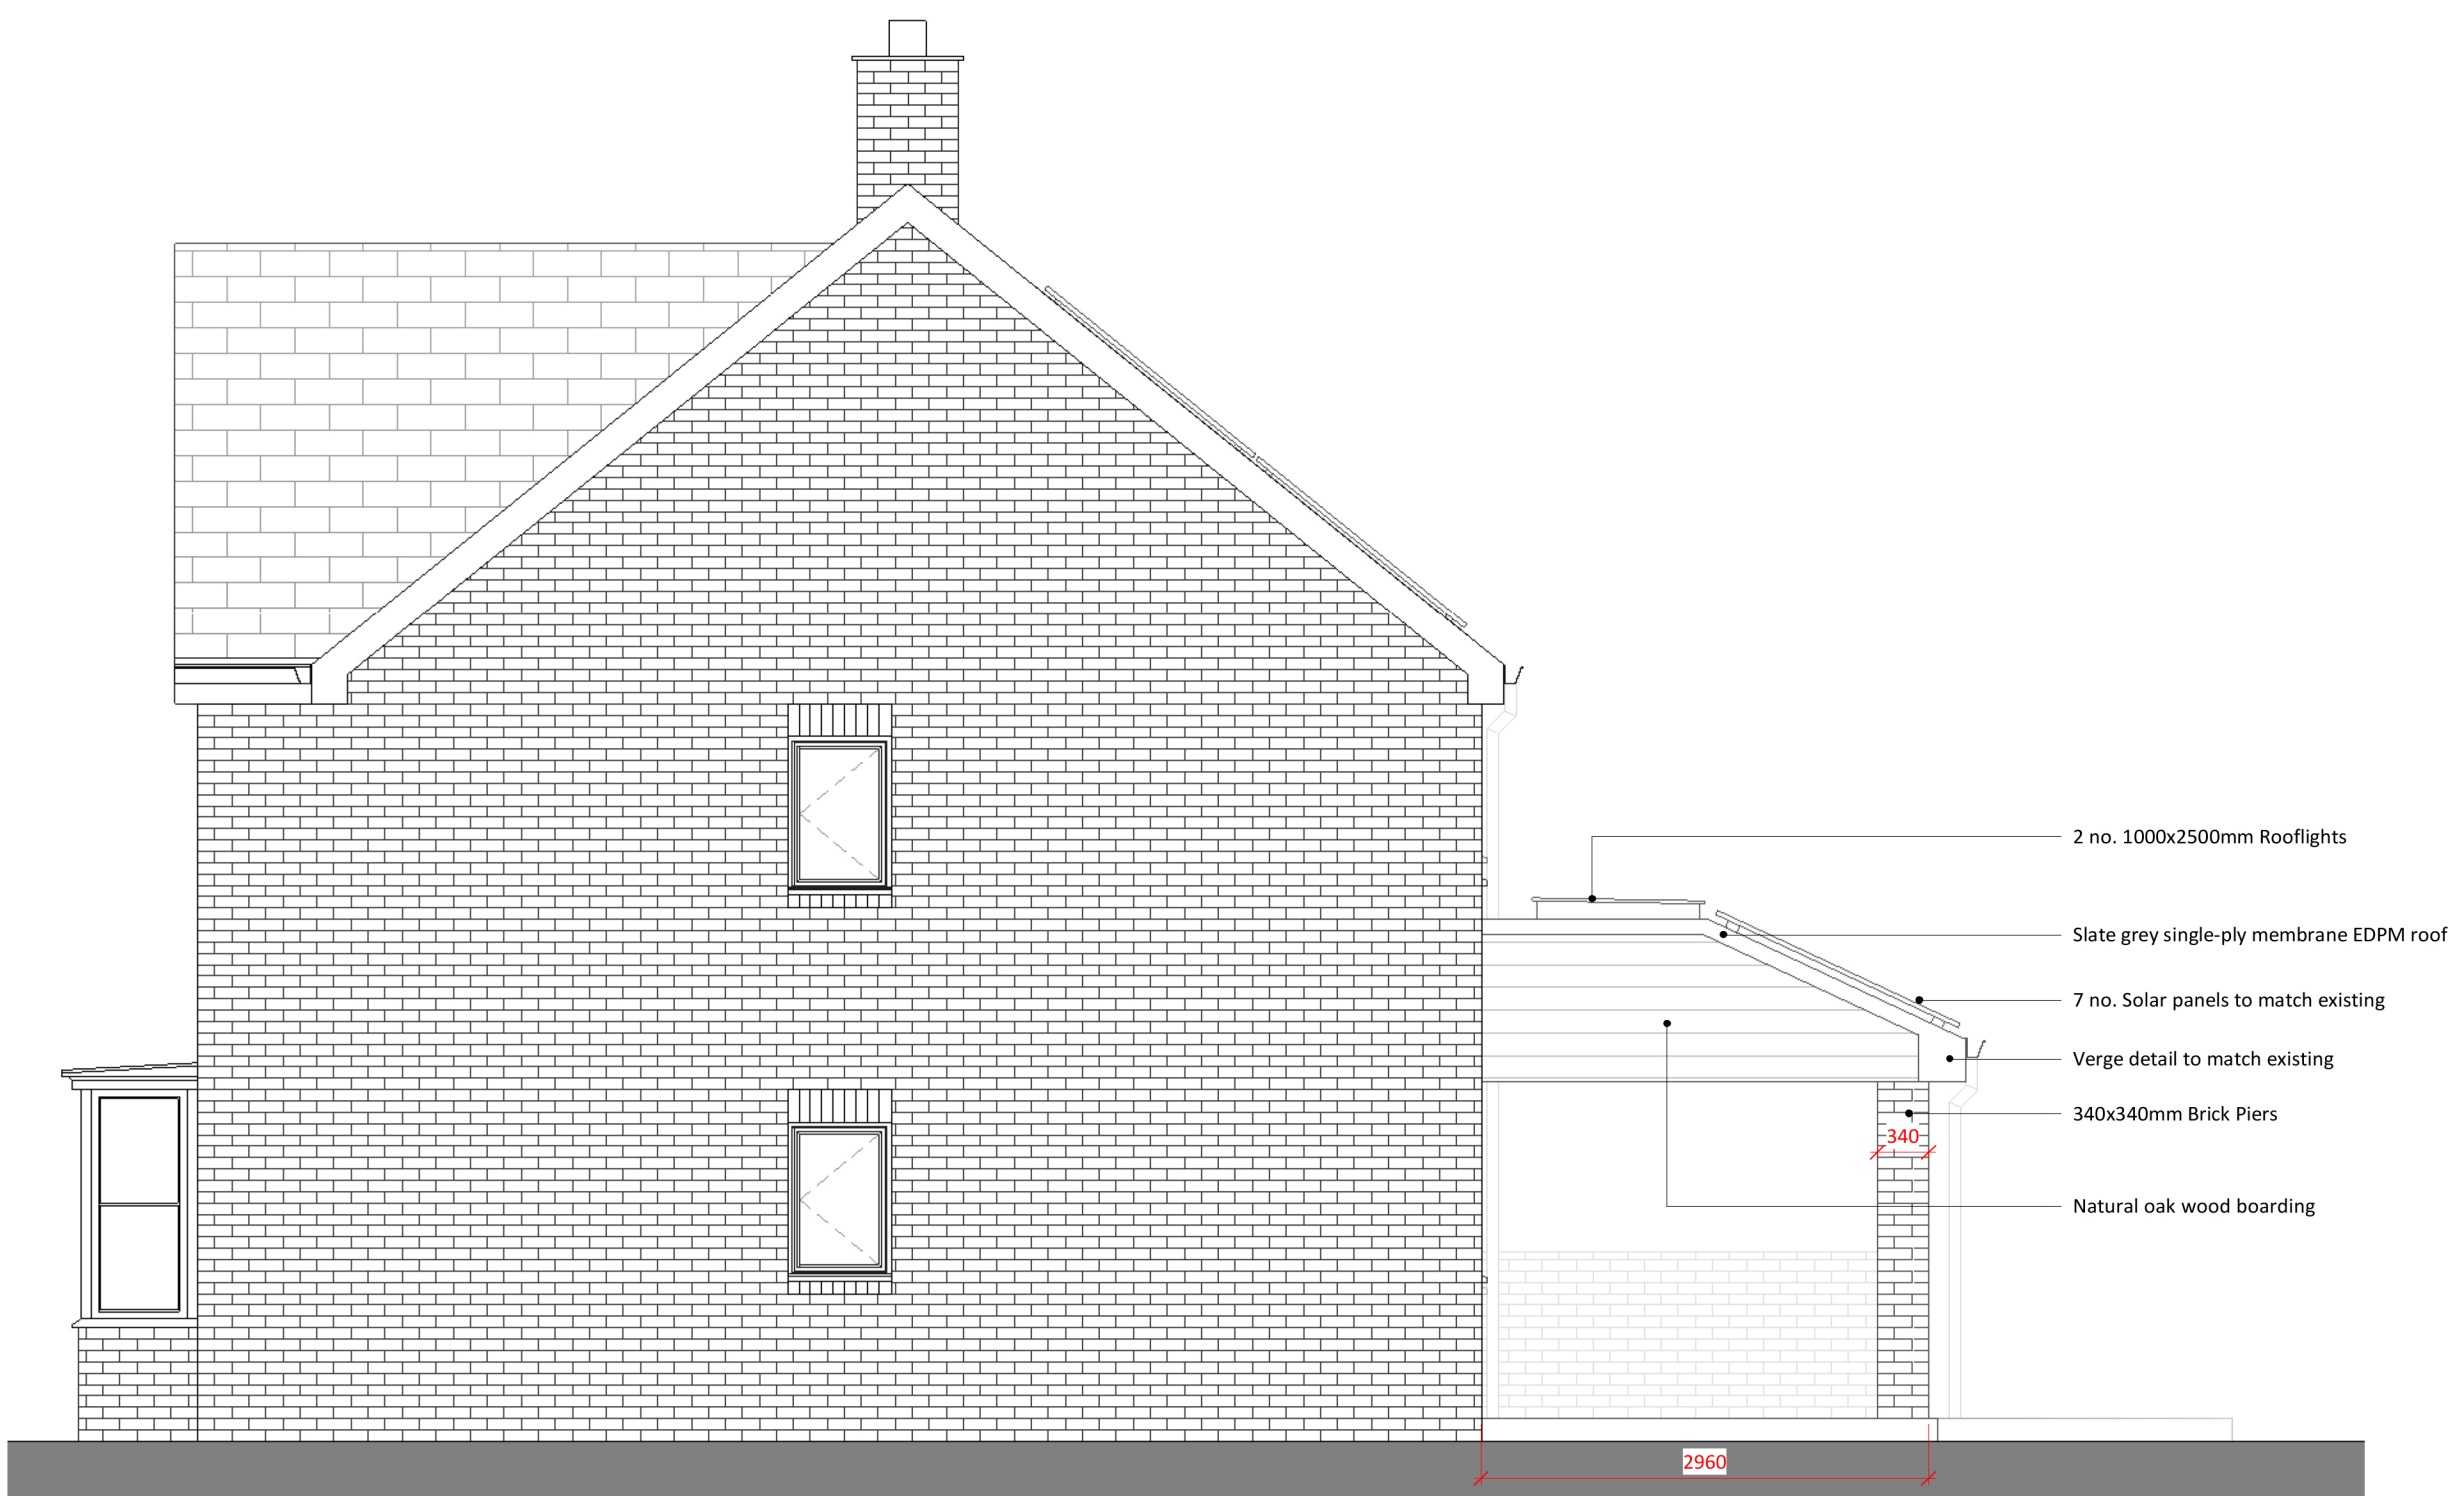

Proposed Side Elevation 1
1:50

1. All dimensions to be checked on site by those undertaking the work.
2. Where reference is giving to a written specification that shall take precedence over the drawing.
3. Where two or more drawings illustrate the same element, the larger scale drawing takes precedence.
4. Later drawing revisions and/or issue dates always take precedence over earlier versions.
5. Elements that are subject to detailed design by others are purely indicative and you should make reference to the relevant information provided by those designers which will at all times take precedence over this drawing.
6. All works are to be carried out to the satisfaction of Building Control and in accordance with current British Standards.

REVISION A - FIRST ISSUE

CLIENT

Mr D Hesslewood

PROJECT

50 Merion Road
Southampton
Hampshire
SO32 2SR

DRAWING TITLE

Proposed GF Plan & Elevations

SCALE

As indicated @ A1

DRAWING NUMBER

50/02