


rear elevation
0m 1 2 3 4 5m
scale bar 1:100


side elevation

side elevation


existing/proposed front elevation

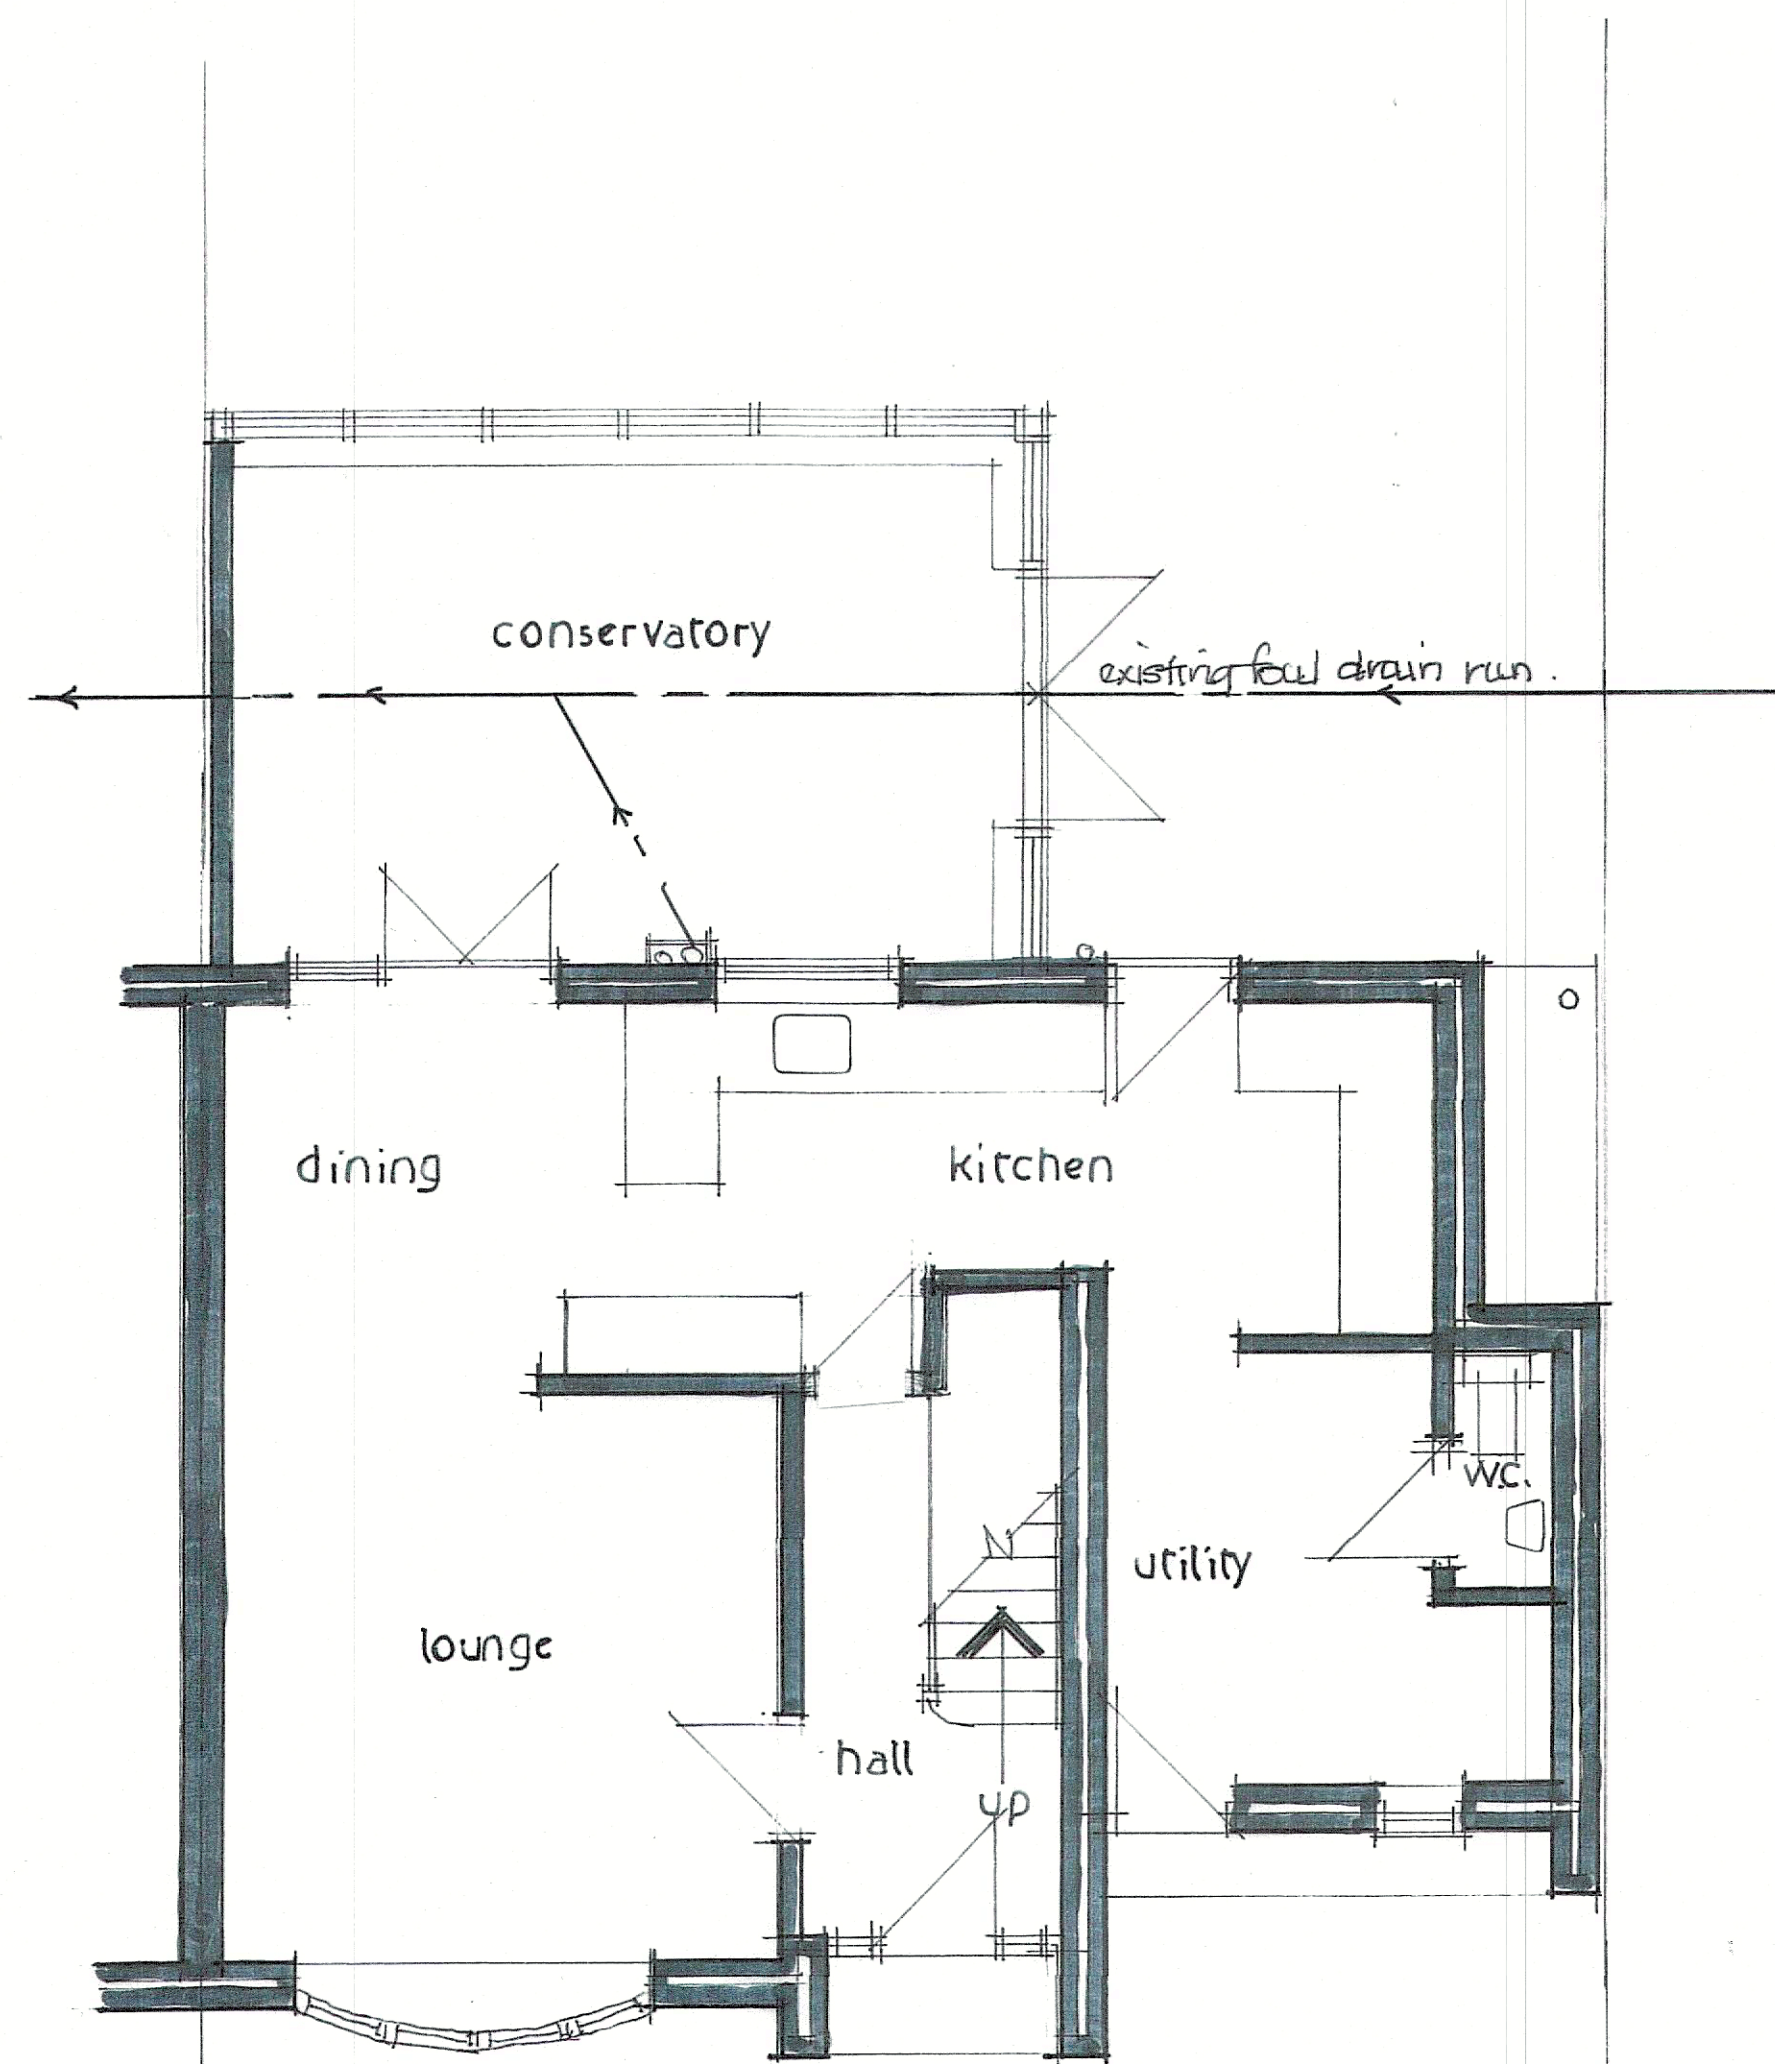

ground floor plan
0m 1 2 3 4 5m
scale bar 1:50

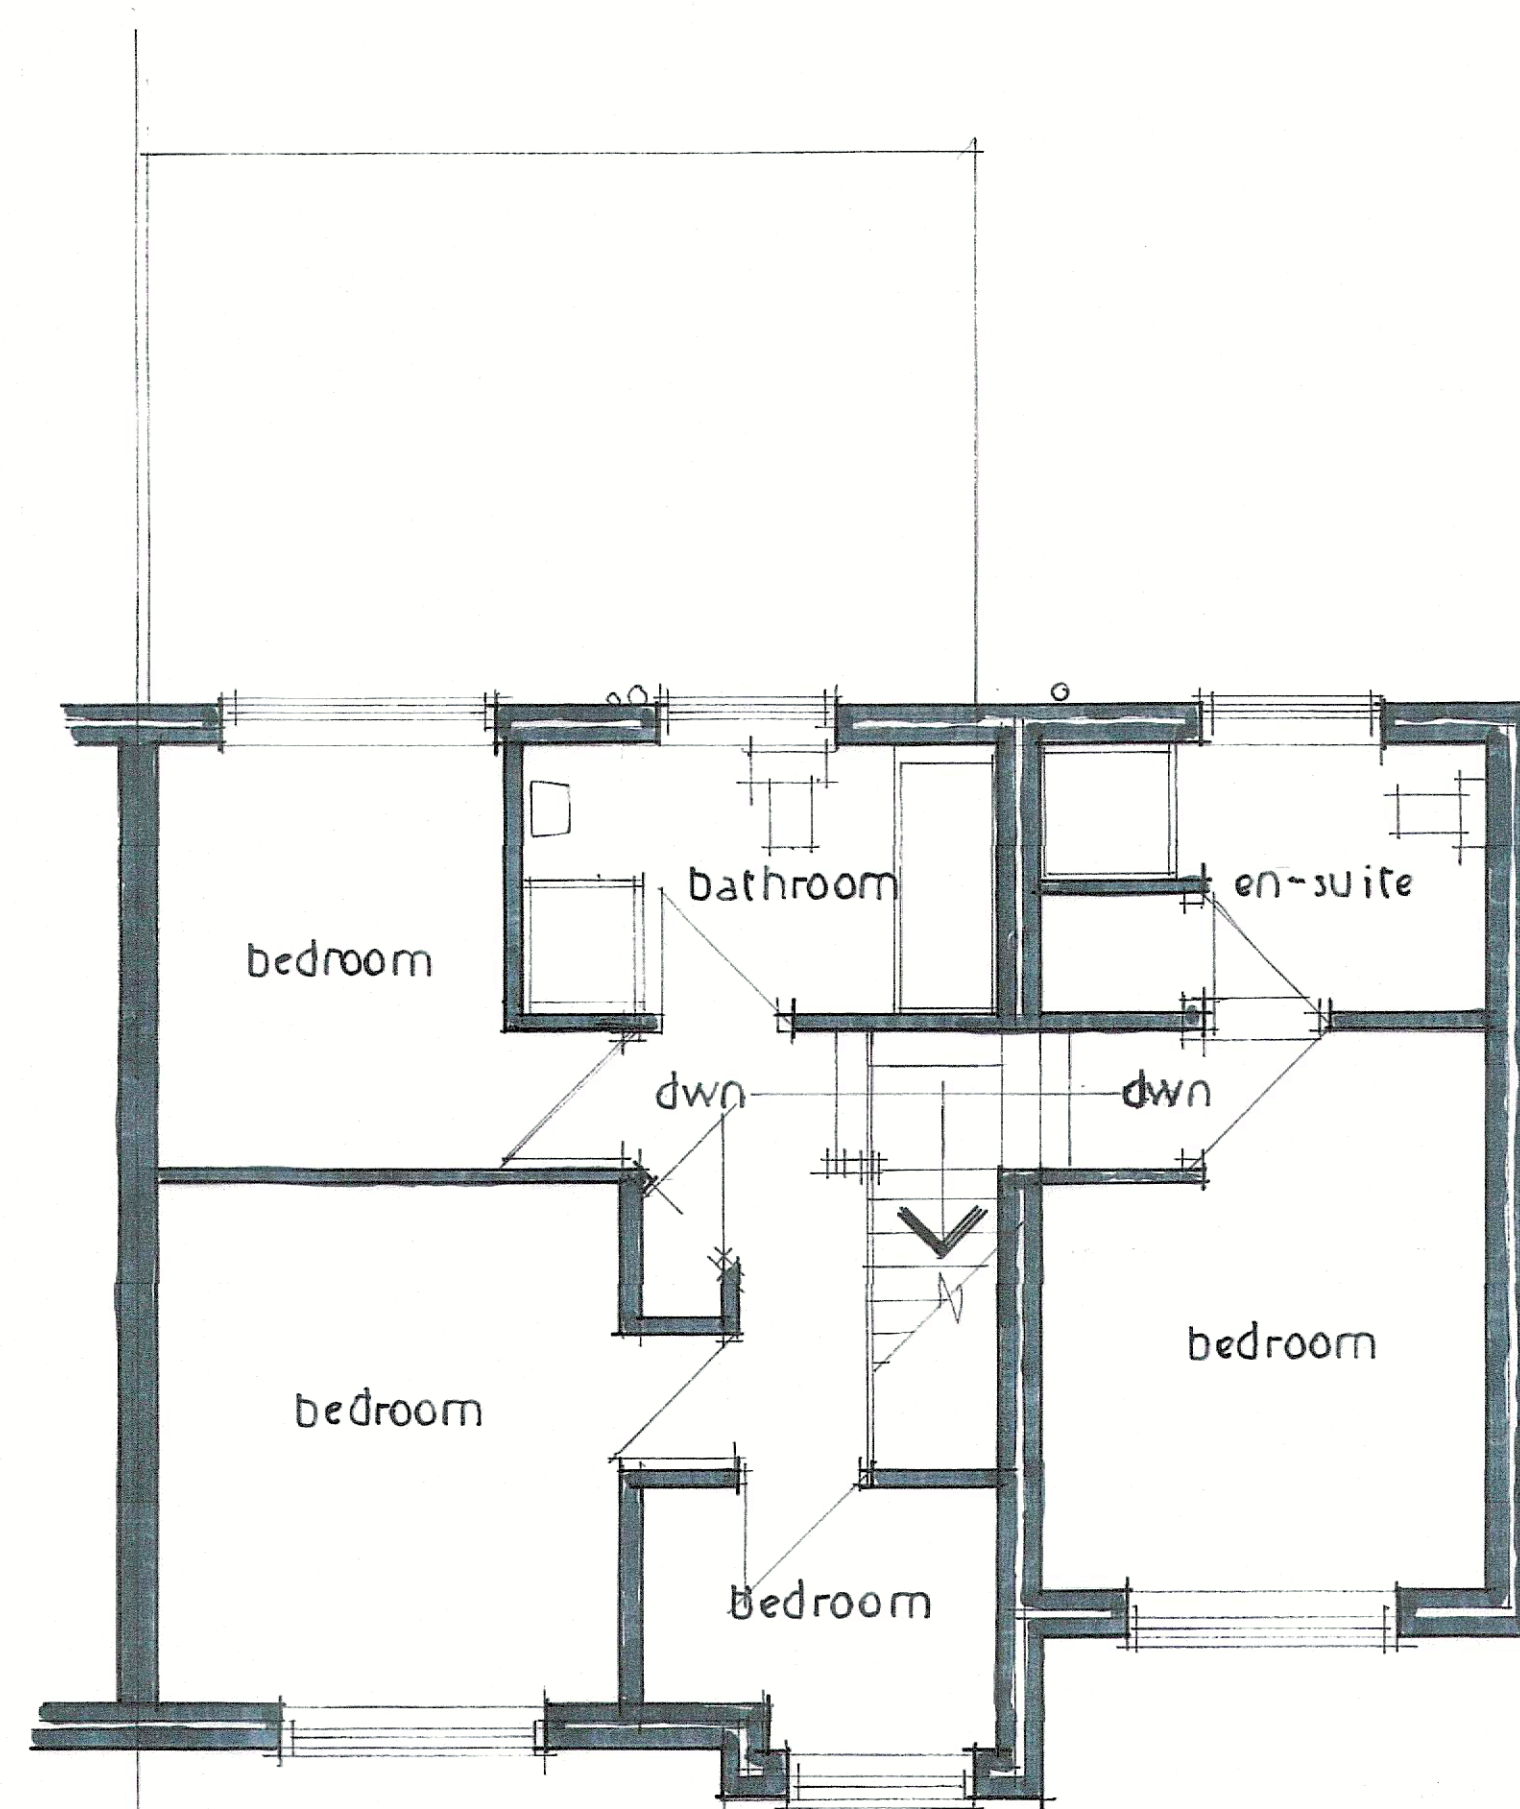

first floor plan

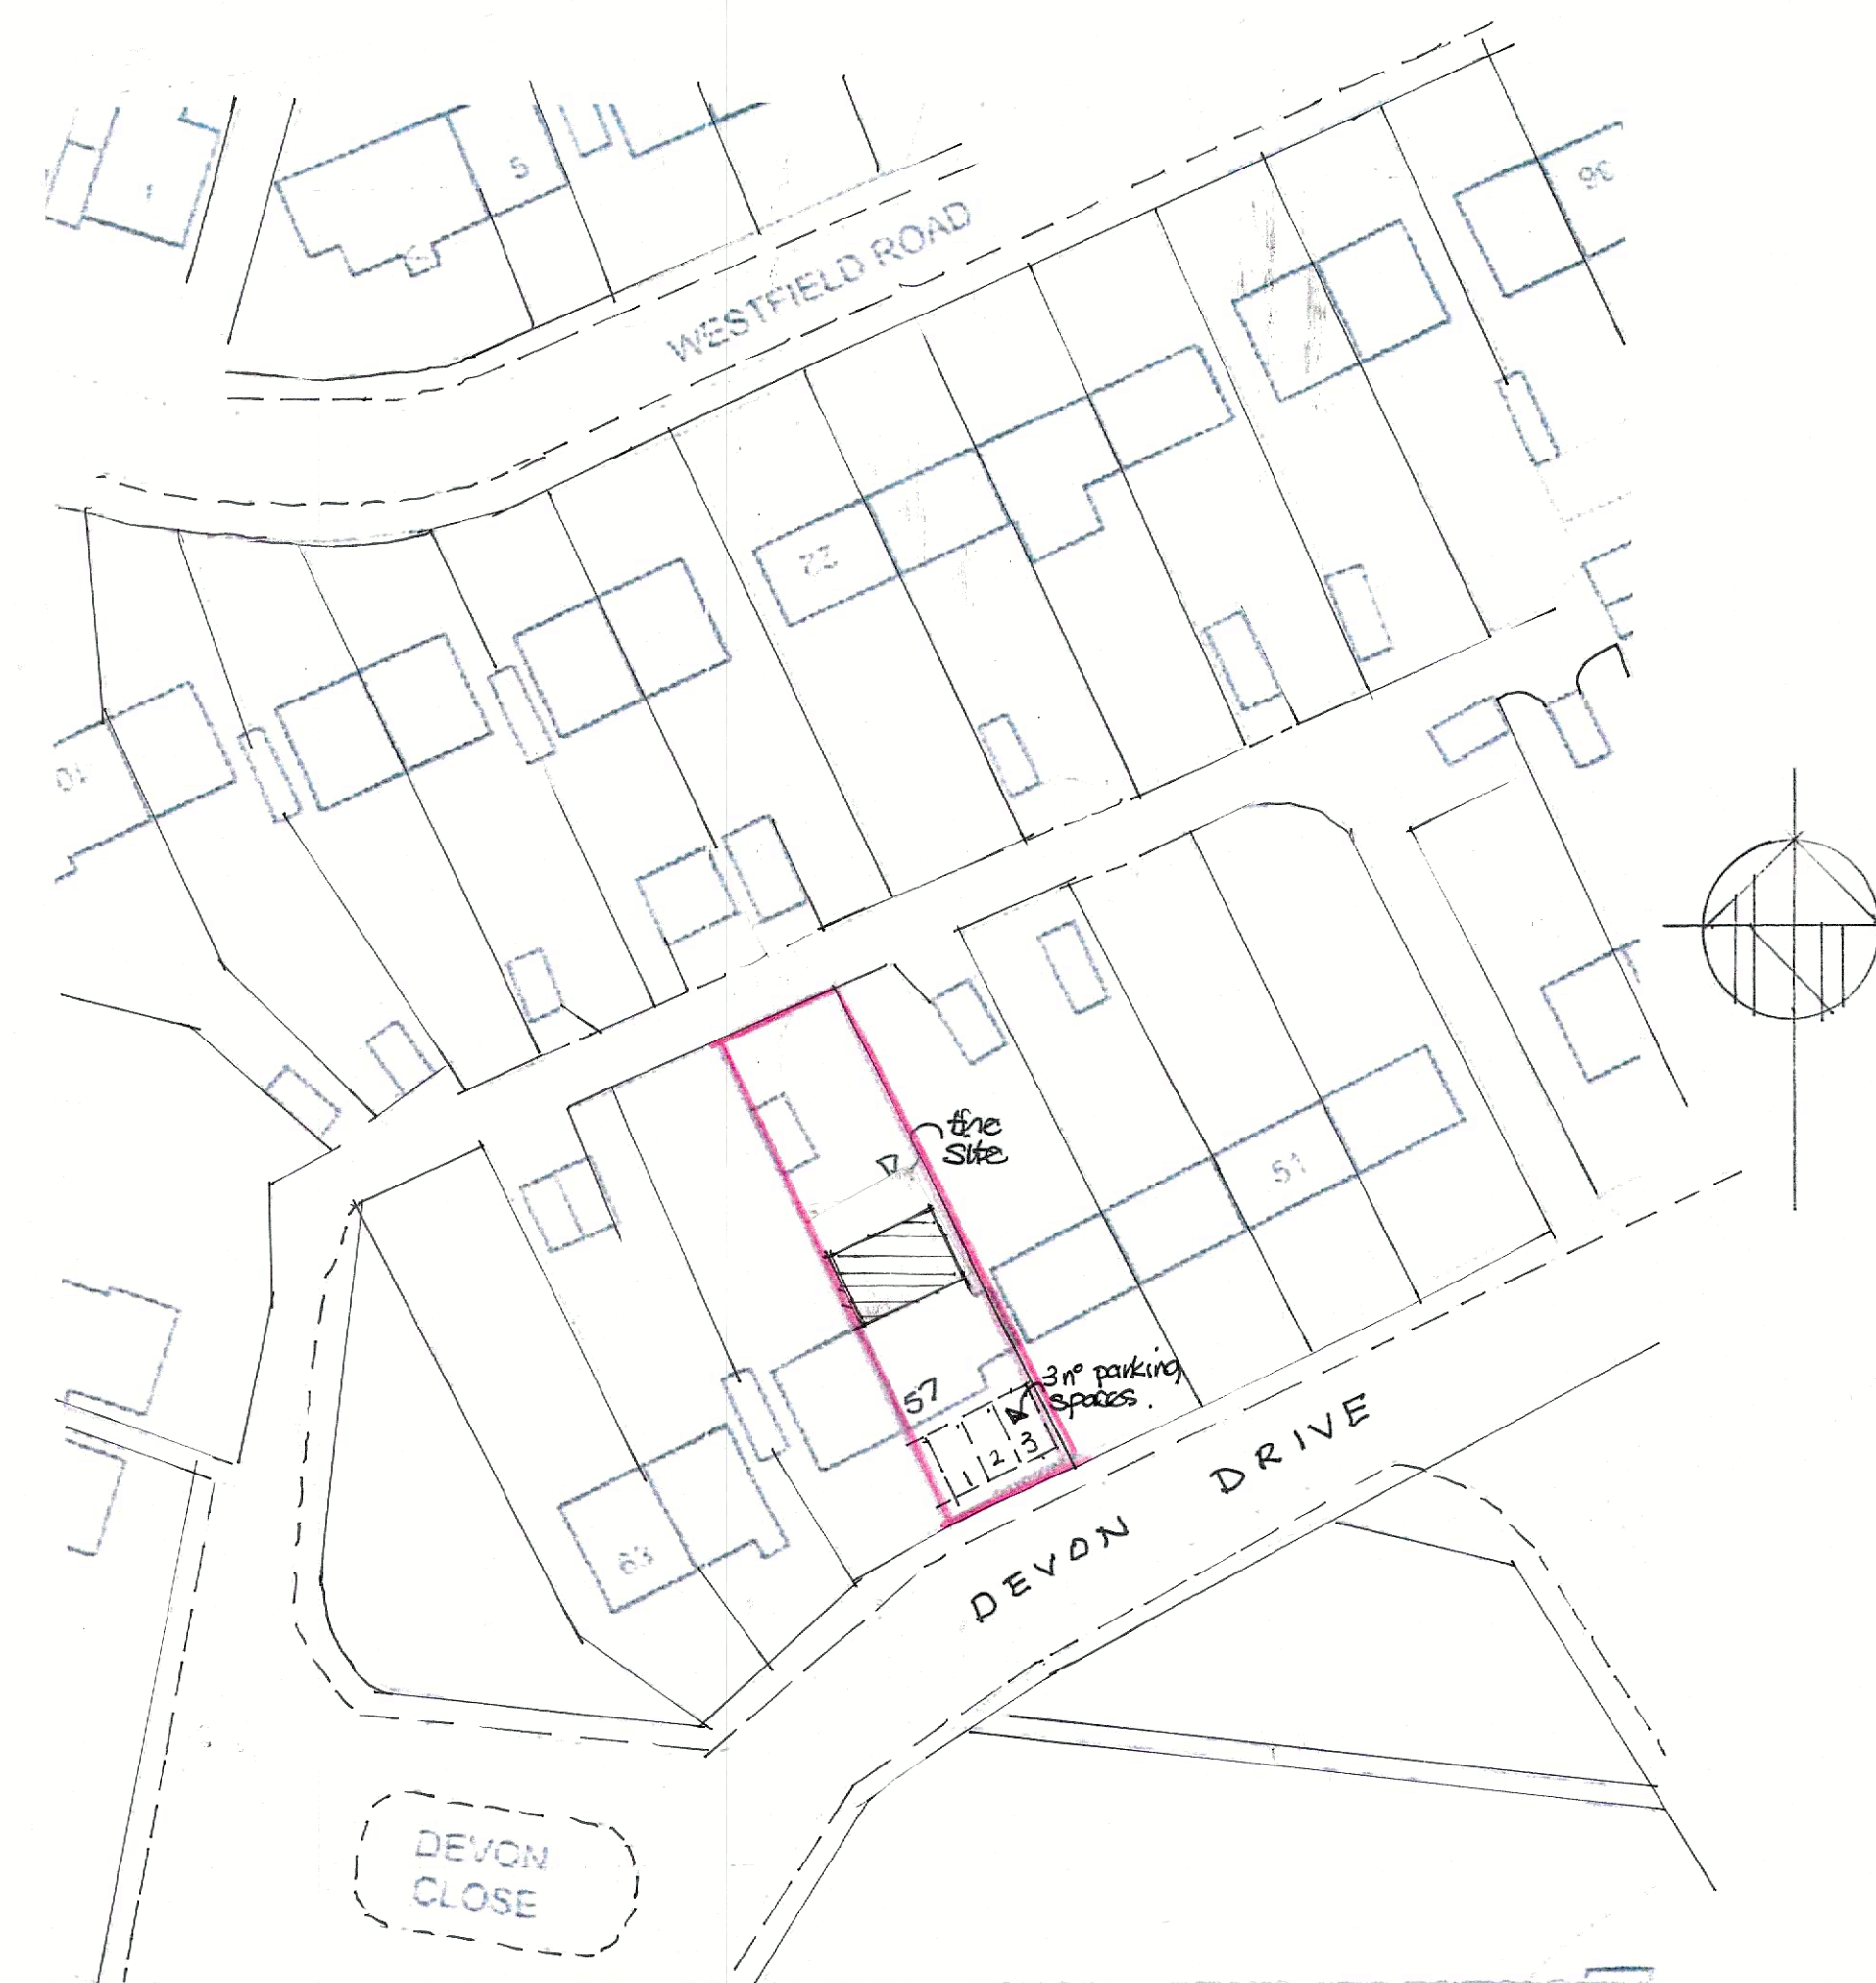

site plan 1:500
0m 10 20 30 40m
scale bar 1:500

A) front elevation added 13-1-25
Drawing title

Existing plans and elevations.
Proposed rear extension at 57 Devon
Drive, Eastleigh, Hants. SO53 3GQ.

Scale
1:50 1:100 @ A1.

Date July 21.

Drawing n°. DD.001.

Rev
A.