




Solent Design Ltd
5 The old Railway
Spring Garden Lane
Gosport
PO12 1FQ
tel: 02392 580745 mob: 07771 355742 e-mail: info@solentplans.com

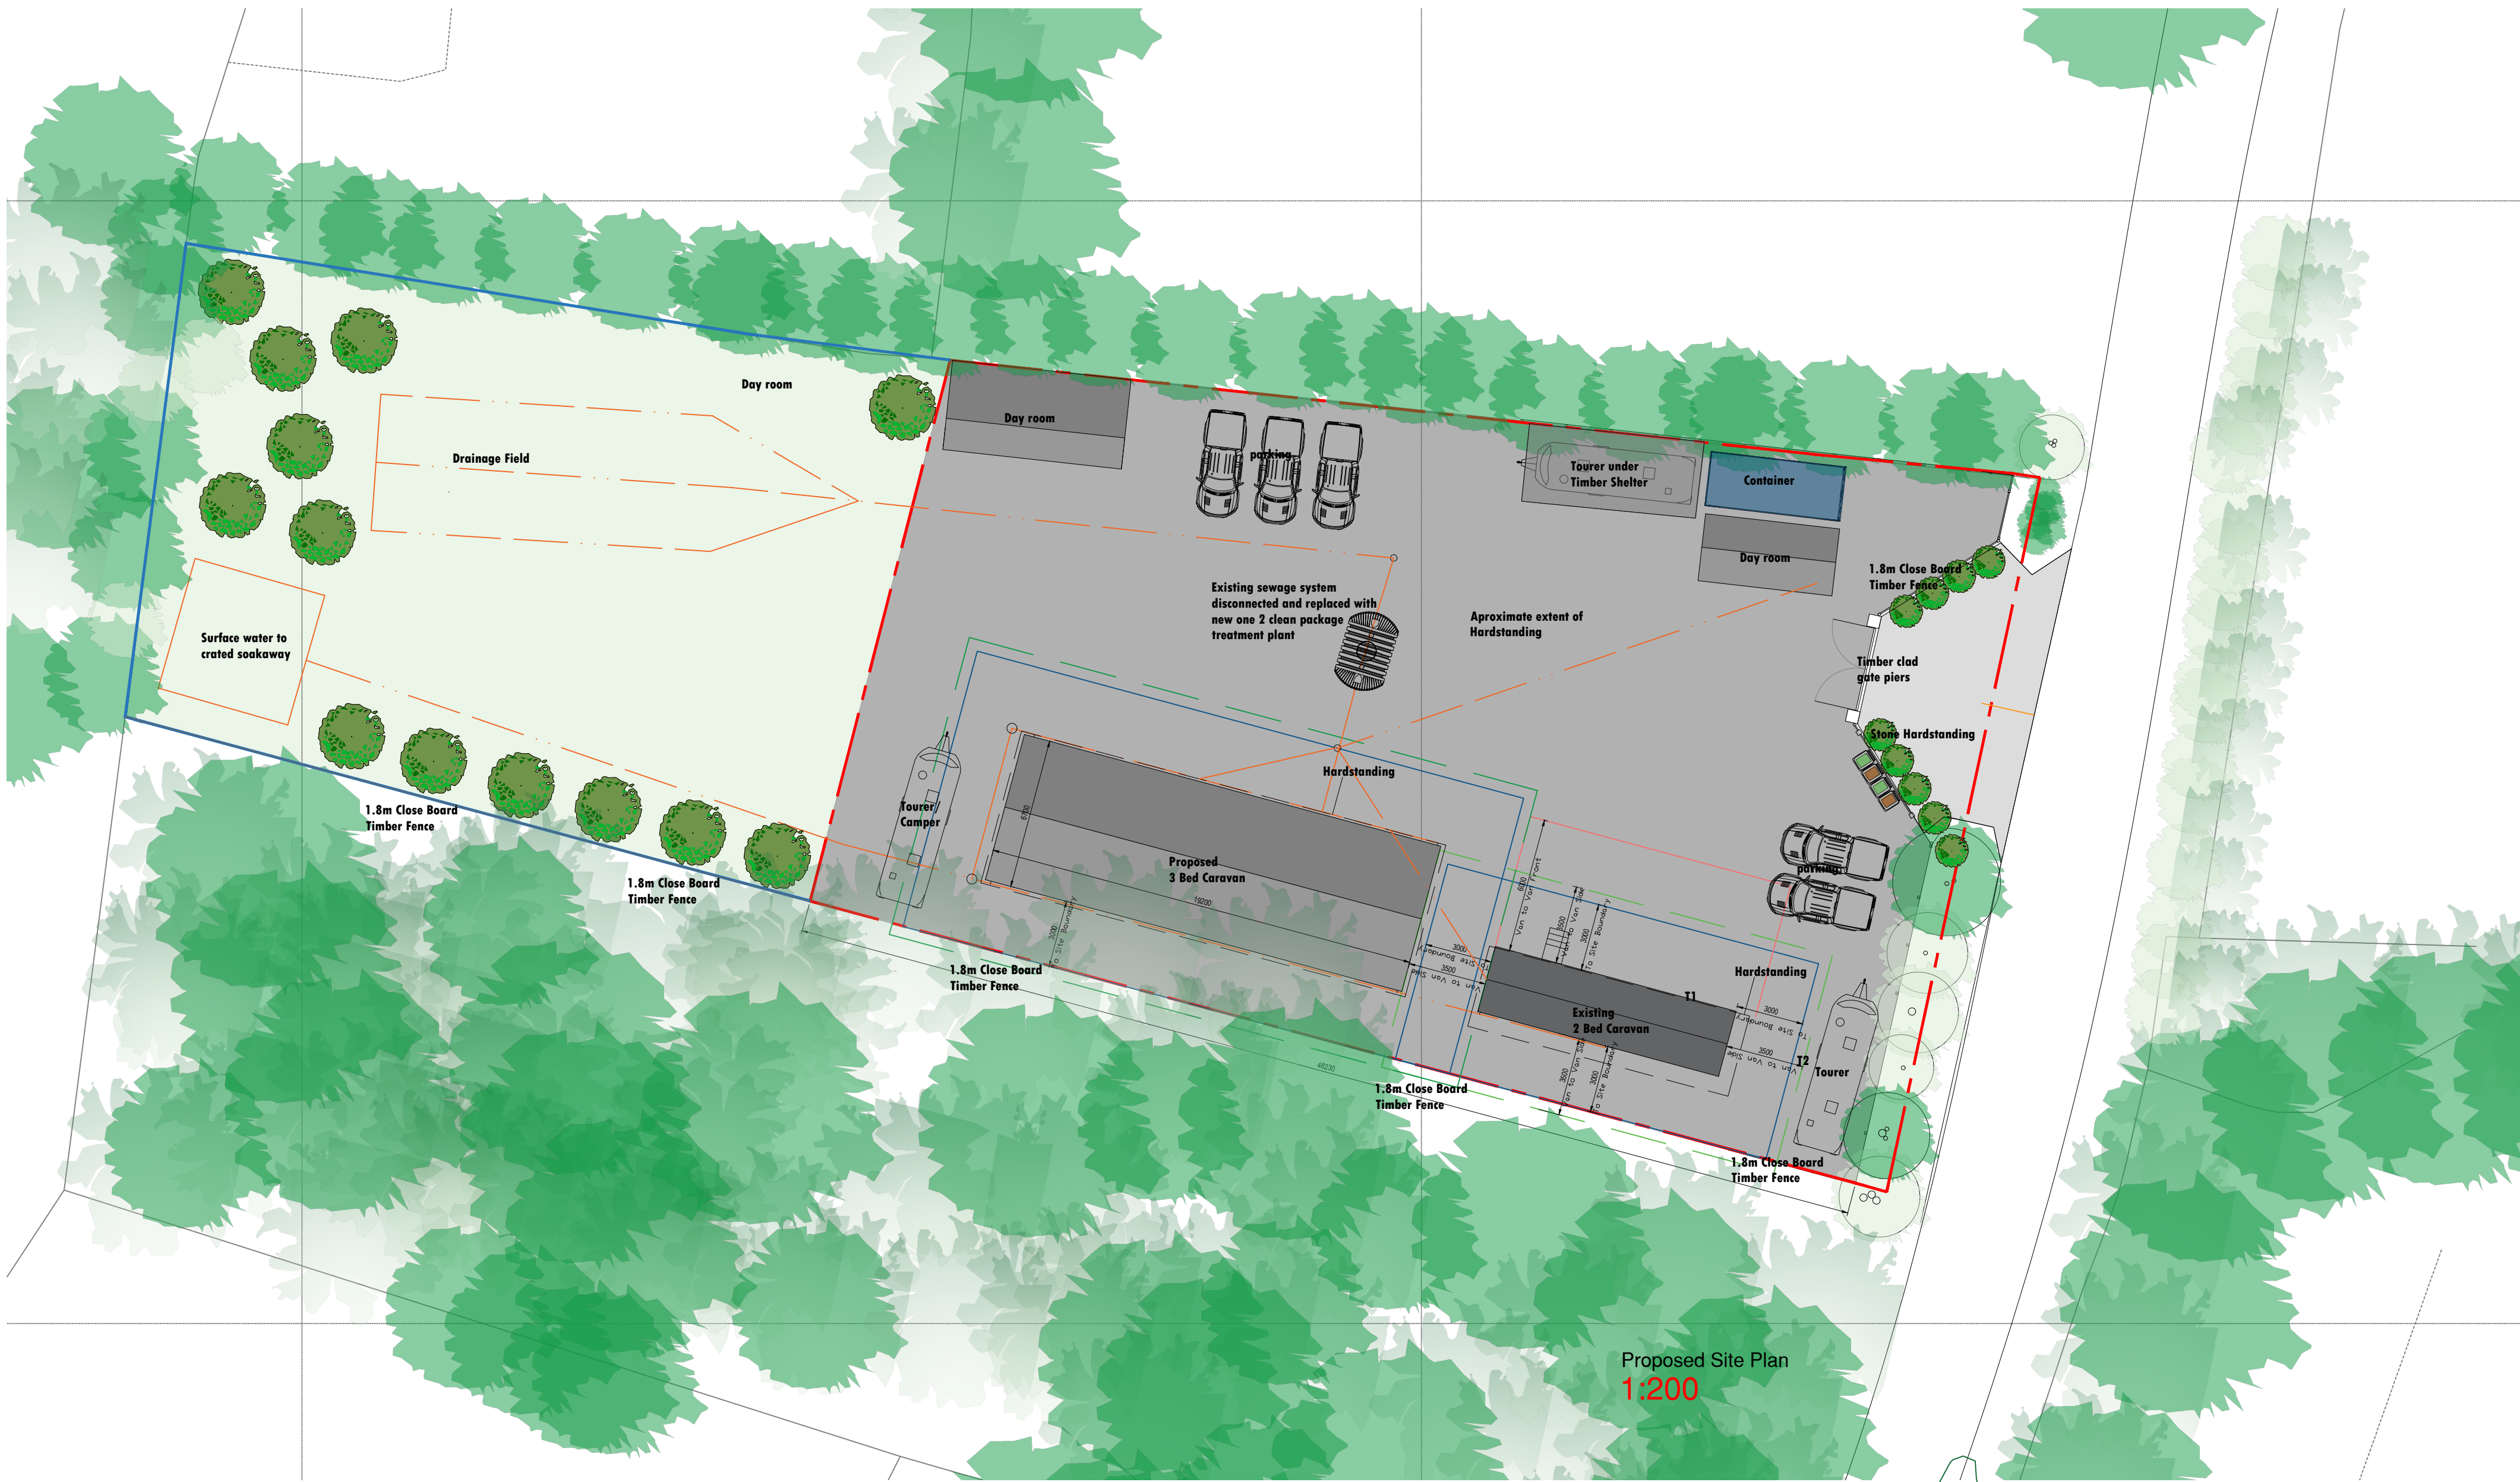

PROJECT DESCRIPTION:
Willow Bee
DRAWING TITLE:
Proposed Site plan and street scene

ADDRESS:
Willow Bee
Allington lane
Southampton
SO30 3HQ
CLIENT:
Mr D Bowers
FIRST DRAWN:
November 2024

DRAWING NO:
SD-2331-02
drawing status: Issued for Comment
SCALE:
1:100
1:200
1:1250

