




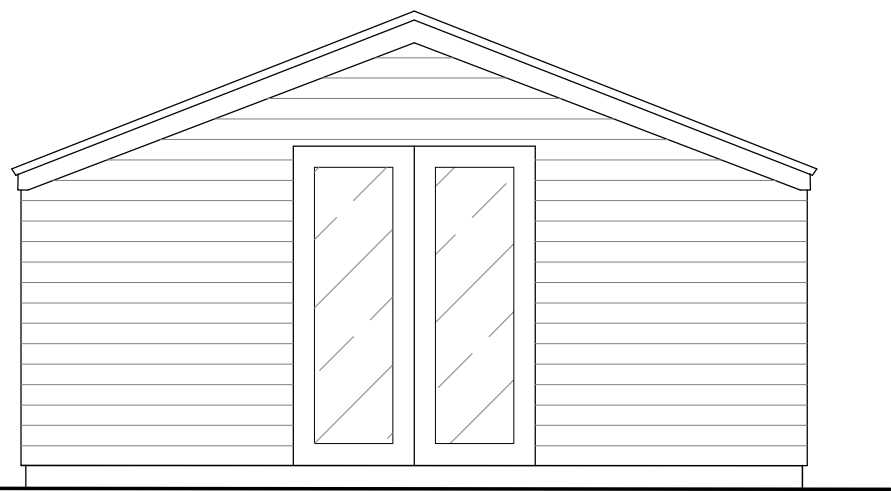

SHED FRONTAGE


 


SIDE ELEVATIONS

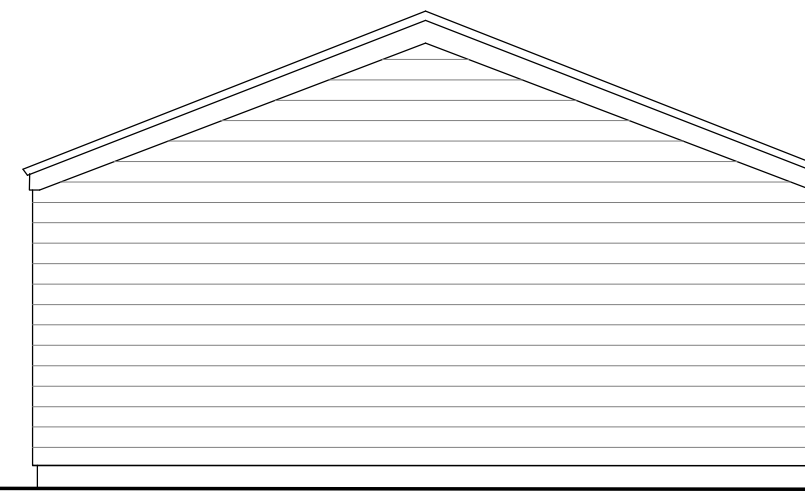


REAR ELEVATION

ELEVATIONS 1:50

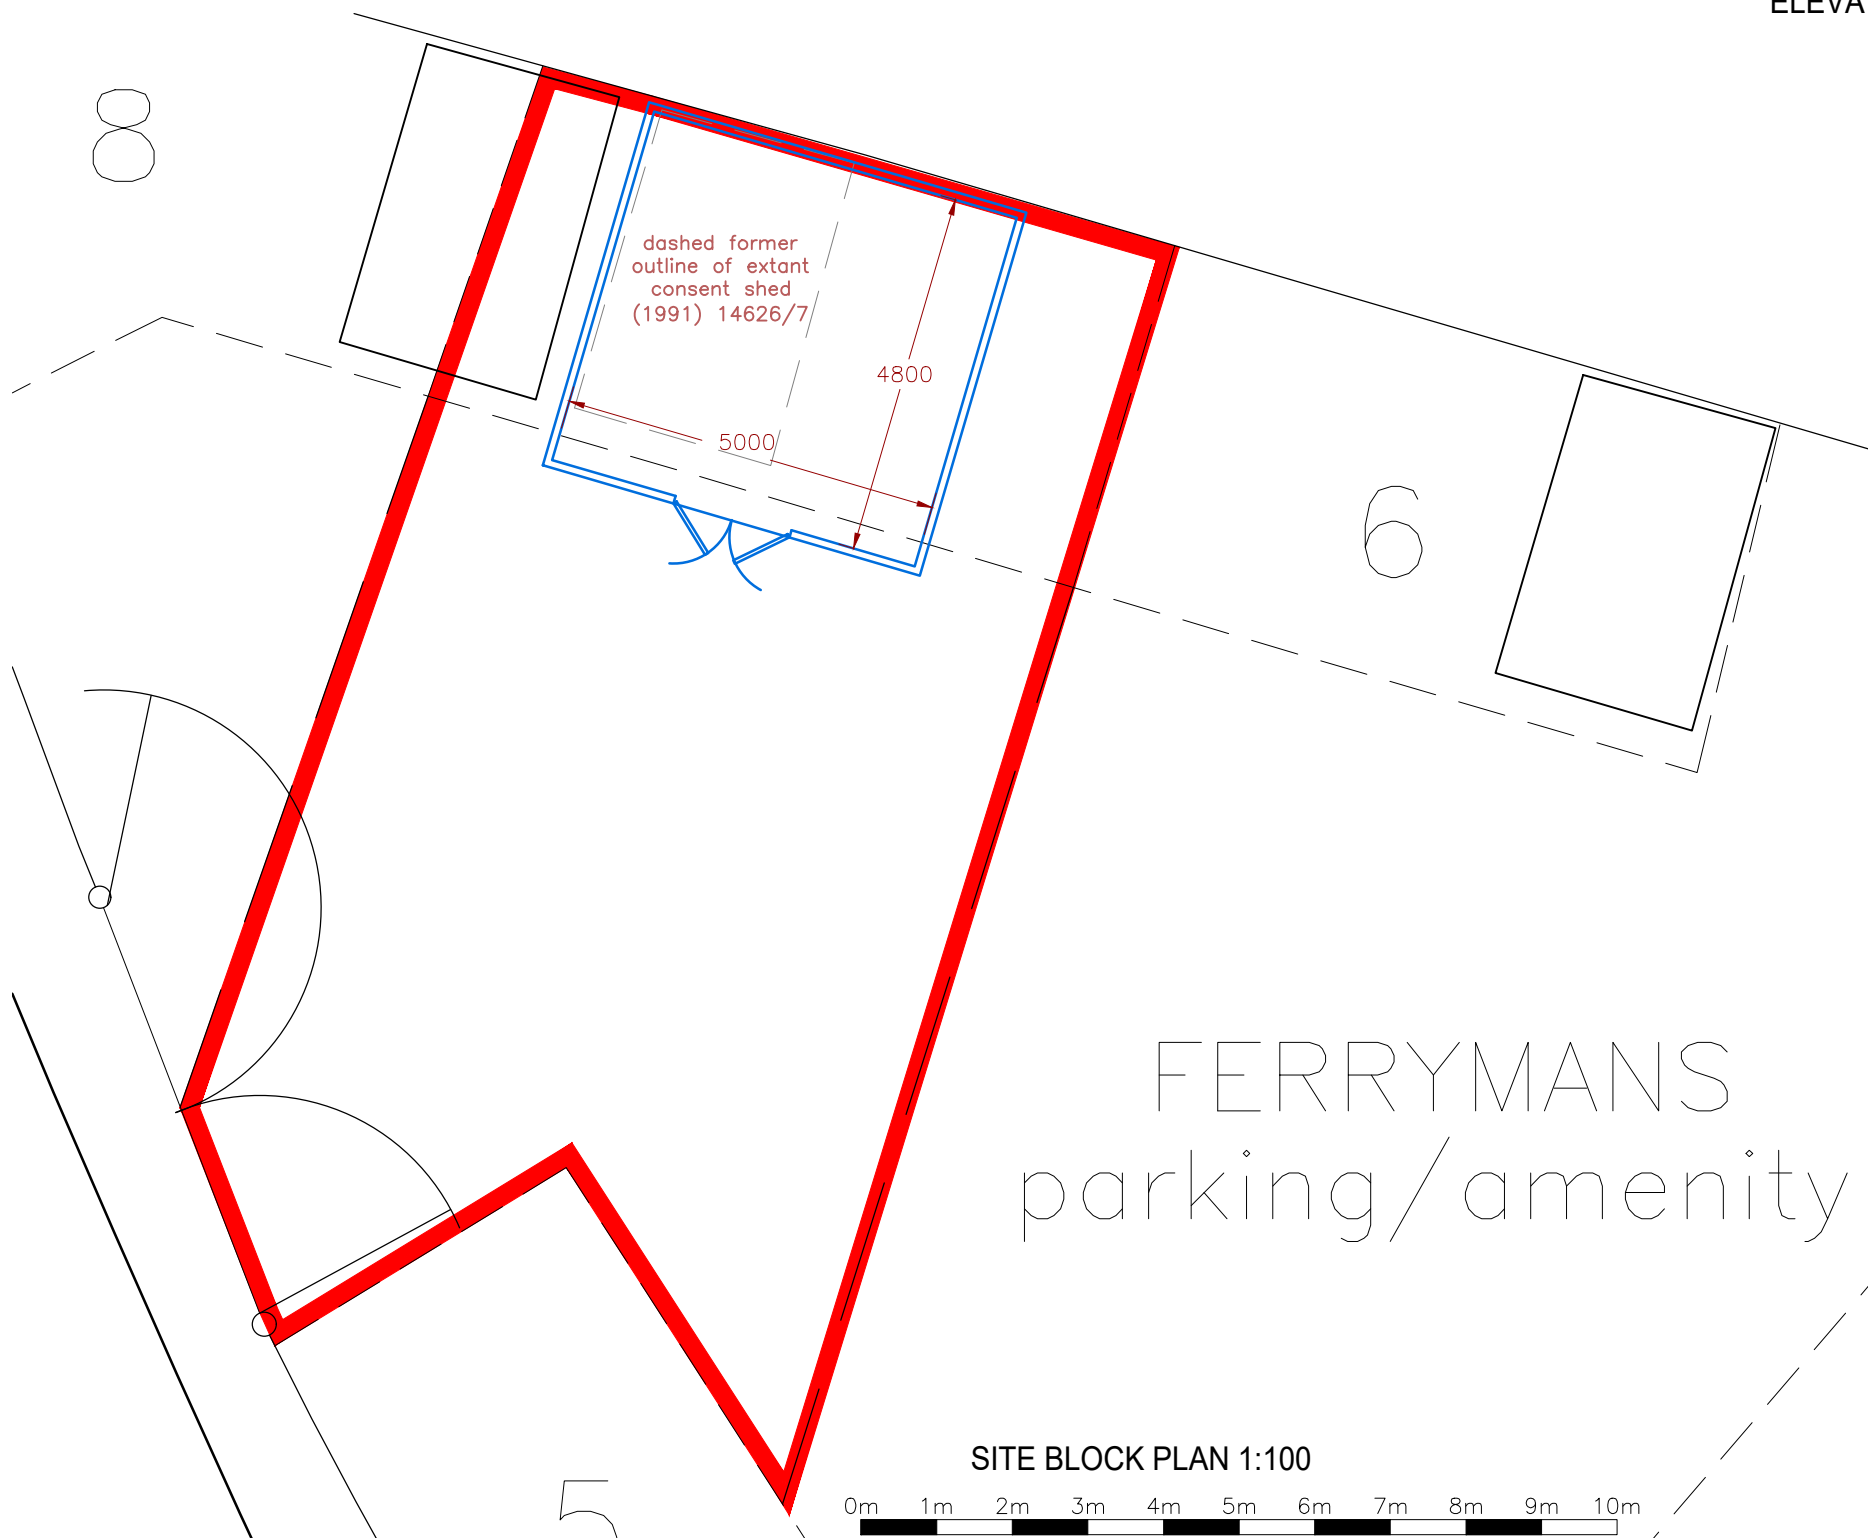 

SITE BLOCK PLAN 1:100

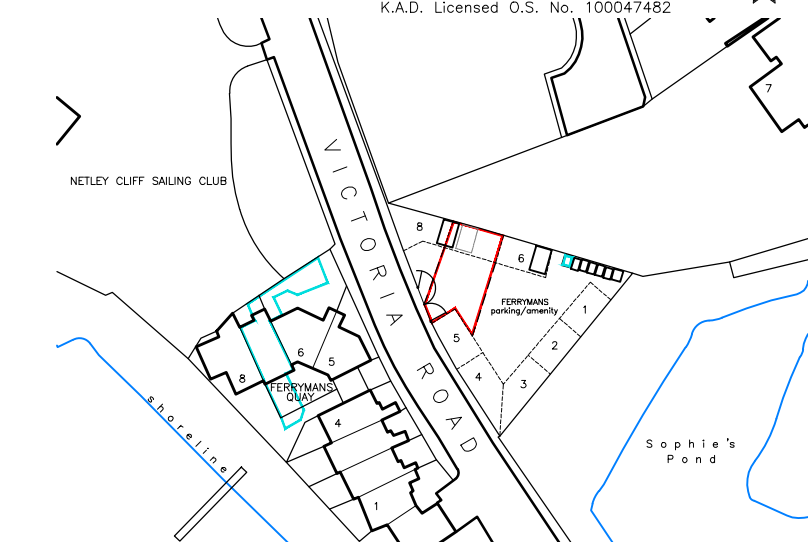

SITE LOCATION
PLAN 1:1250

Rev	Revision	By	Date	
KNIGHT AARCHITECTURAL DDESIGN K.A.D. Ltd. First Floor Unit 7 The Quarterdeck Port Solent PO6 4TP T: 01489 660194 E: admin@k-a-d.co.uk W: www.k-a-d.co.uk				
Client		MR & MRS M. NEILLY		
Project		7 FERRYMAN'S QUAY VICTORIA ROAD NETLEY, SOUTHAMPTON		
Drawing		PROPOSED SHED		
Scale 1:50/100@A3		Date DEC 2022		
Project no.	Sequential	Bldg/Floor	Detail	Rev
KAD	01	A	PRO	.