
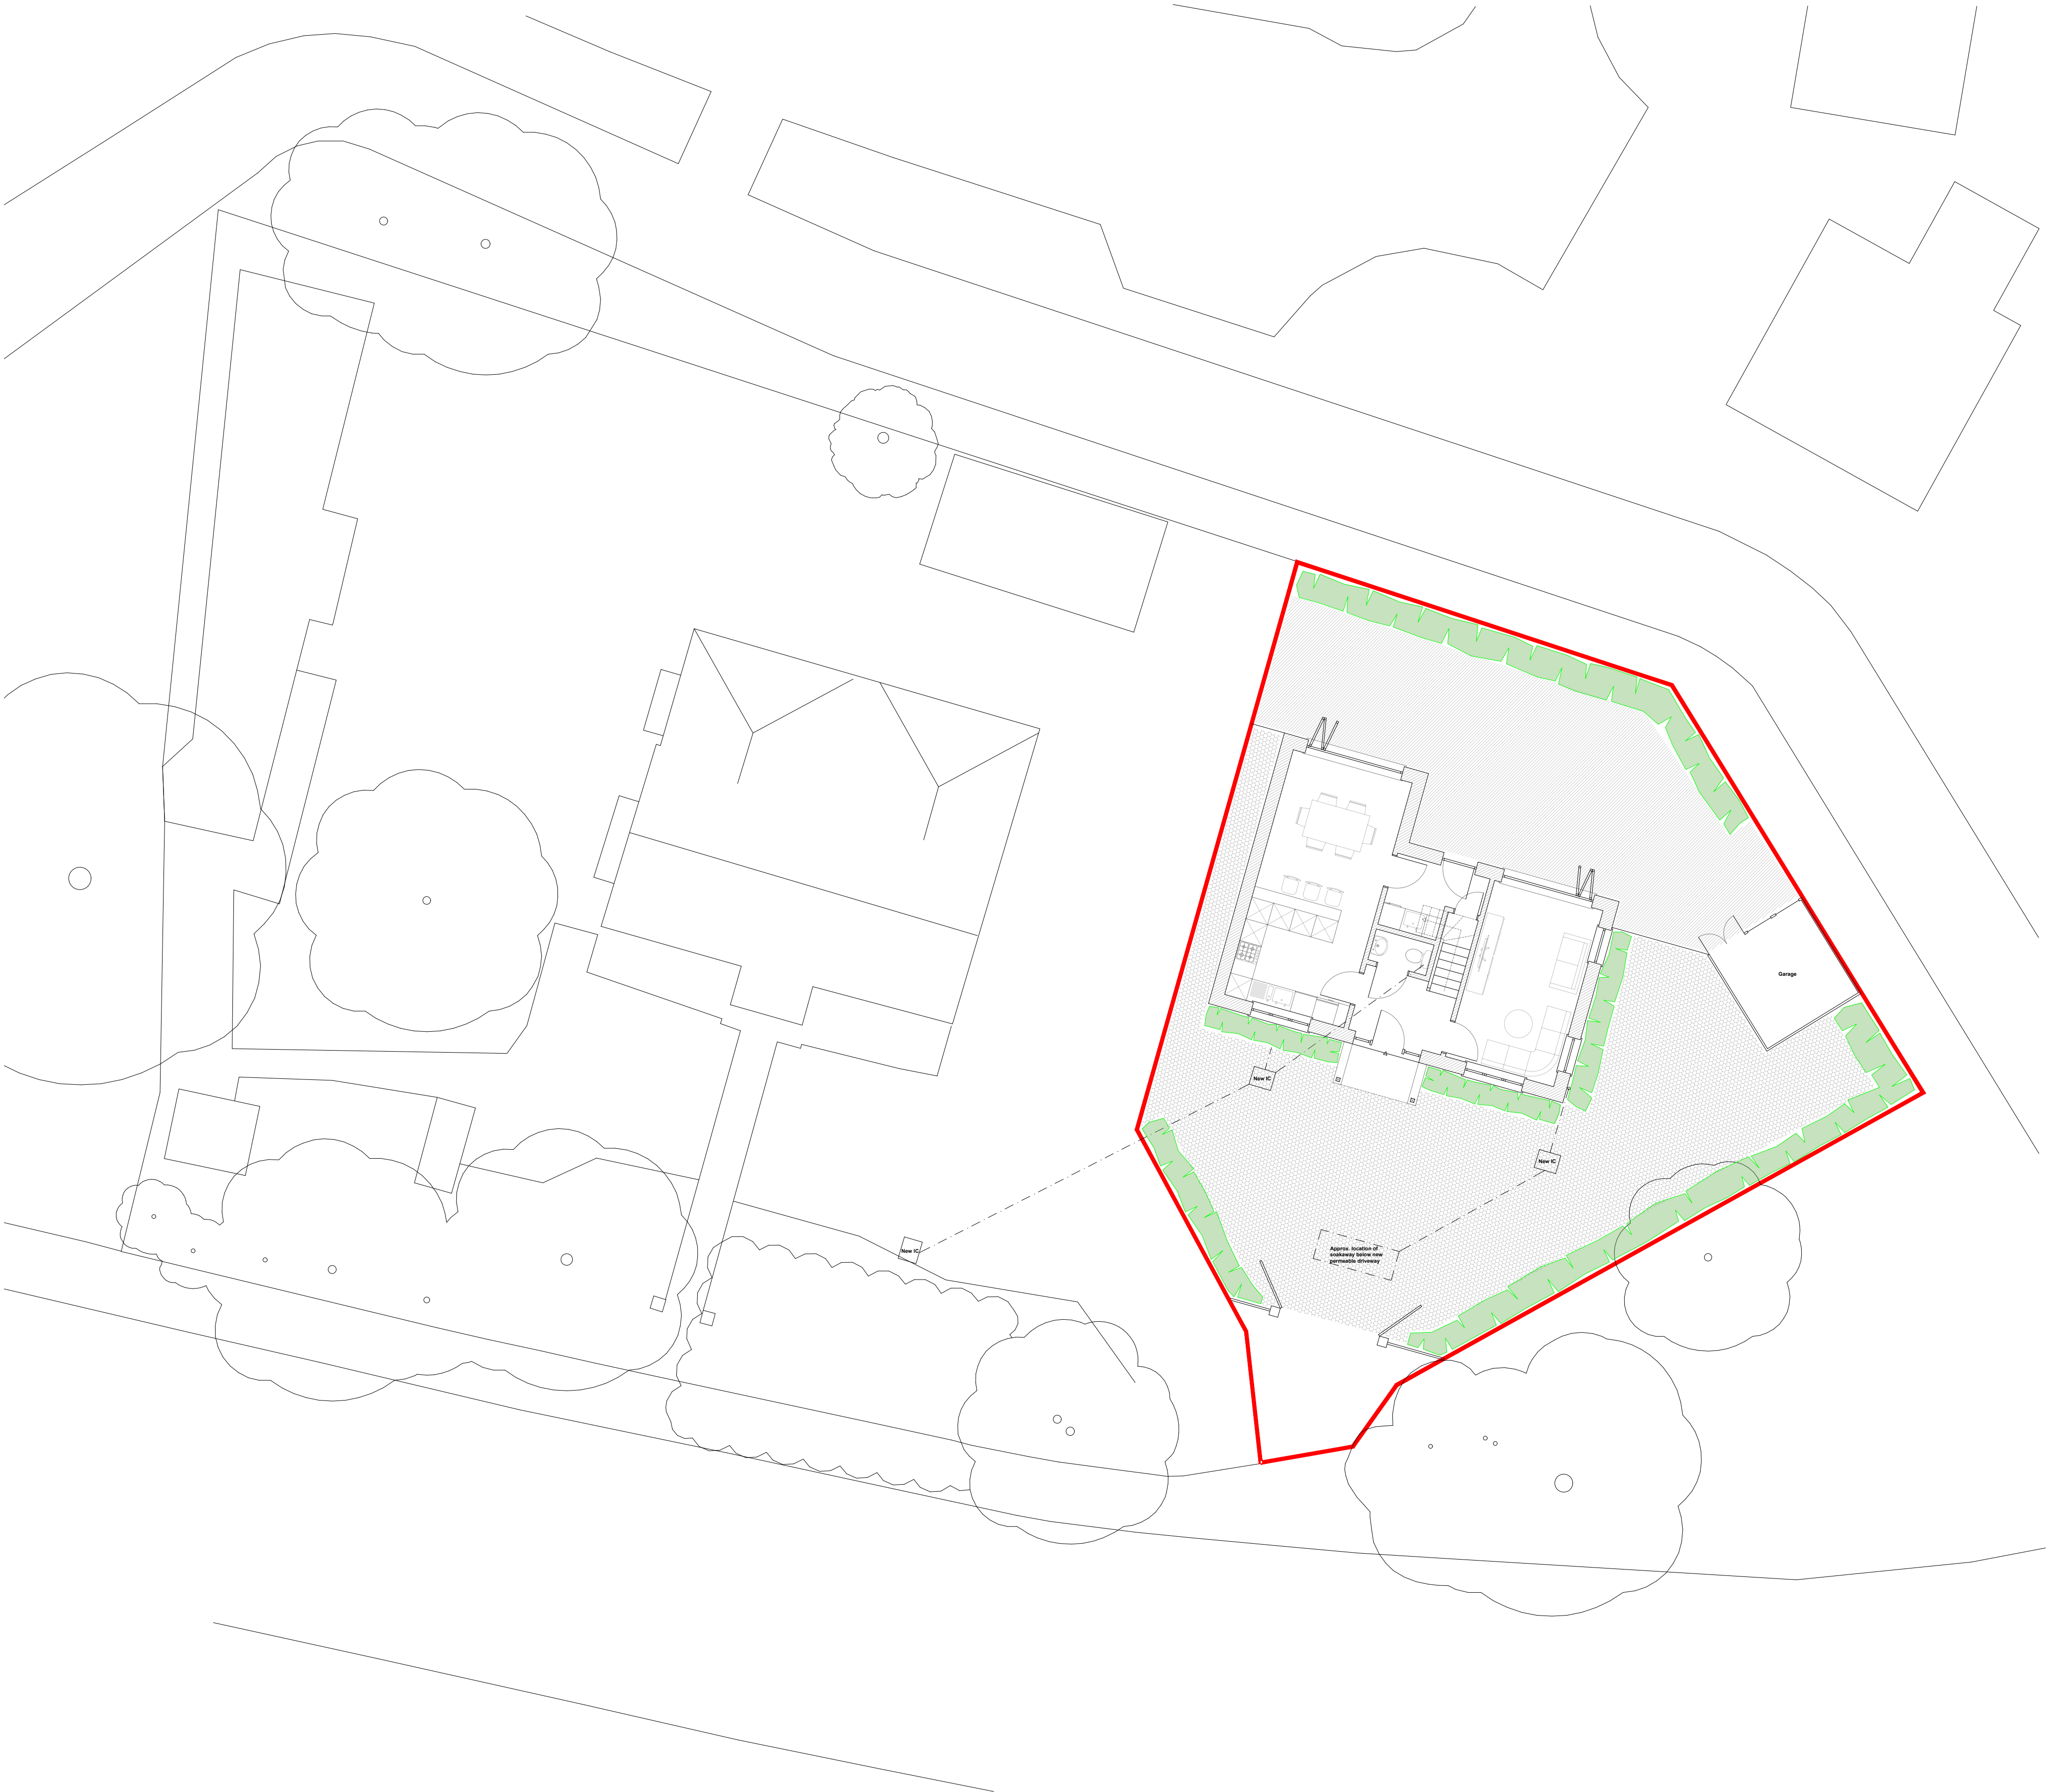
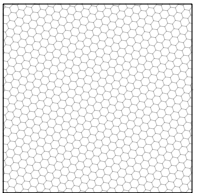


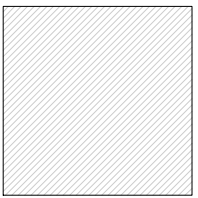

-  Low level planting
-  Cellular gravel filled grids
-  Grass

SUBJECT TO
BUILDING
REGULATIONS
APPROVAL

REVISION	DESCRIPTION	DATE
	WEST END COTTAGE, SWAYTHLING ROAD, SOUTHAMPTON S018 3HT	
PROJECT	ALAN PHILLIPS	
CLIENT	SITE PLAN	
DRAWING	PROPOSED SITE PLAN	
NO.	1776/B/54 A	
DATE	NOVEMBER 2024	
SCALE	1:100 AT A1	
DRAWN BY:	MHu	CHECKED BY: LW