

NOTES

The Contractor is to read and verify all building and site instructions, notes and specification before work starts.

This drawing must be read with and checked against any structure or other specified drawings provided.

The Contractor is to comply in all respects with the current Building Regulations whether or not specifically stated on these drawings.

This drawing is not intended to show details of foundation or ground conditions. Such areas of ground shall open to support the structure specified must be investigated by the Contractor and suitable methods of foundation be provided.

This drawing is to be used in conjunction with all other standard drawings & Builders specifications and documentation.

This drawing remains the Copyright of Mitchell's & Butlers Retail Limited.

Mitchells & Butlers Retail Limited



27 Fleet Street

Birmingham

B3 1JP

0870 609 3000

Mitchells & Butlers

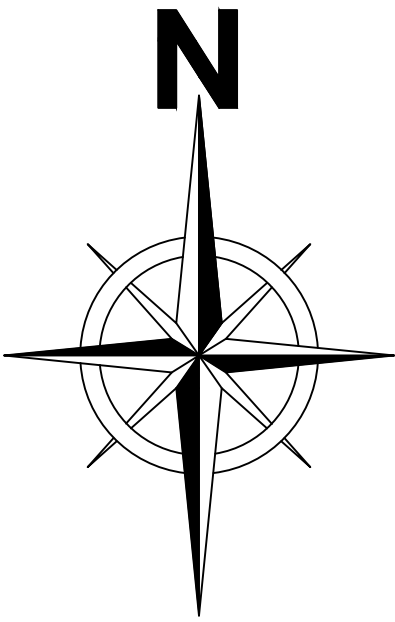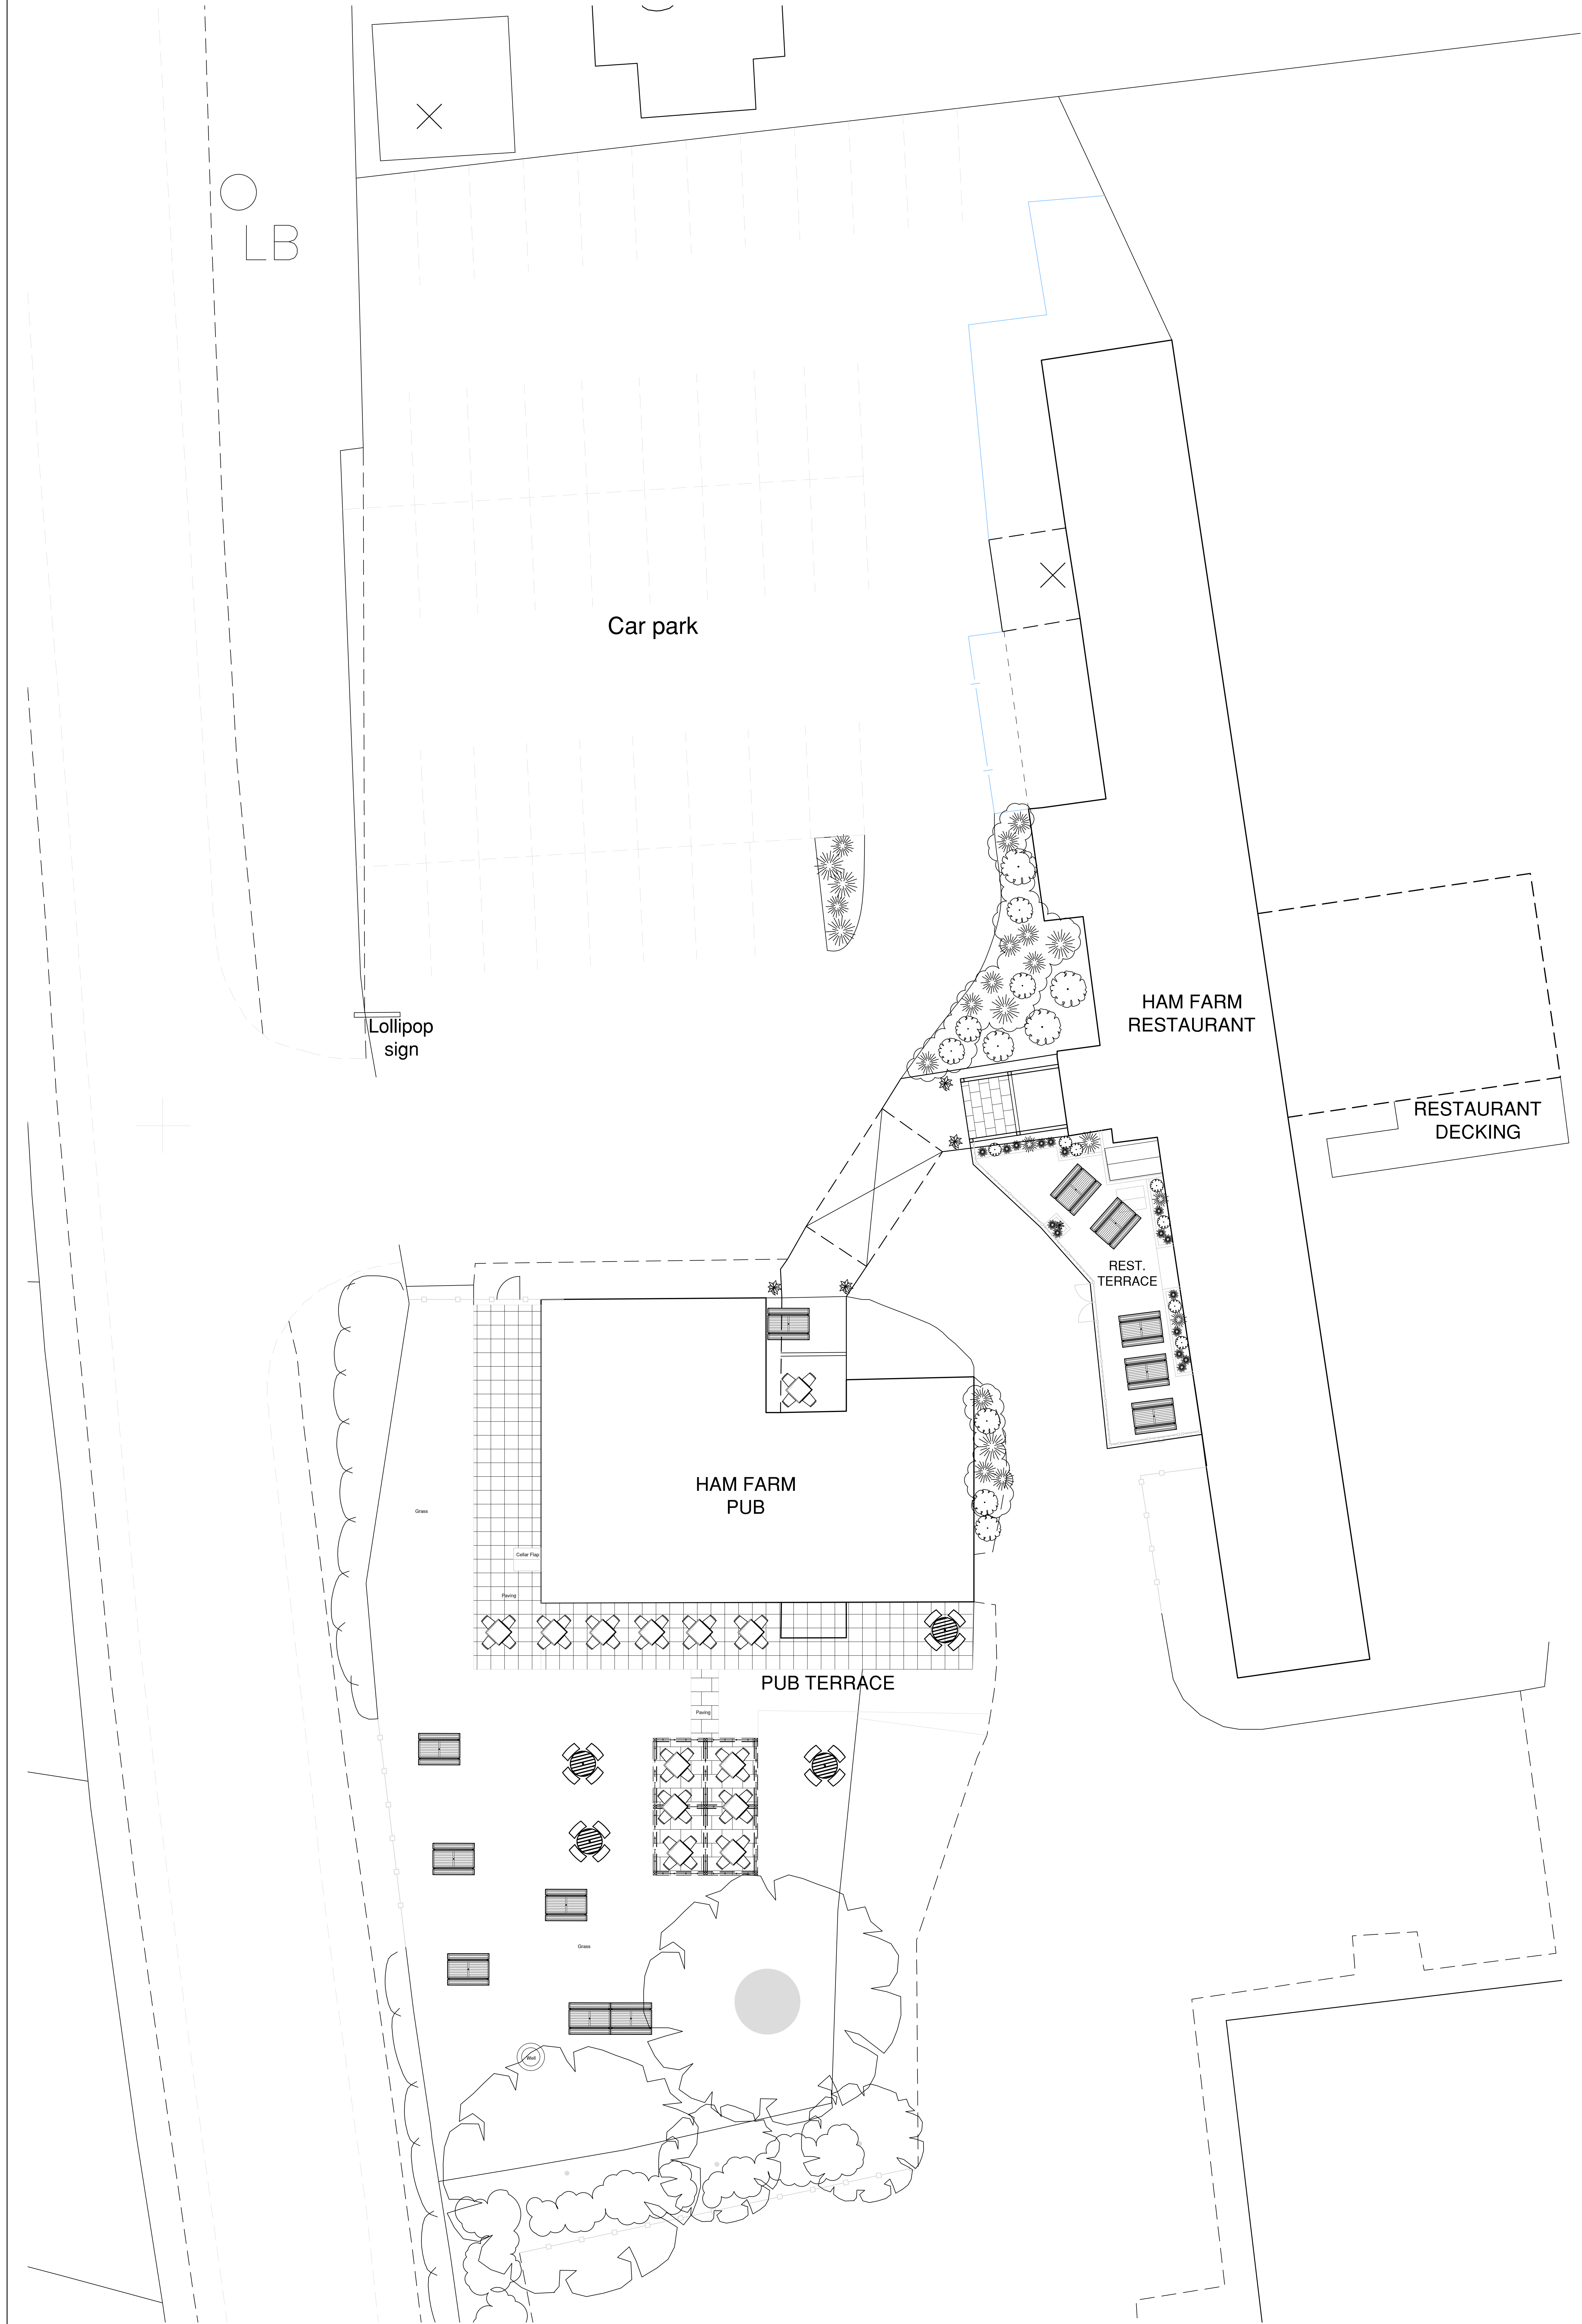

REVISIONS

REV	DESCRIPTION	BY	DATE

DESIGN COALITION

THE OLD MILL CASTLE STREET ONGAR ESSEX CM5 9JY

ADMIN@DESIGNCOALITION.CO.UK

WWW.DESIGNCOALITION.CO.UK

01277 368000

PROJECT

Harvester, Ham Farm, Twyford Rd, Eastleigh SO50 4LF

BRAND

Harvester

BUN

16131401

TITLE

Existing Site Plan

DRAWN	SCALE @ A0	SCALE @ A2	DATE
EF	1:100	1:200	Sept 24
CHECKED	PROJECT/DRAWING NO	REVISION	
	4935/001		

Scale = 1:100
Metres 2 4 6 8 10