
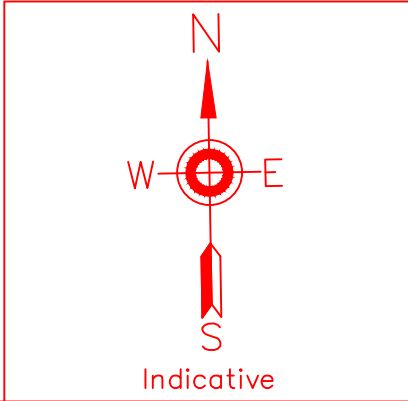


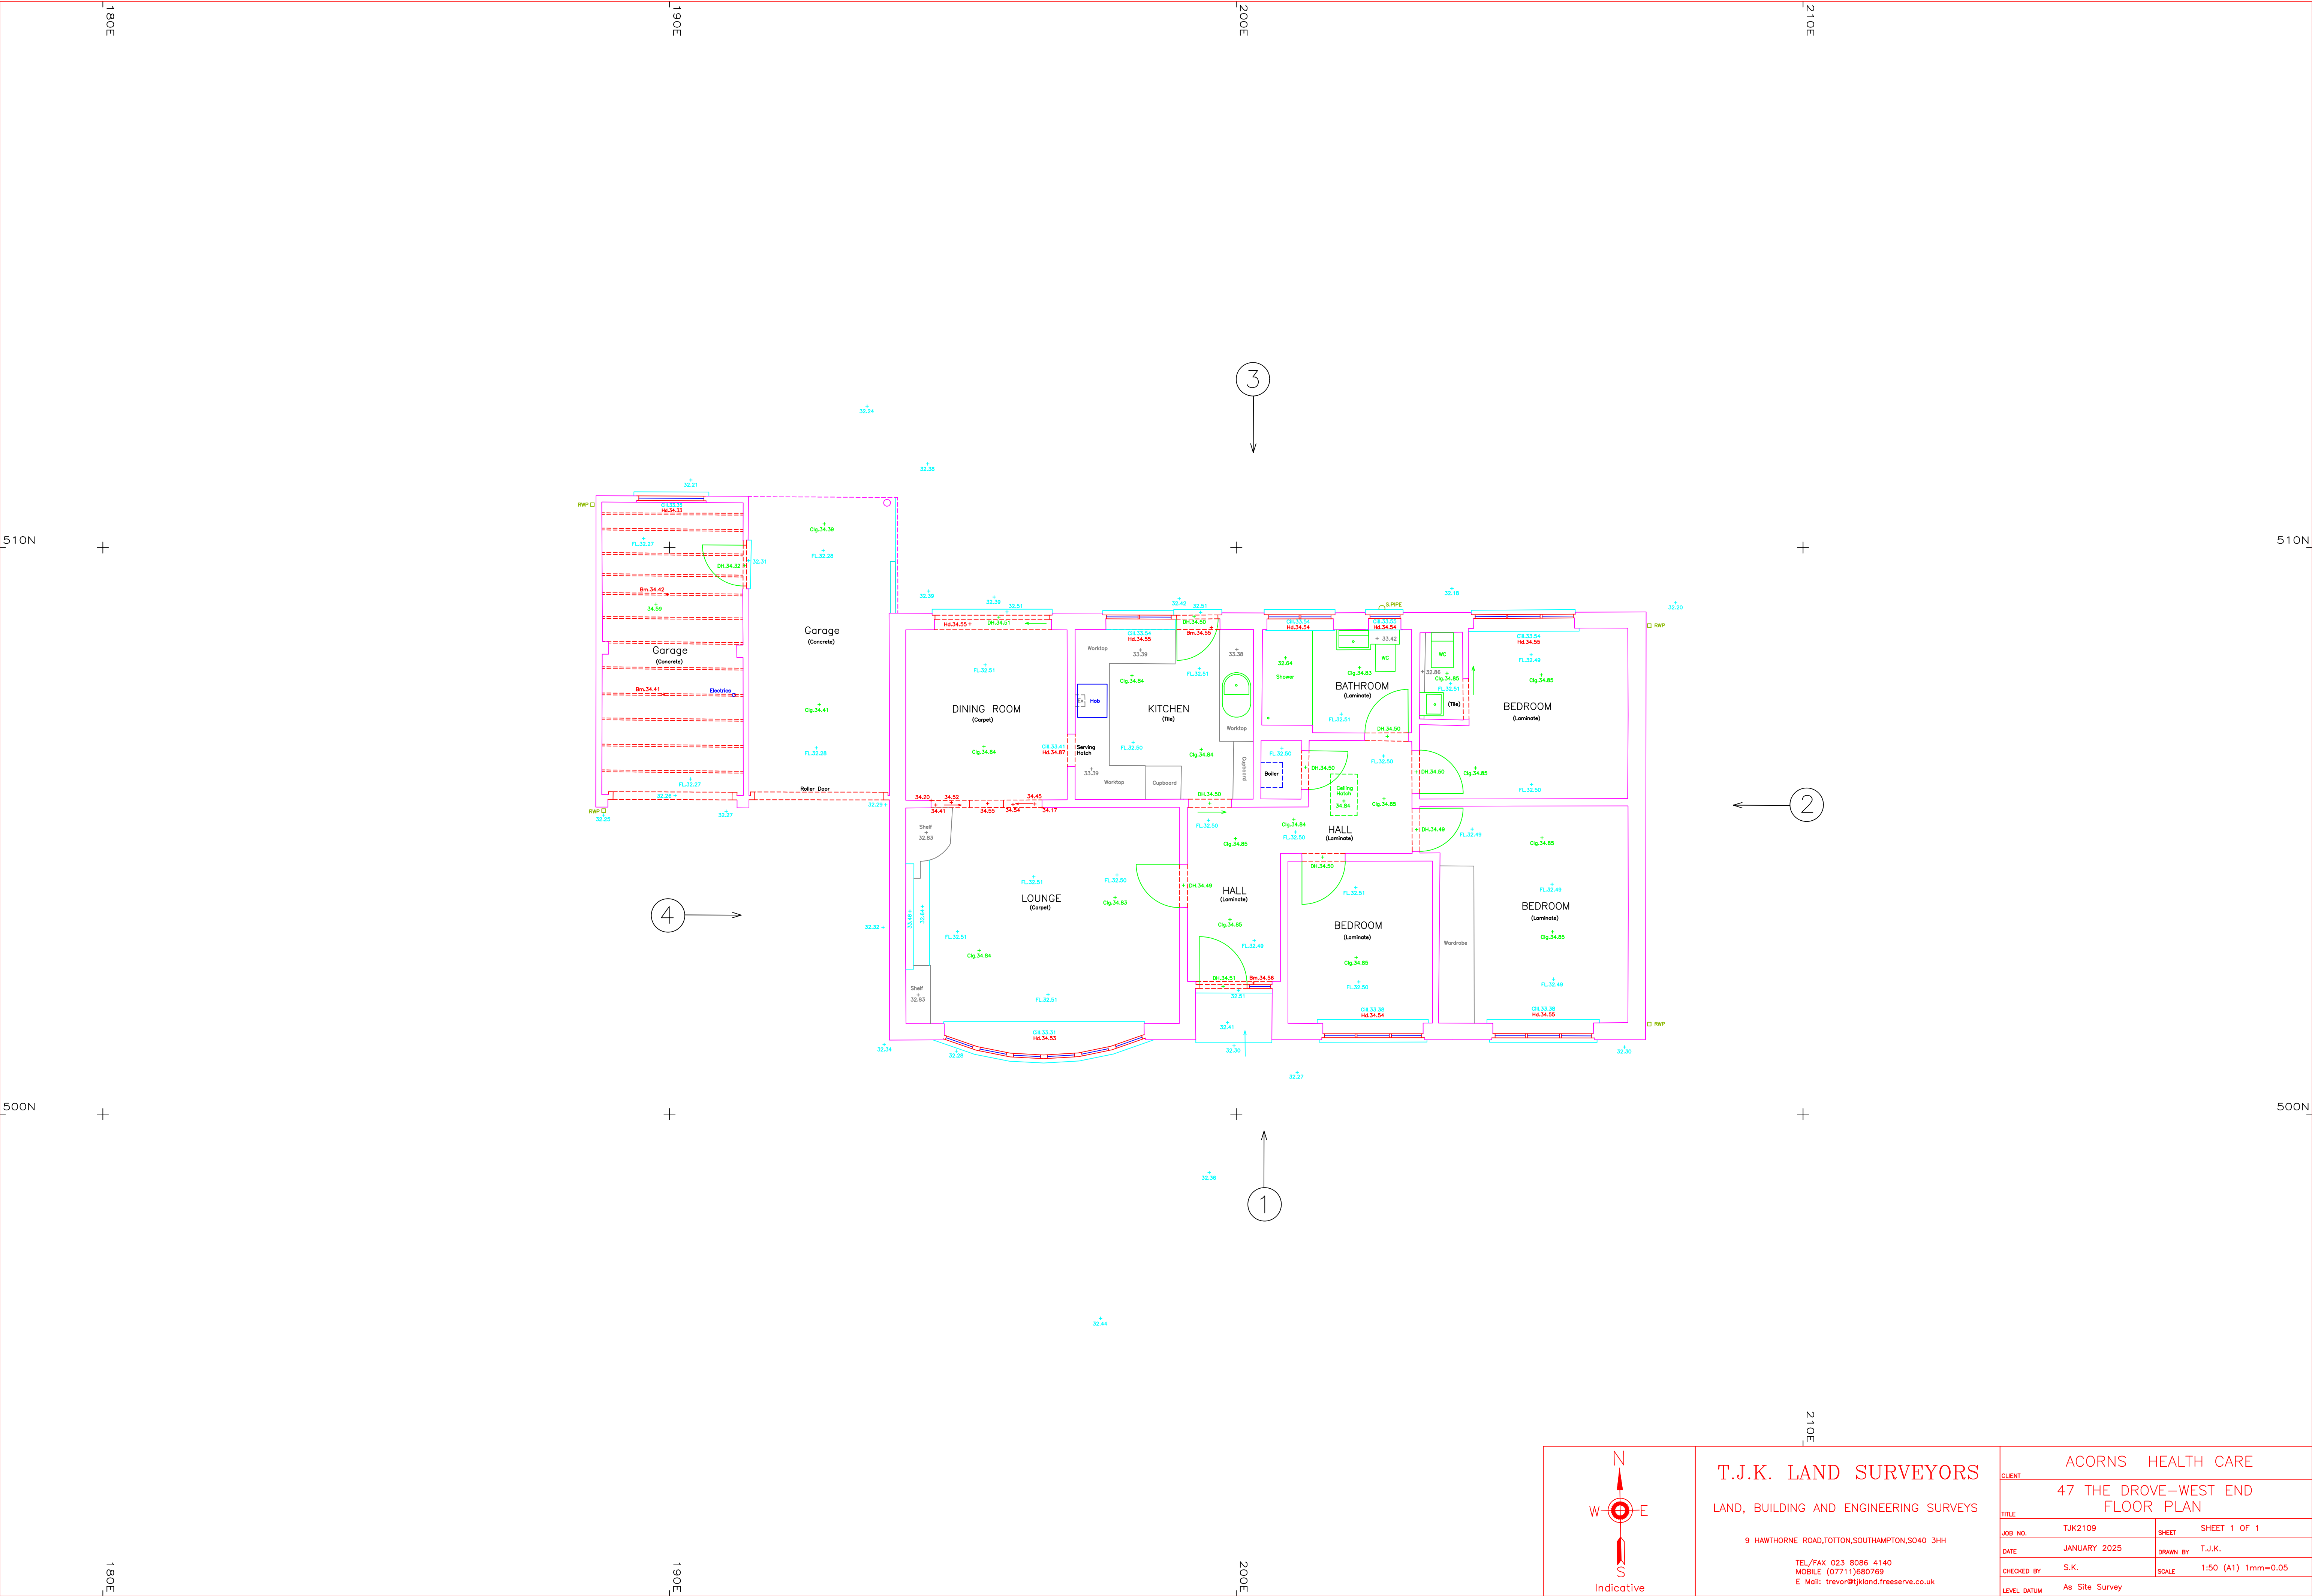

T.J.K. LAND SURVEYORS

LAND, BUILDING AND ENGINEERING SURVEYS

9 HAWTHORNE ROAD, TOTTON, SOUTHAMPTON, SO40 3HH

TEL/FAX 023 8086 4140
MOBILE (07711)680769
E Mail: trevor@tjklansurvey.co.uk

ACORNS HEALTH CARE			
47 THE DROVE - WEST END			
FLOOR PLAN			
JOB NO.	TJK2109	SHEET	SHEET 1 OF 1
DATE	JANUARY 2025	DRAWN BY	T.J.K.
CHECKED BY	S.K.	SCALE	1:50 (A1) 1mm=0.05
LEVEL DATUM	As Site Survey		