




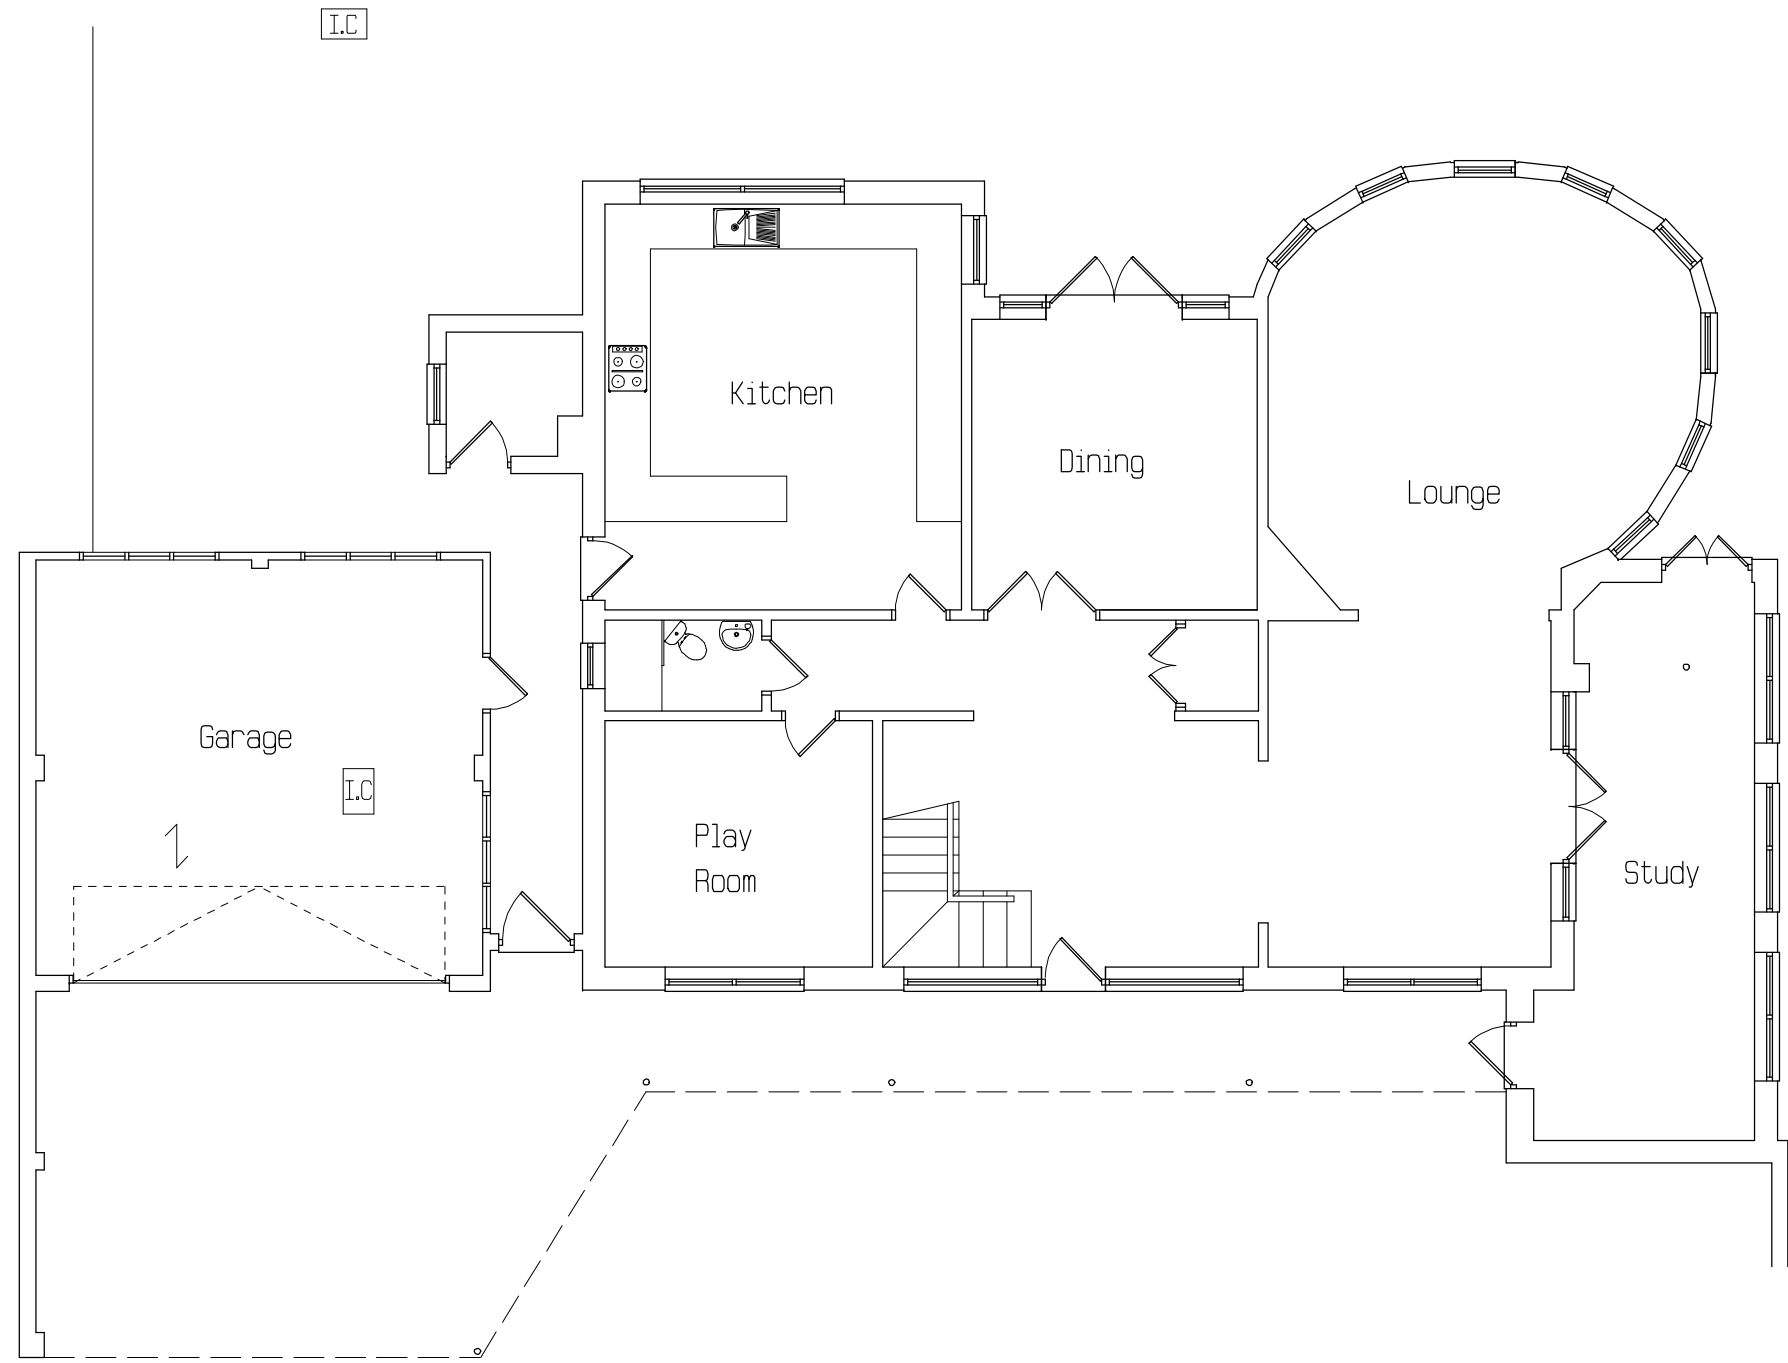

EXISTING GROUND FLOOR PLAN

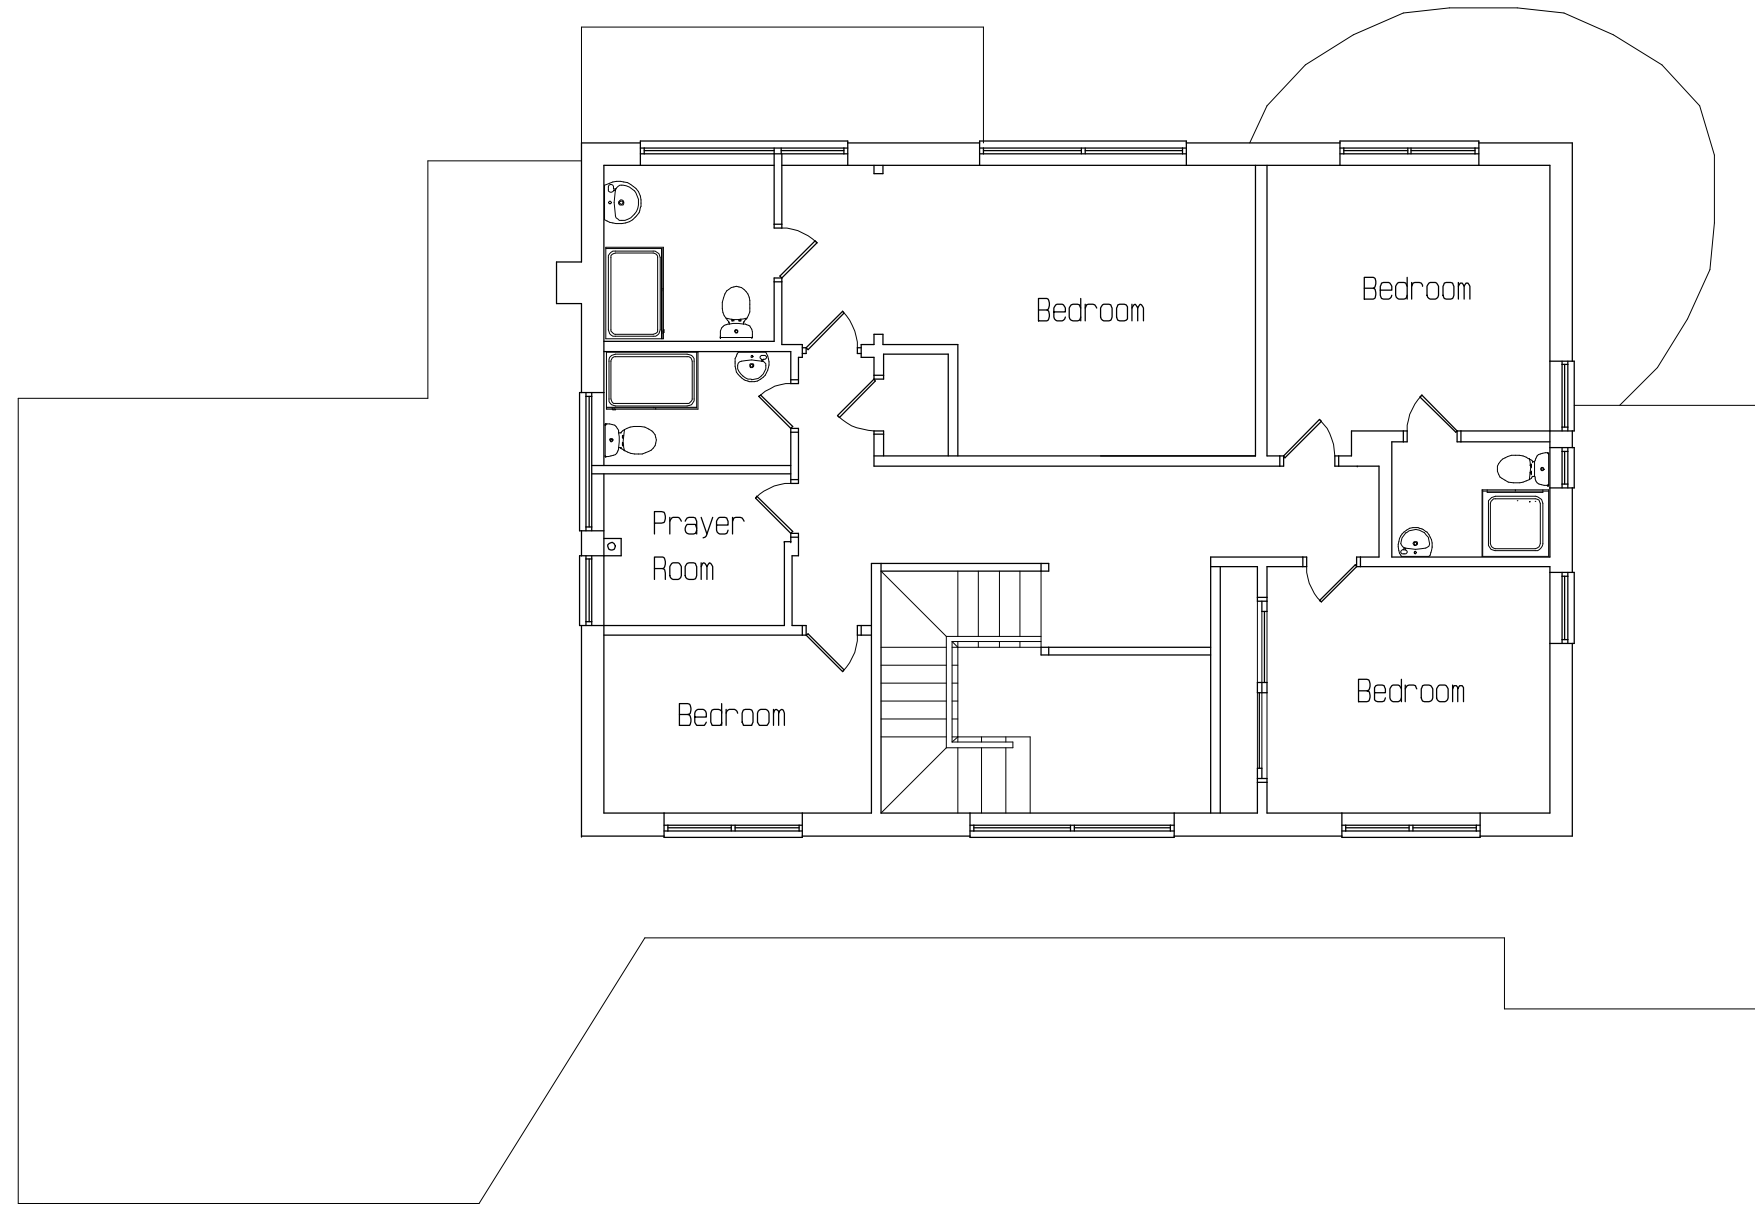


EXISTING FIRST FLOOR PLAN

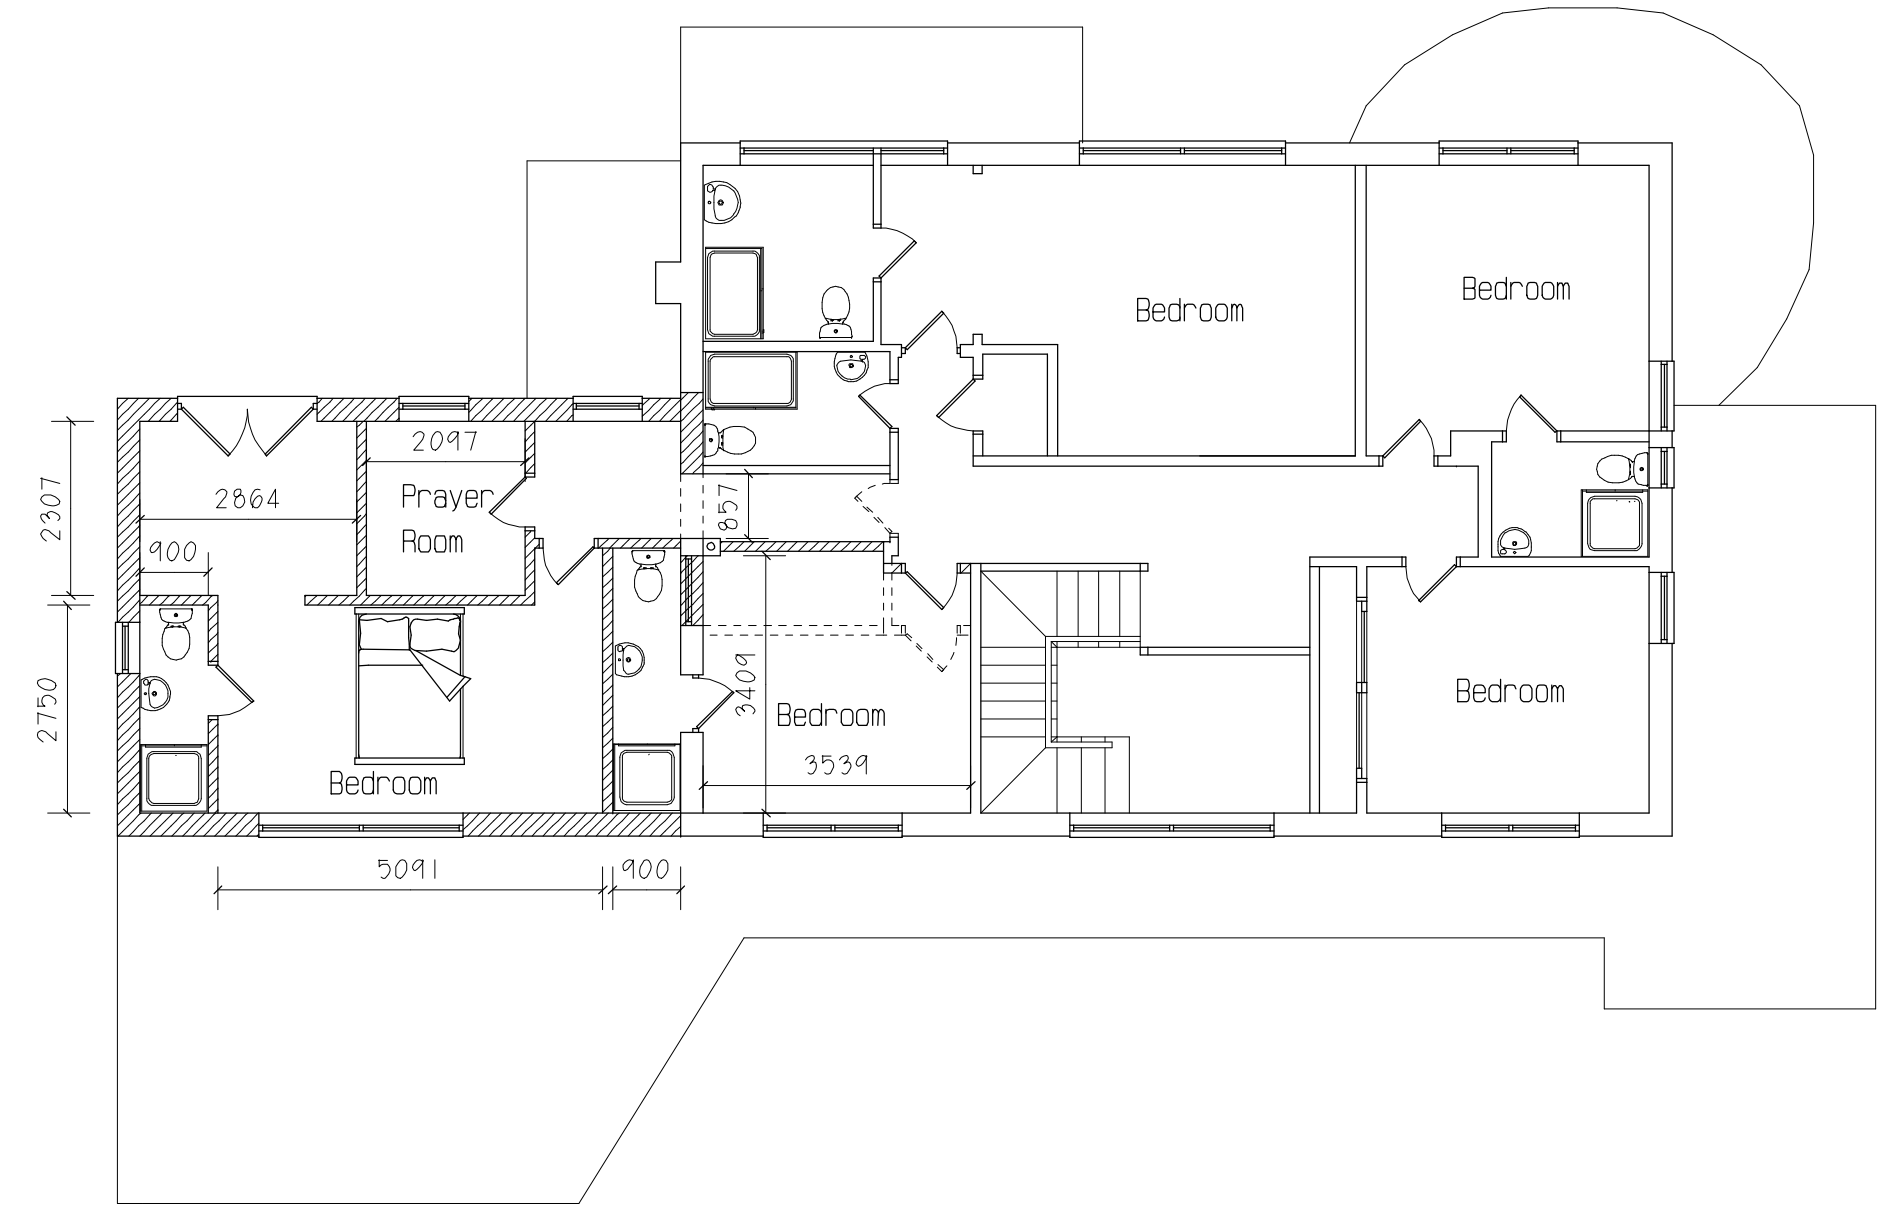


PROPOSED FIRST FLOOR PLAN



PROPOSED WEST ELEVATION

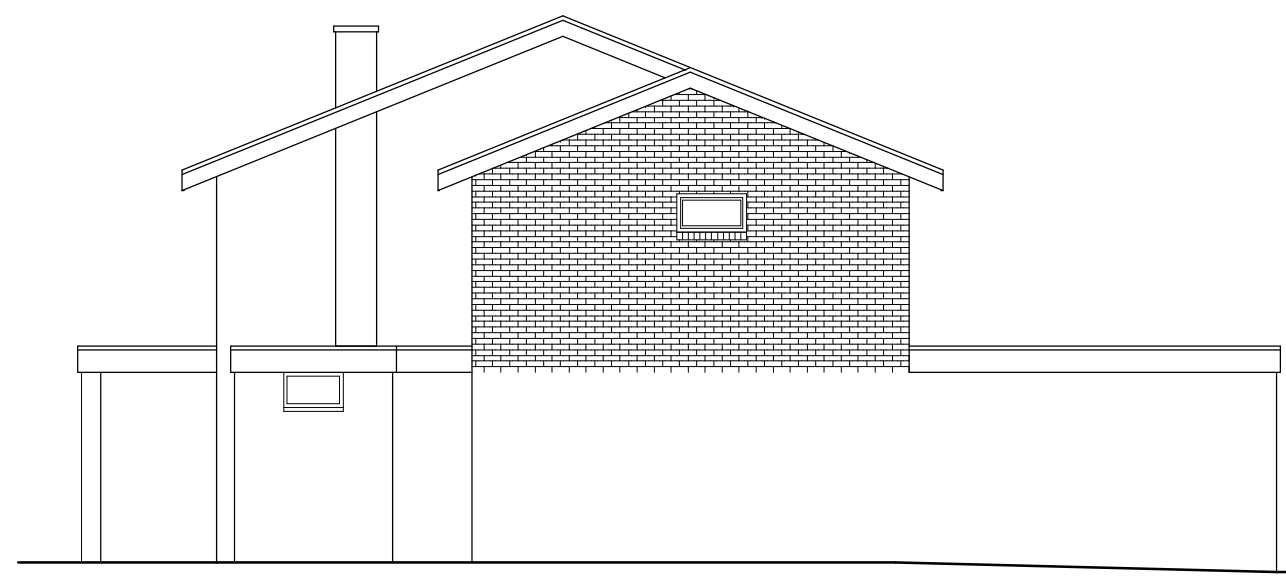

PROPOSED NORTH ELEVATION

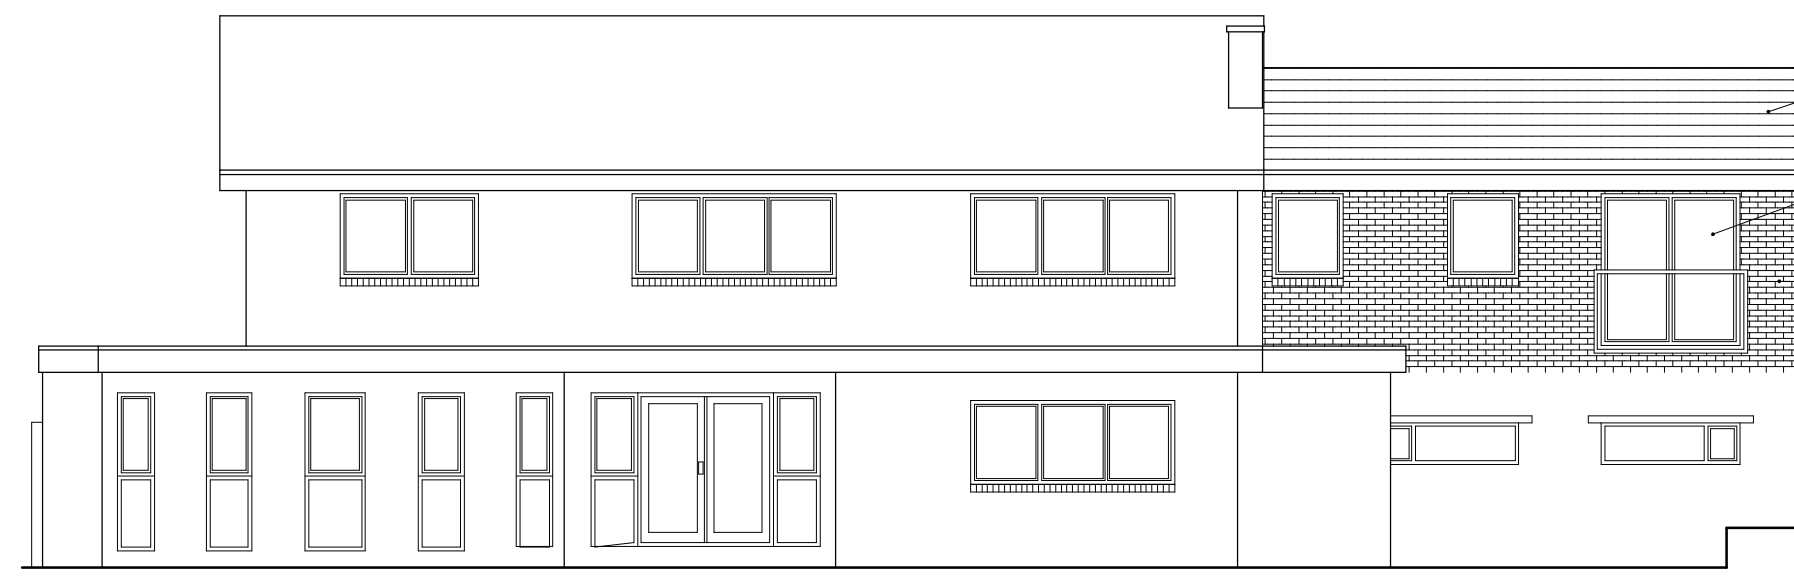

PROPOSED EAST ELEVATION

- ROOF TILES TO MATCH EXISTING
- WINDOWS/DOORS TO MATCH EXISTING
- BRICKWORK TO MATCH EXISTING




EXISTING SOUTH ELEVATION




PROPOSED SOUTH ELEVATION




EXISTING WEST ELEVATION

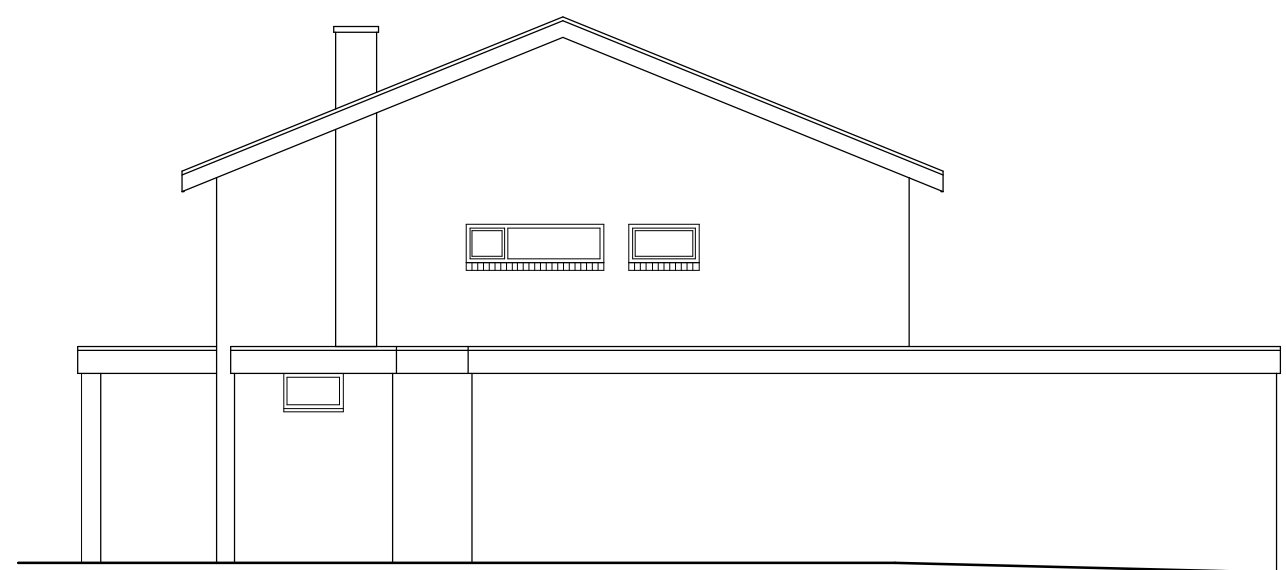

EXISTING NORTH ELEVATION

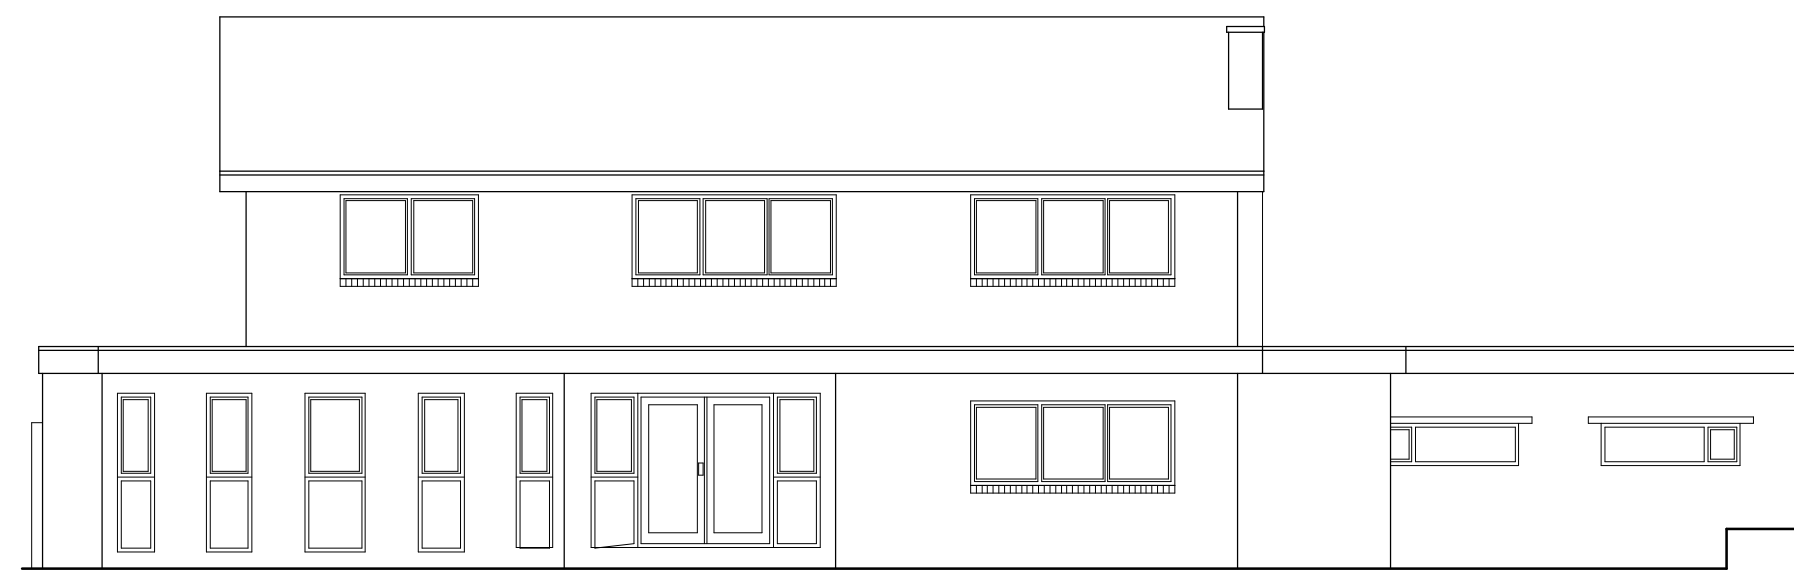

EXISTING EAST ELEVATION

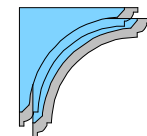

ACA ARCHITECTURAL DESIGN LTD
9 WOODSIDE AVENUE
EASTLEIGH
S050 9ES
Tel: 07817616023 or Email: acaadesign@gmail.com

Client
Mr & Mrs Chatwal

Project Title
41 Wychwood Grove
Chandlers Ford, S053 1FQ

Drawing Title
Existing & Proposed Plans

Scale
1:100 On A1 Paper

Drawn By
AC



0 2m 4m 6m 8m 10m

© This drawing is the copyright of ACA Design Limited. It may not be copied, altered or reproduced without their written authority.
IF IN DOUBT ASK !!!

Drawing No.
2024/01

Rev.
B