

position of in ground pool .  
See site plan for details



Rear Elevation



Side Elevation


0 1 2 3 4 5 metres

SCALE ELEVATIONS




Front Elevation


maximum height  
to ridge 3.990 (   
under 4.000m to  
be accepted as  
permitted  
development )

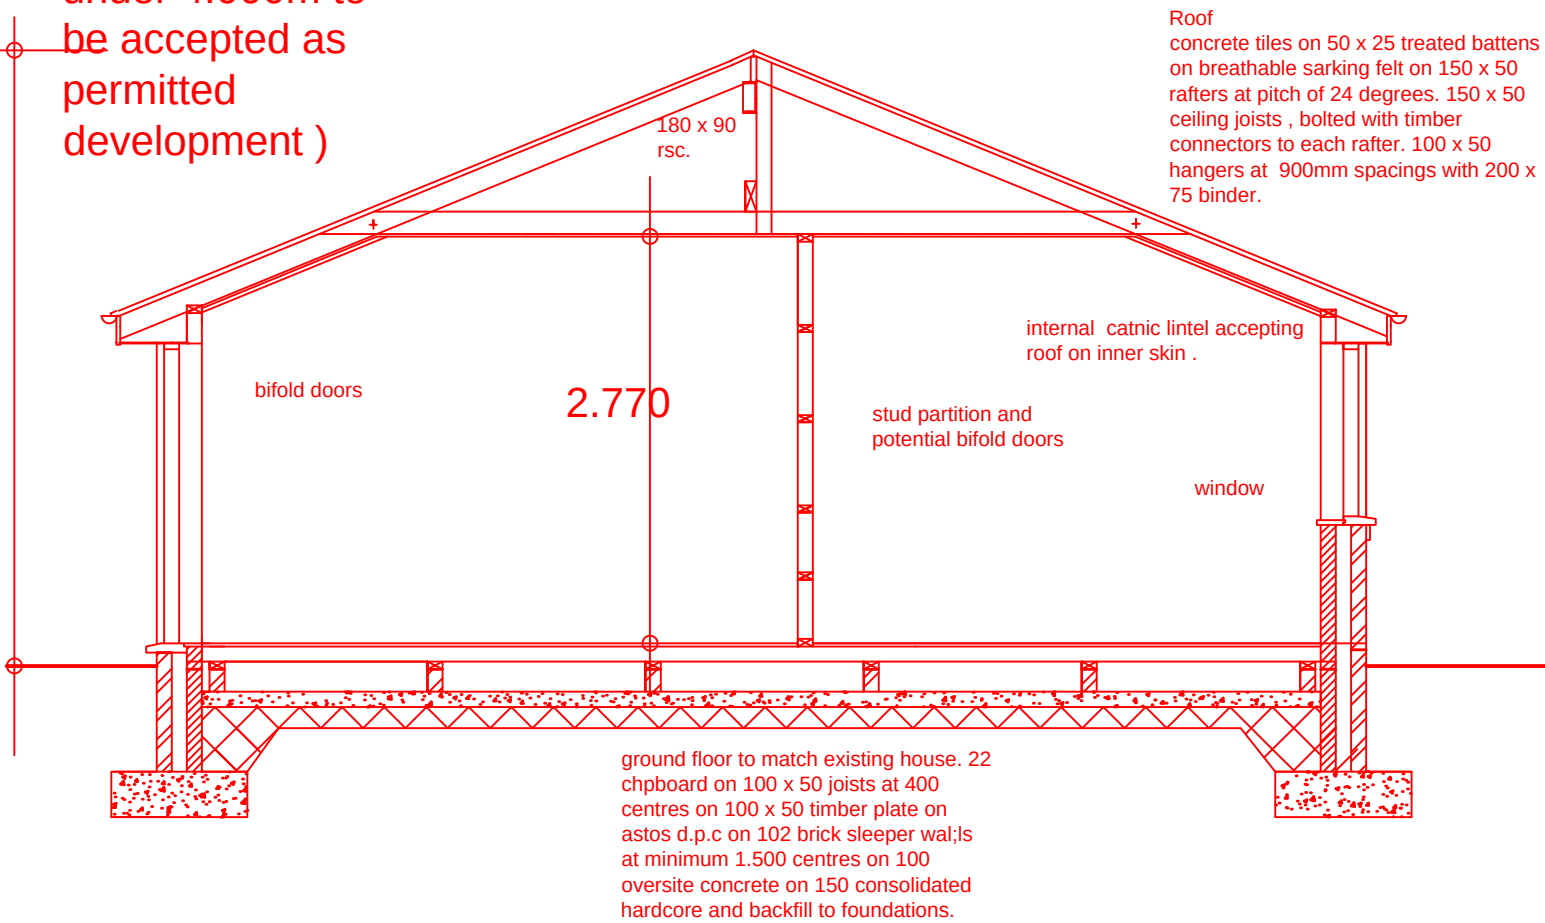

Section A - A

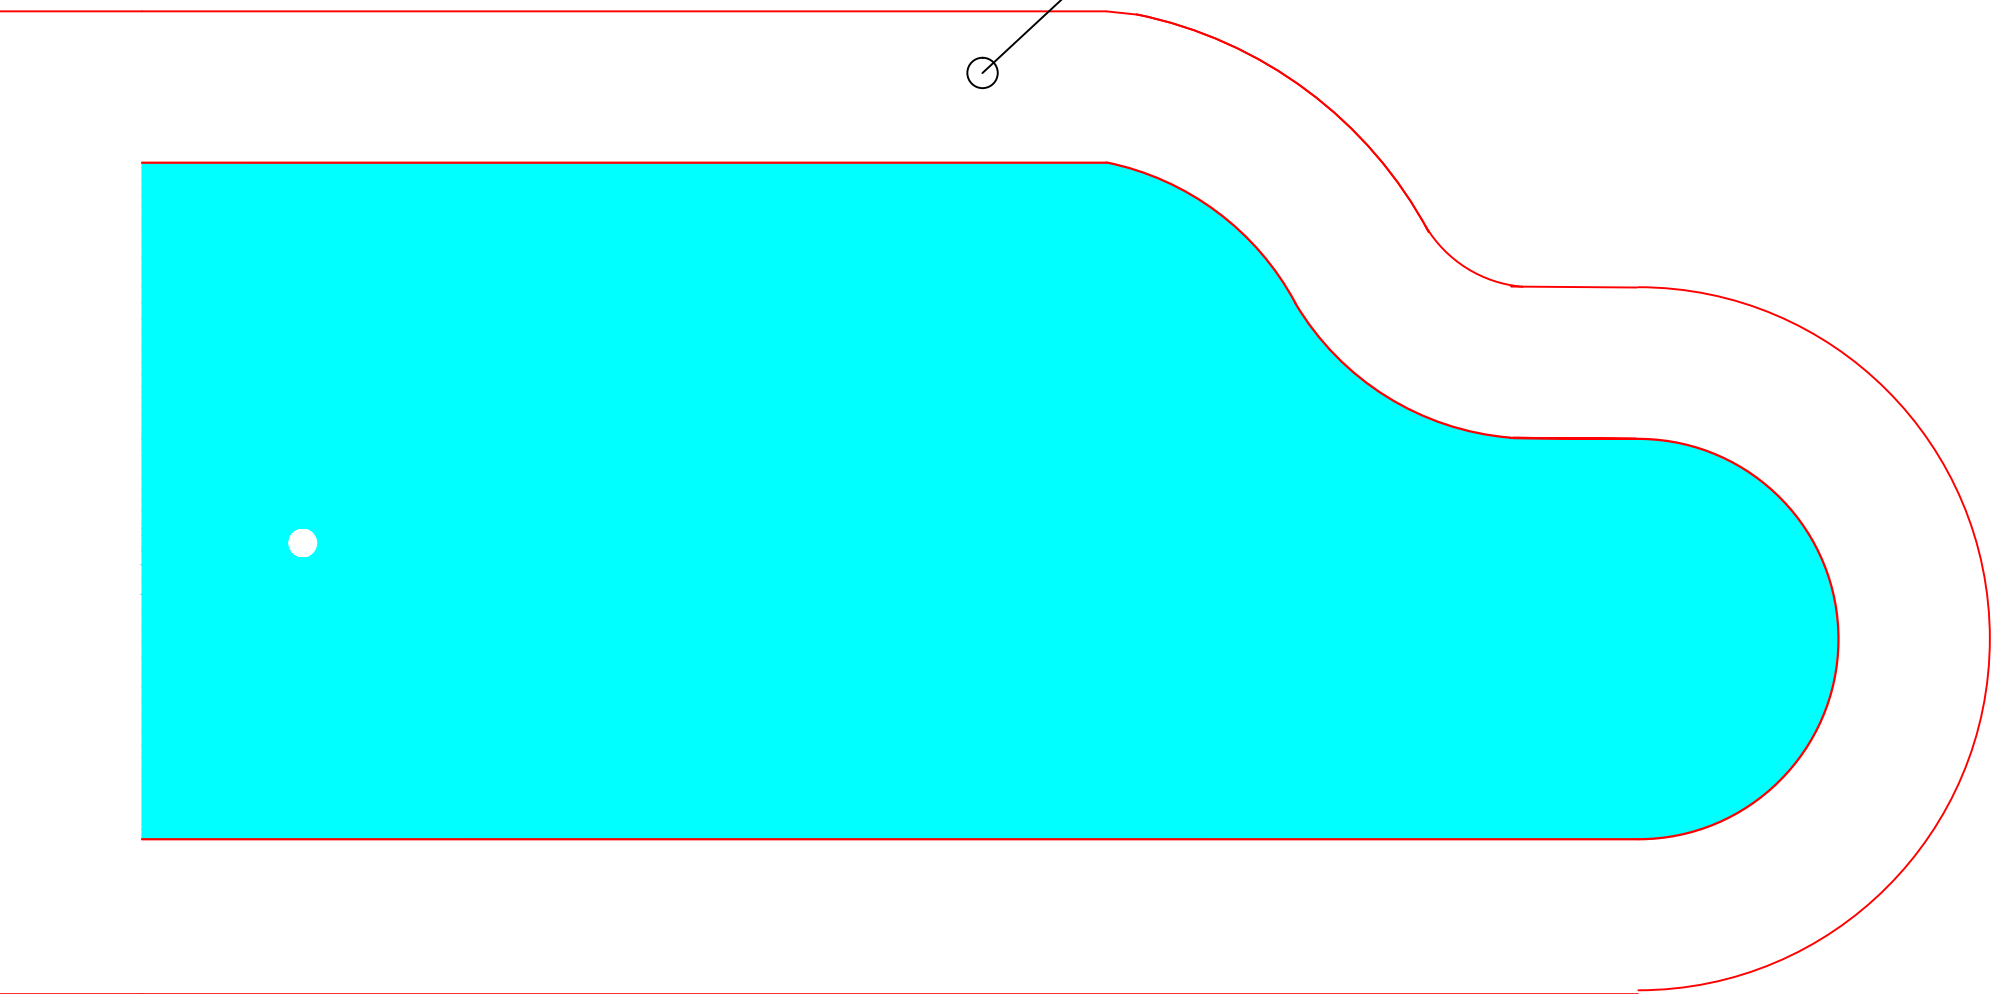

SWIMMING POOL

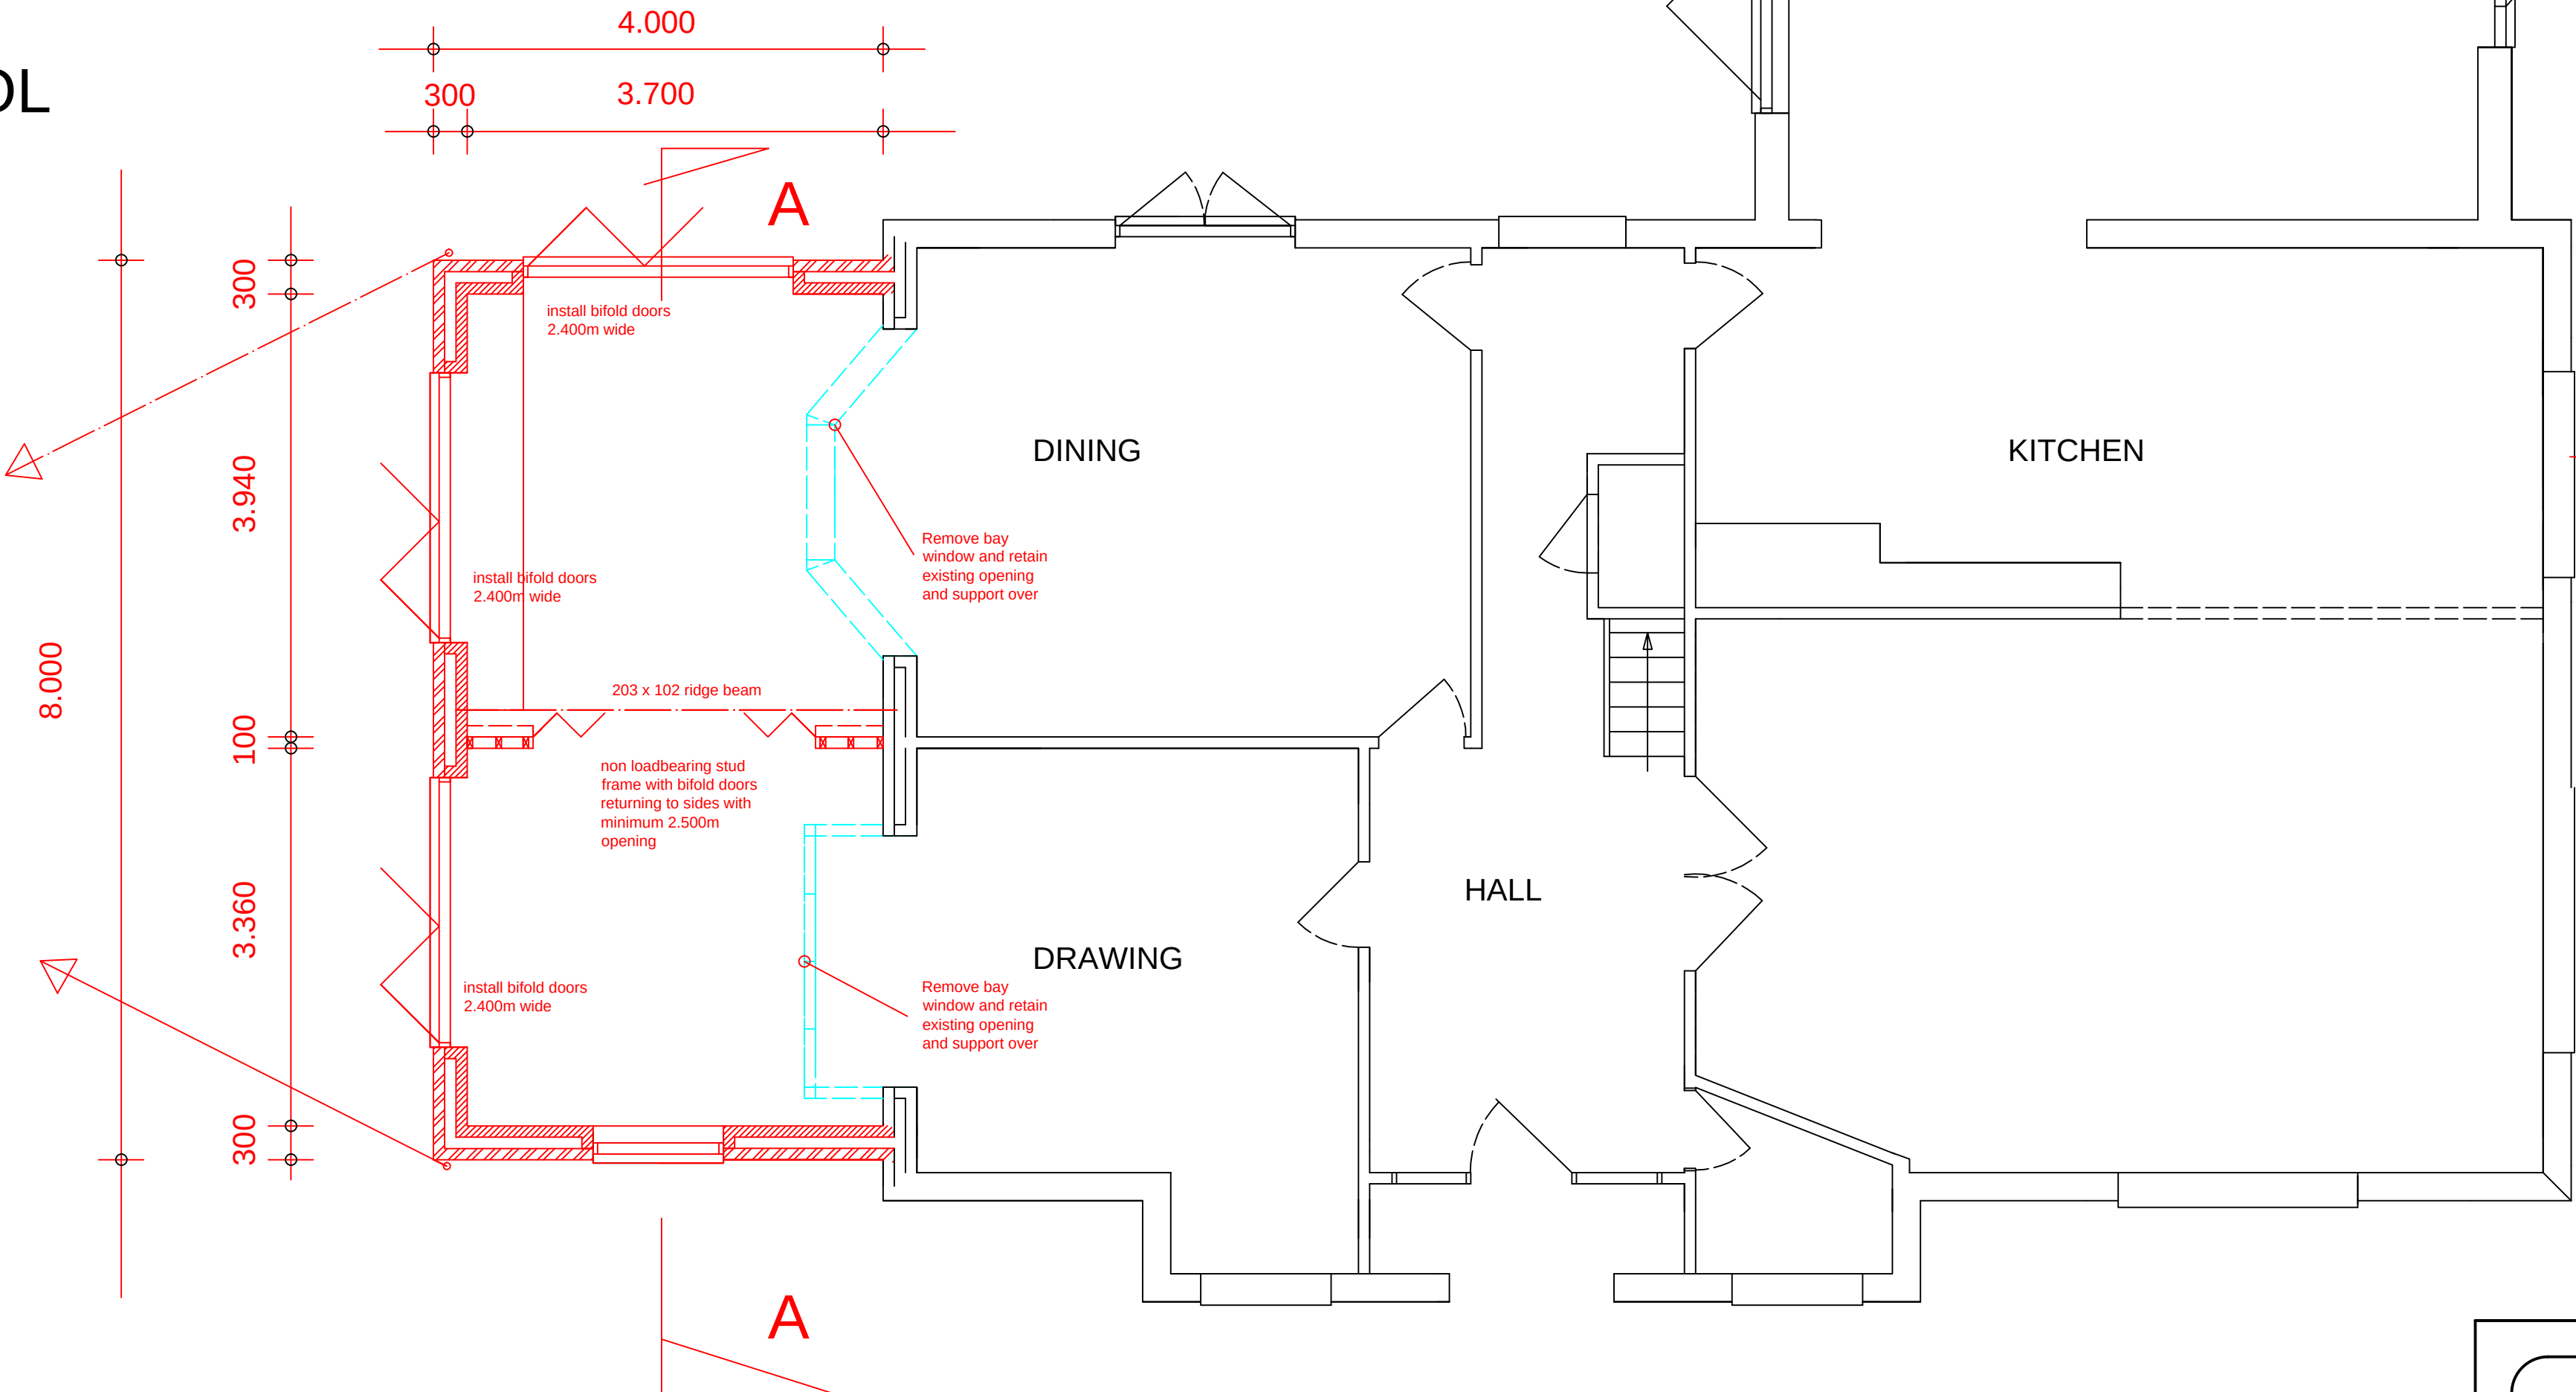

Ground Floor Plan

0 1 2 3 4 5 metres

SCALE FLOOR PLANS AND  
SECTION

|   |               |          |   |               |               |         |
|---|---------------|----------|---|---------------|---------------|---------|
| <div><div><div><div></div></div></div><div><div><div><b>R.B.D</b></div><div>design service</div></div></div></div> |               |          | 1 CUPERNHAM LANE<br>ROMSEY,<br>HAMPSHIRE, SO51 7JJ<br>TEL. No. 07816602306<br>E Mail. roylucasrbd@aol.com |               |               |         |
| JOB<br>255 Winchester Road, Chandlers Ford                                                                         |               |          | DRAWING<br>Proposed plans, elevations and section                                                         |               |               |         |
| JOB No.<br>WR/24/01                                                                                                | DRG.No.<br>02 | Revision | Scale<br>1:50<br>1:100                                                                                    | Date<br>09.24 | Drawn<br>R.L. | Checked |