




Note:
Do not Scale from this Drawing (except for planning approval).
All dimensions are in millimetres and to be checked on site.
All Dimensions relating to subcontractors or suppliers work
must be checked and agreed between the main contractor and
the sub-contractors and suppliers.

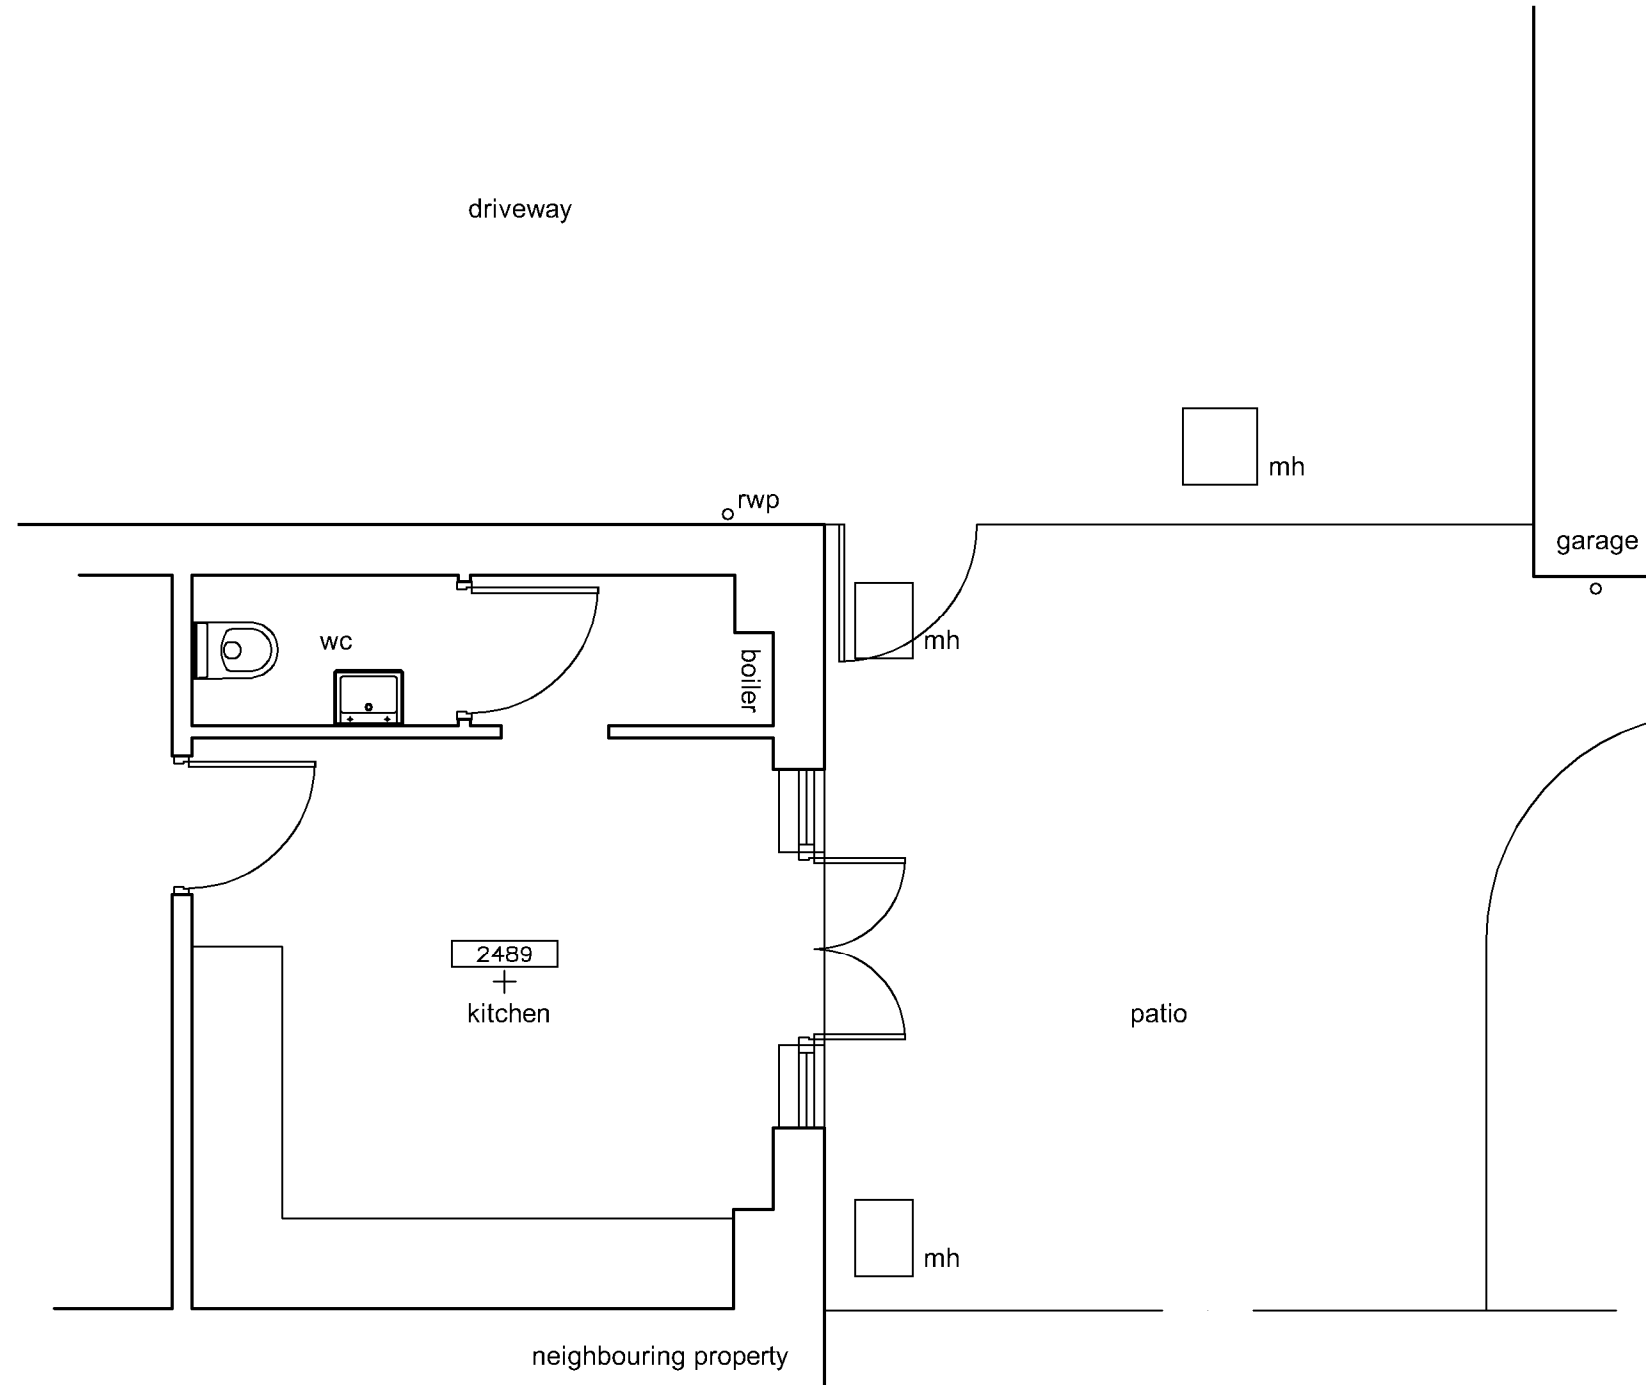

EXISTING GROUND FLOOR PLAN
SCALE 1:50

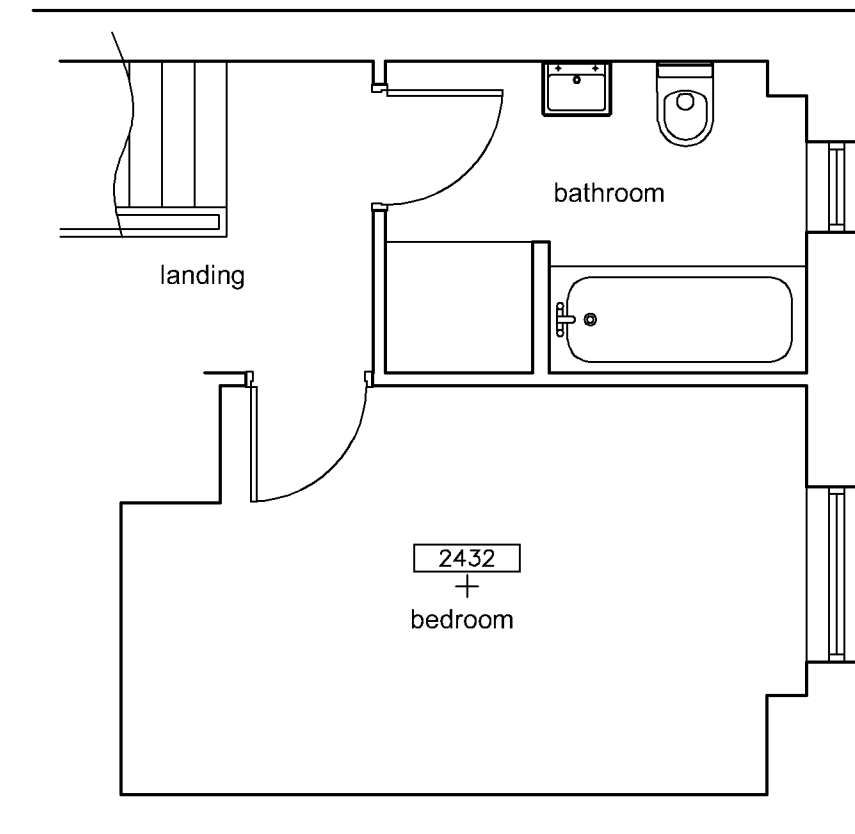

EXISTING FIRST FLOOR PLAN
SCALE 1:50

 

DRAWING TITLE - MEASURED SURVEY - EXISTING FLOOR PLANS	DATE - Dec 2024		SCALE - 1:50 @ A3		 t. 07747 011252 e. gavin.page77@gmail.com
	DRN - gp	CHK - -	DRAWING REF - 24270 EX100	Rev -	
CLIENT - Mr Blake & Miss Gledhill, 17 Bushy Dene Road, Botley, Hants.					