



Note:
Do not Scale from this Drawing (except for planning approval).
All dimensions are in millimetres and to be checked on site.
All Dimensions relating to subcontractors or suppliers work
must be checked and agreed between the main contractor and
the sub-contractors and suppliers.

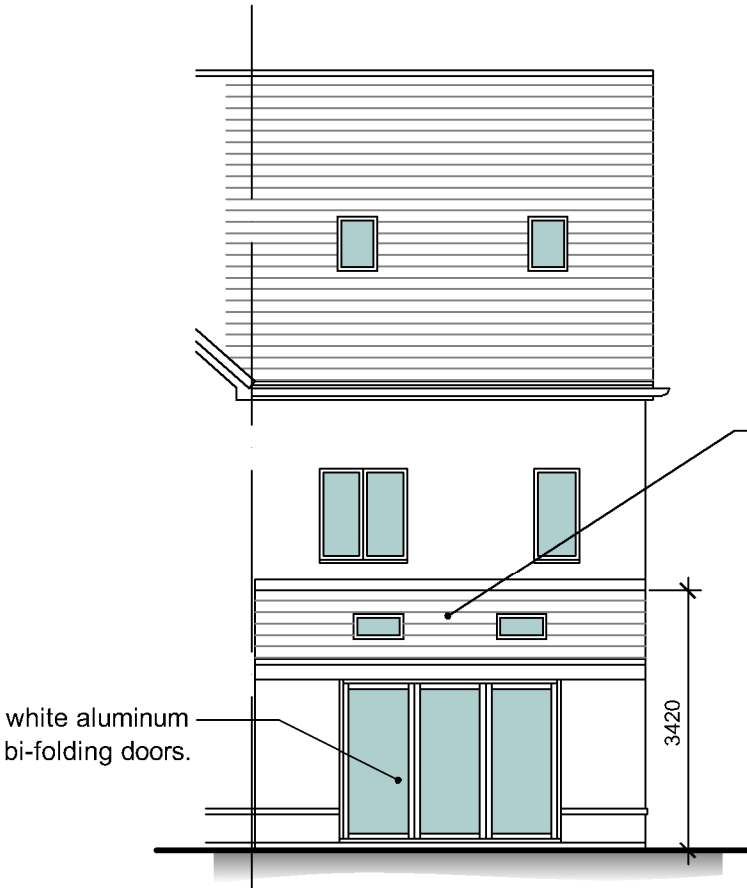


2no velux roof lights
proposed lean to roof
rear extension.

PROPOSED REAR ELEVATION
SCALE 1:100

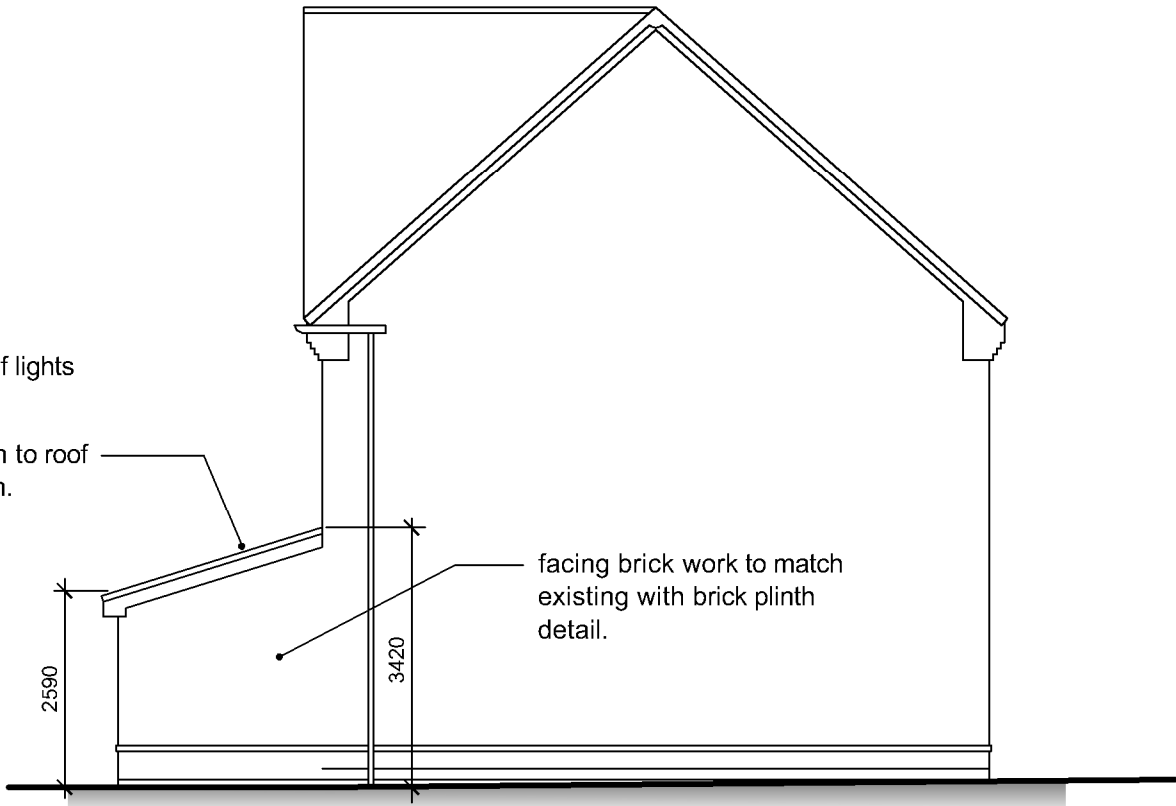


PROPOSED SIDE ELEVATION
SCALE 1:100

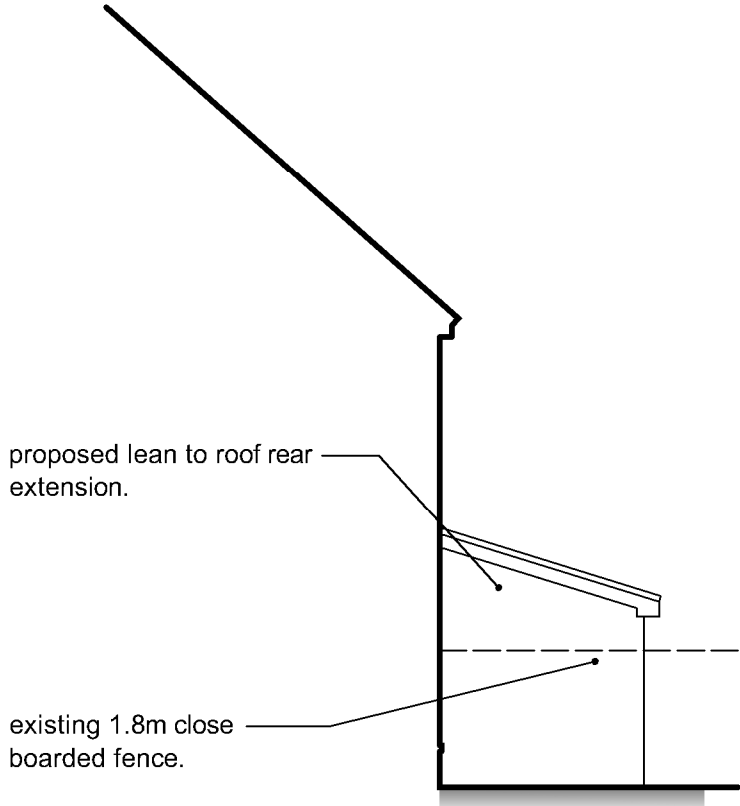

PROPOSED SIDE ELEVATION / SECTION
SCALE 1:100

SCALE BAR 1:100

 

DRAWING TITLE -		DATE -		SCALE -	
CERTIFICATE OF LAWFULNESS - PROPOSED ELEVATIONS		Dec 2024		1:100 @ A3	
		DRN -	CHK -	DRAWING REF -	Rev
		gp	-	24270 PL301	B
CLIENT -					
Mr Blake & Miss Gledhill, 17 Bushy Dene Road, Botley, Hants.					

grp architectural design
t. 07747 011252 e. gavin.page77@gmail.com