




Note:
Do not Scale from this Drawing (except for planning approval).
All dimensions are in millimetres and to be checked on site.
All Dimensions relating to subcontractors or suppliers work
must be checked and agreed between the main contractor and
the sub-contractors and suppliers.

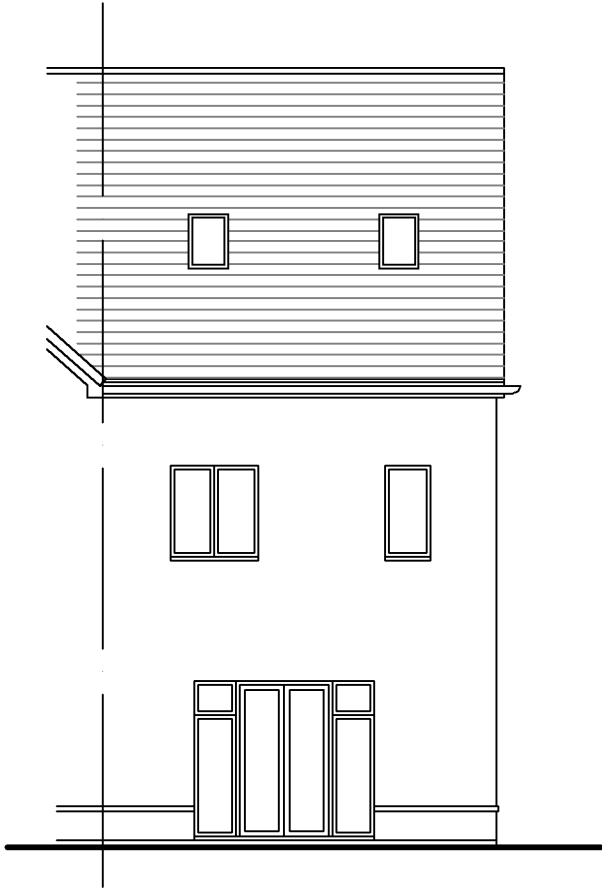


EXISTING REAR ELEVATION
SCALE 1:100

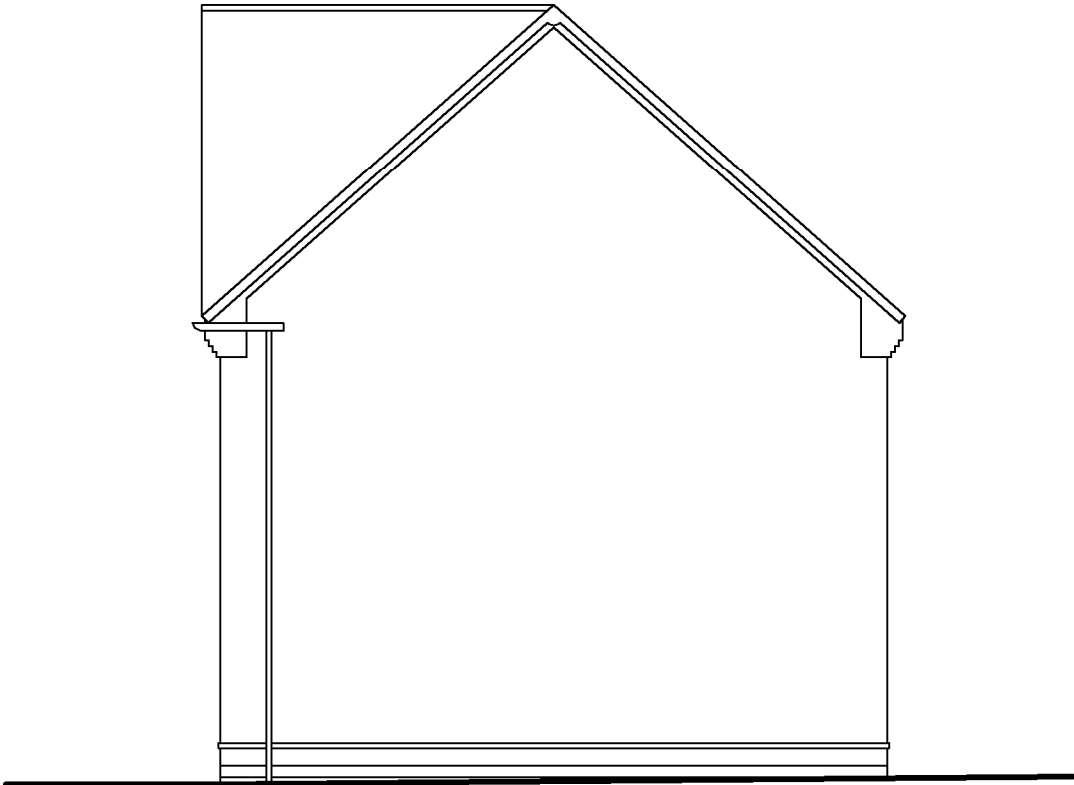

EXISTING SIDE ELEVATION
SCALE 1:100

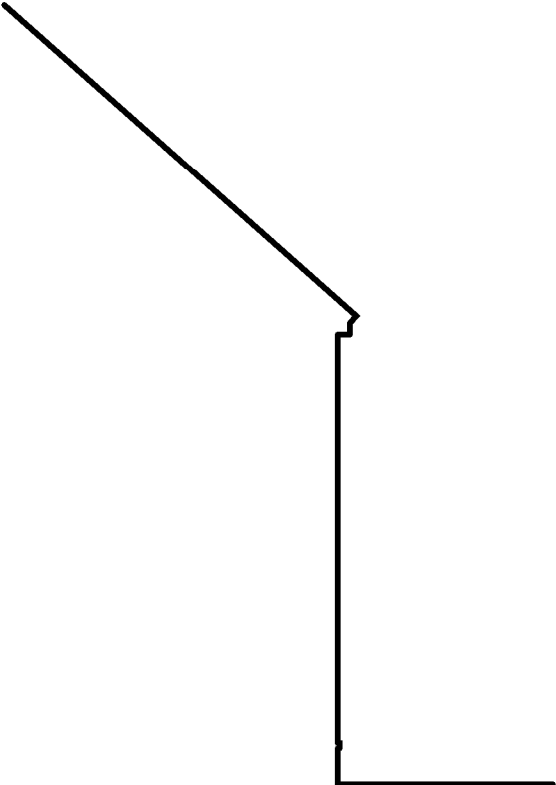

EXISTING SIDE ELEVATION / SECTION
SCALE 1:100

 

DRAWING TITLE - MEASURED SURVEY - EXISTING ELEVATIONS		DATE - Dec 2024		SCALE - 1:100 @ A3		grp architectural design t. 07747 011252 e. gavin.page77@gmail.com
CLIENT - Mr Blake & Miss Gledhill, 17 Bushy Dene Road, Botley, Hants.		DRN - gp	CHK - -	DRAWING REF - 24270 EX101	Rev -	