

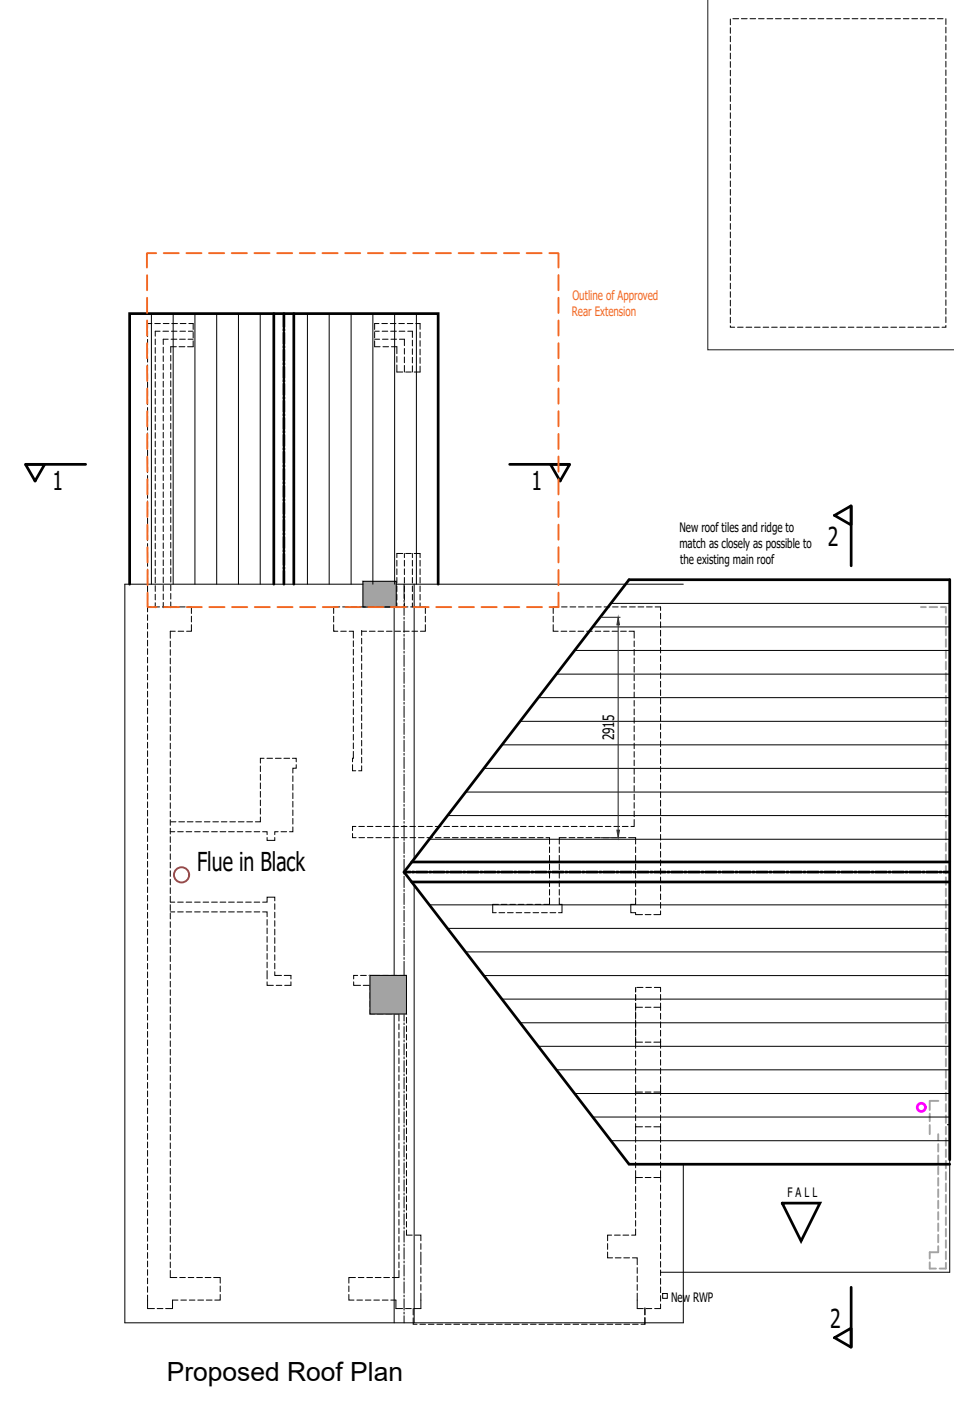
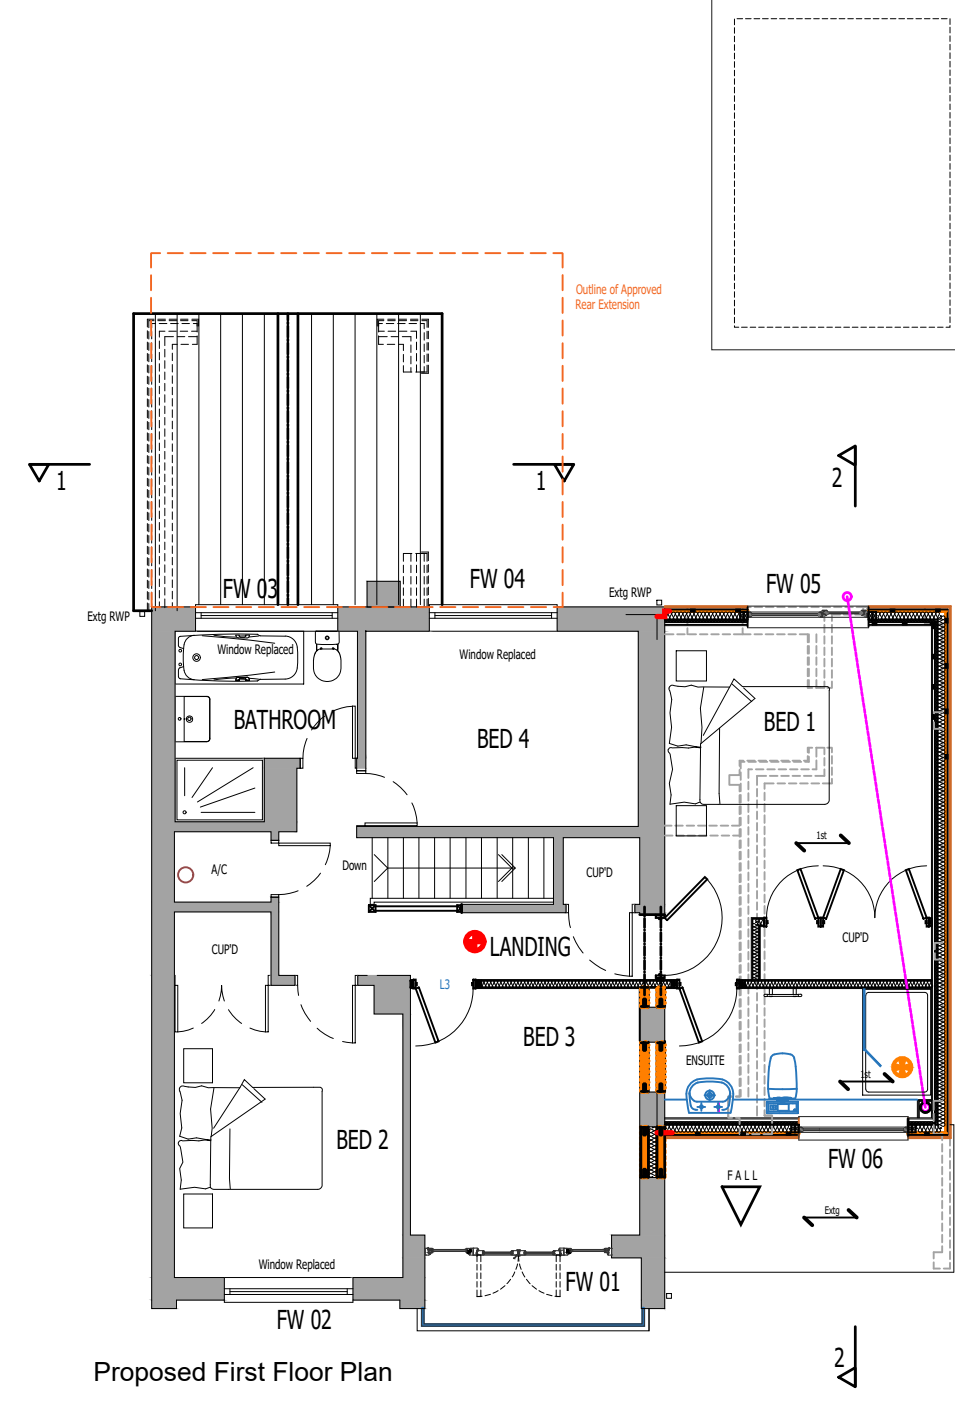





0 0.5 1.0 1.5 2.0 2.5 3.0
1:100 scale bar (Metres)

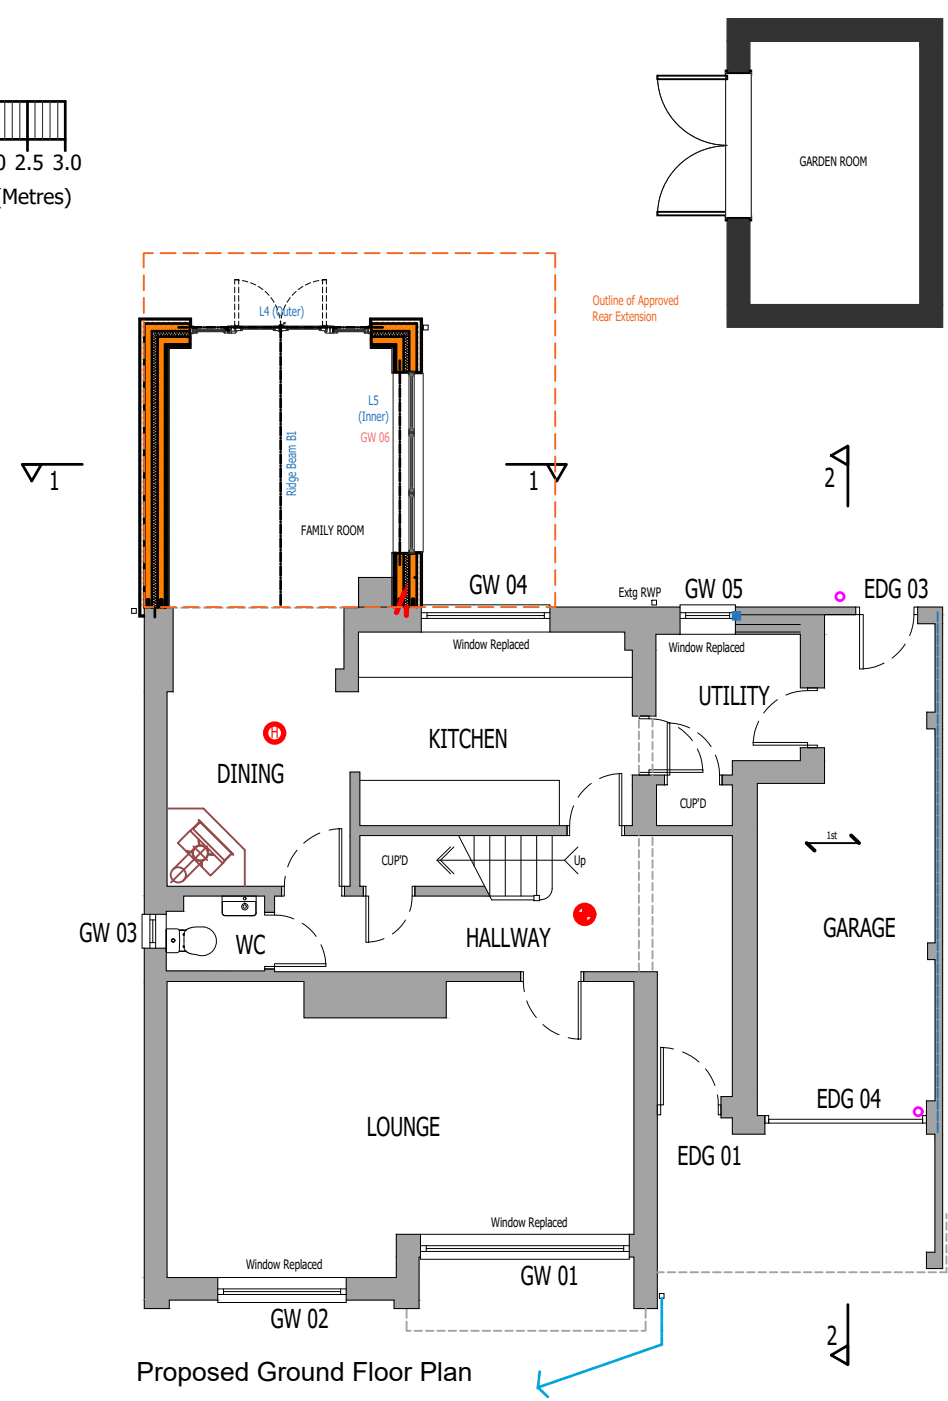

0 0.5 1.0 1.5 2.0 2.5 3.0
1:100 scale bar (Metres)

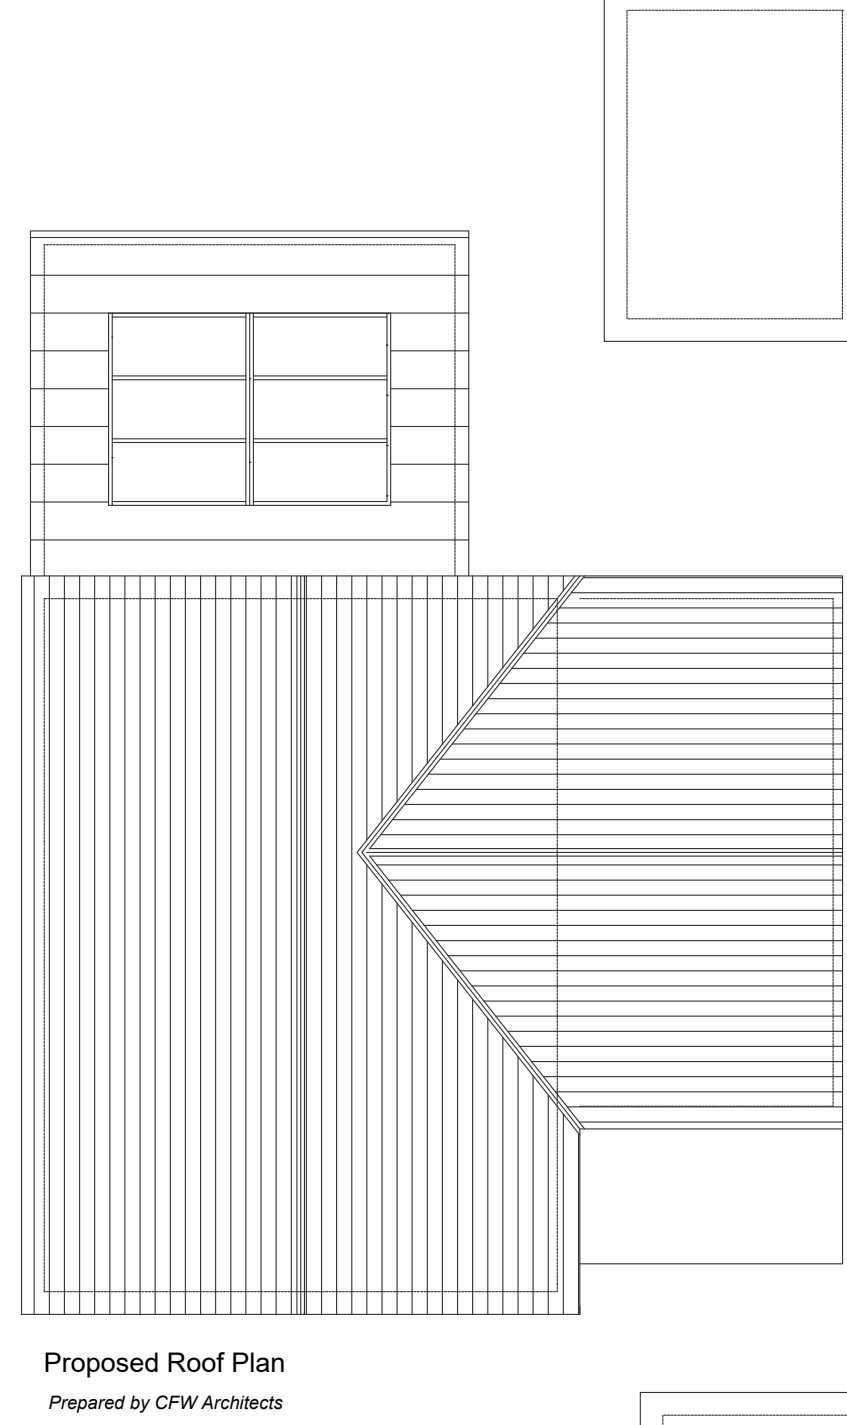

0 0.5 1.0 1.5 2.0 2.5 3.0
1:100 scale bar (Metres)

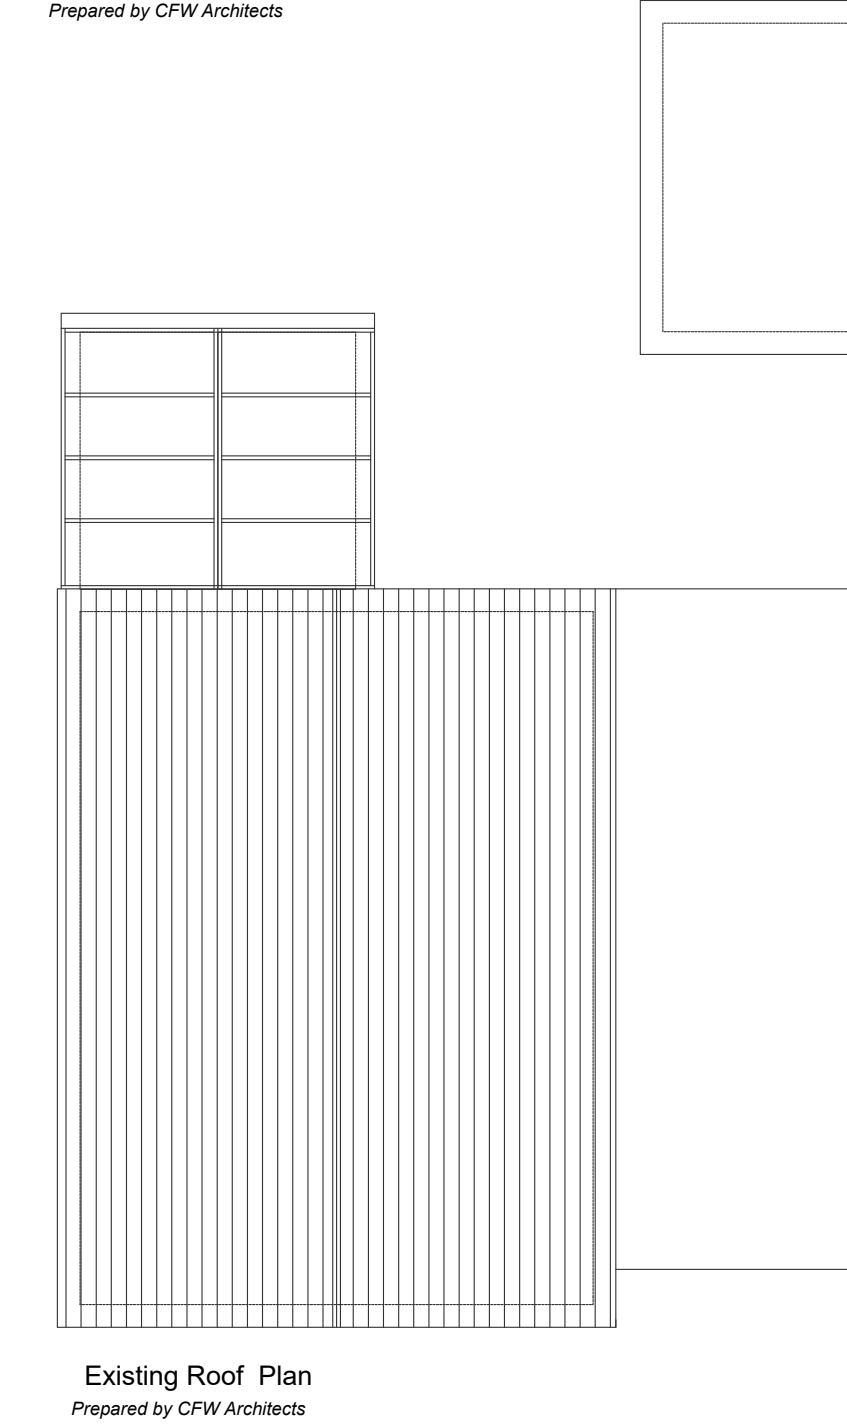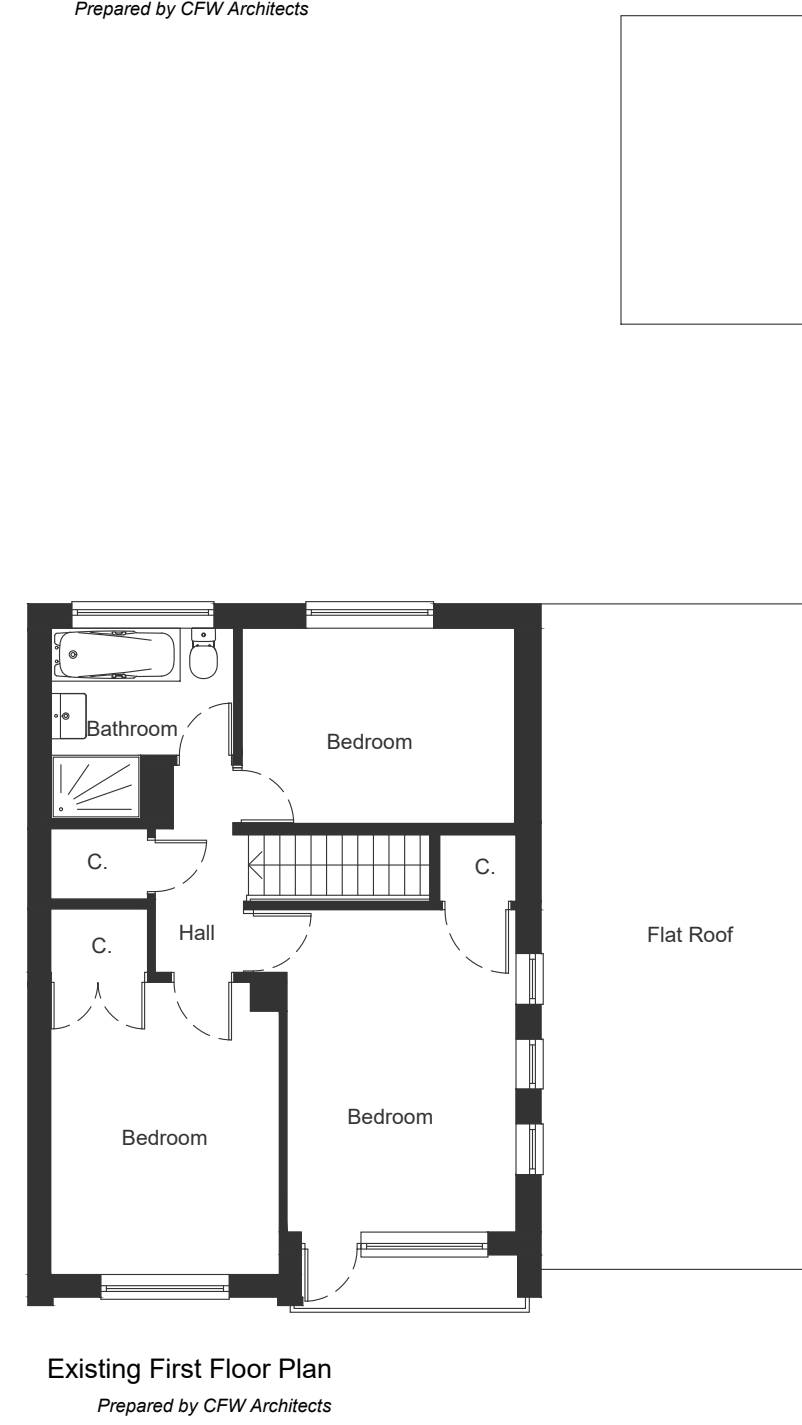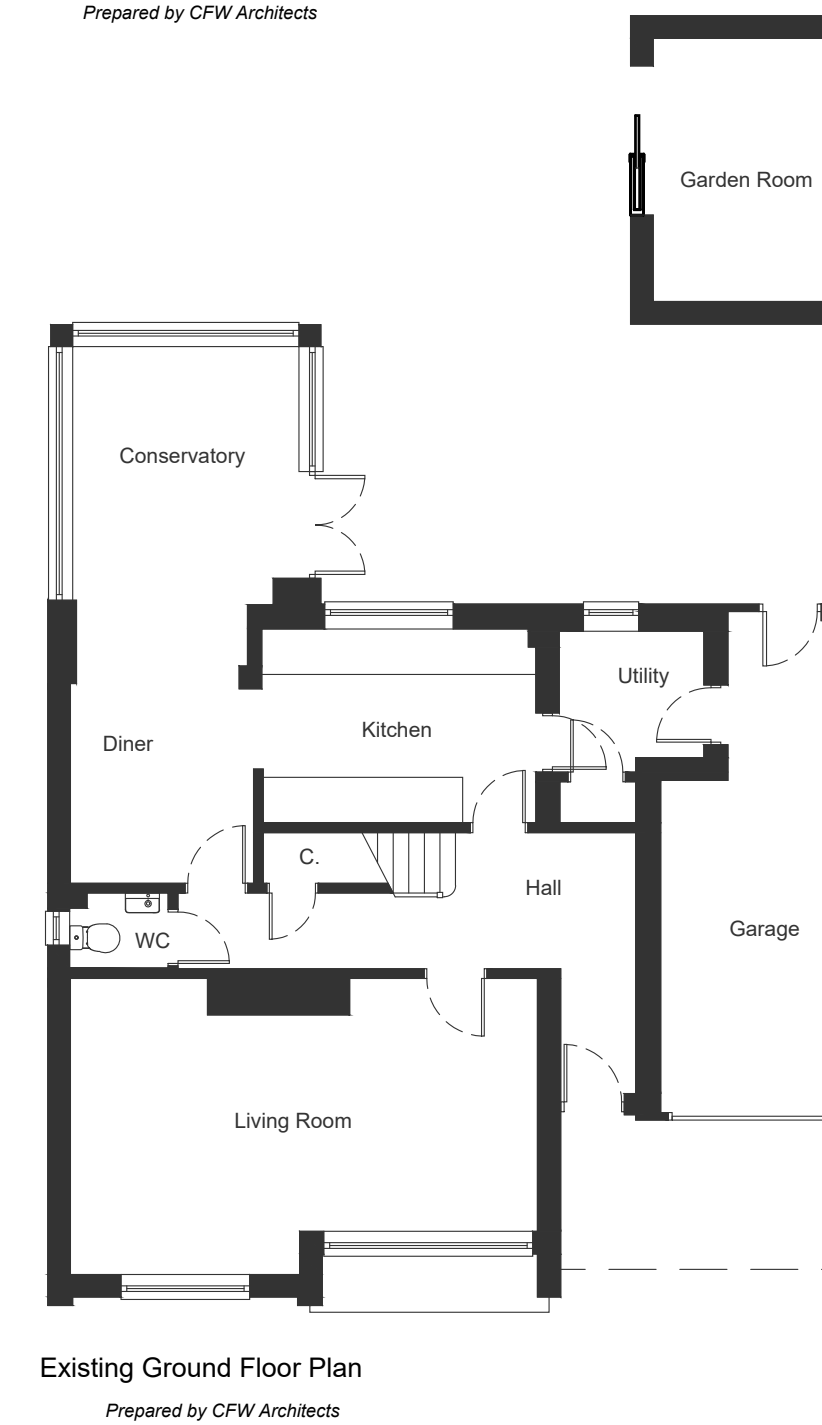


Block Plan



Crown Copyright and database rights 2023 OS Licence no. AC0000849896


0 10 20 30 40 50 100
1:1250 scale bar (Metres)

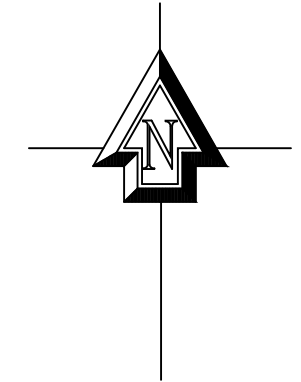

Site Plan



01 5 10 15 20 30 40 50
1:500 scale bar (Metres)

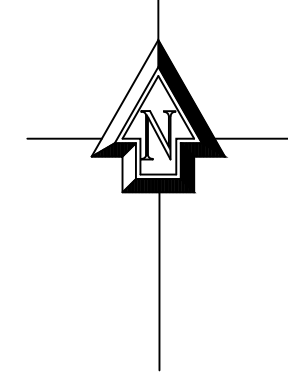

This drawing is the copyright of H.J.CONCEPTS LTD and may not be copied, altered or reproduced in any way without their written authority ©H J Concepts Limited 2025

Do not scale this drawing. Use written dimensions only. All dimensions shall be checked on site prior to commencement of work.

IF IN DOUBT ASK

DO NOT SCALE: This note may be omitted for **PLANNING PURPOSES ONLY**. Original documents only may be relied upon. Inaccuracies may occur due to printing, scanning and other forms of copying.

This drawing has been produced for **Mr & Mrs Hitchings** for the works at **5 Kingsway gardens Chandlers Ford SO53 1FF** and is submitted as part of a Building Regulations Application and is not intended for use by any other person or for any other purpose

- 23.01.25 Issued for Householder Planning Application

REV	DATE	DESCRIPTION	BY
-----	------	-------------	----

H J CONCEPTS LTD
Suite A Second Floor
Trinity Court 2-4 West Street
Fareham, Hampshire. PO16 0BH
Telephone: 01329 288684, Email: office@hjconcepts.co.uk

CLIENT/PROJECT TITLE
Mr & Mrs T Hitchings
5 Kingsway Gardens
Chandlers Ford SO53 1FF

DRAWING TITLE
Plans (Incl Site and Block Plans)
Proposed - Approved - Existing

ENGINEER	PH	CHECKED	
DATE	Jan 25	SCALE	1:100, 500, 1250

PROJECT and DRAWING NO.
24-1671 — PL02

REVISIONS						
-----------	--	--	--	--	--	--



A1