


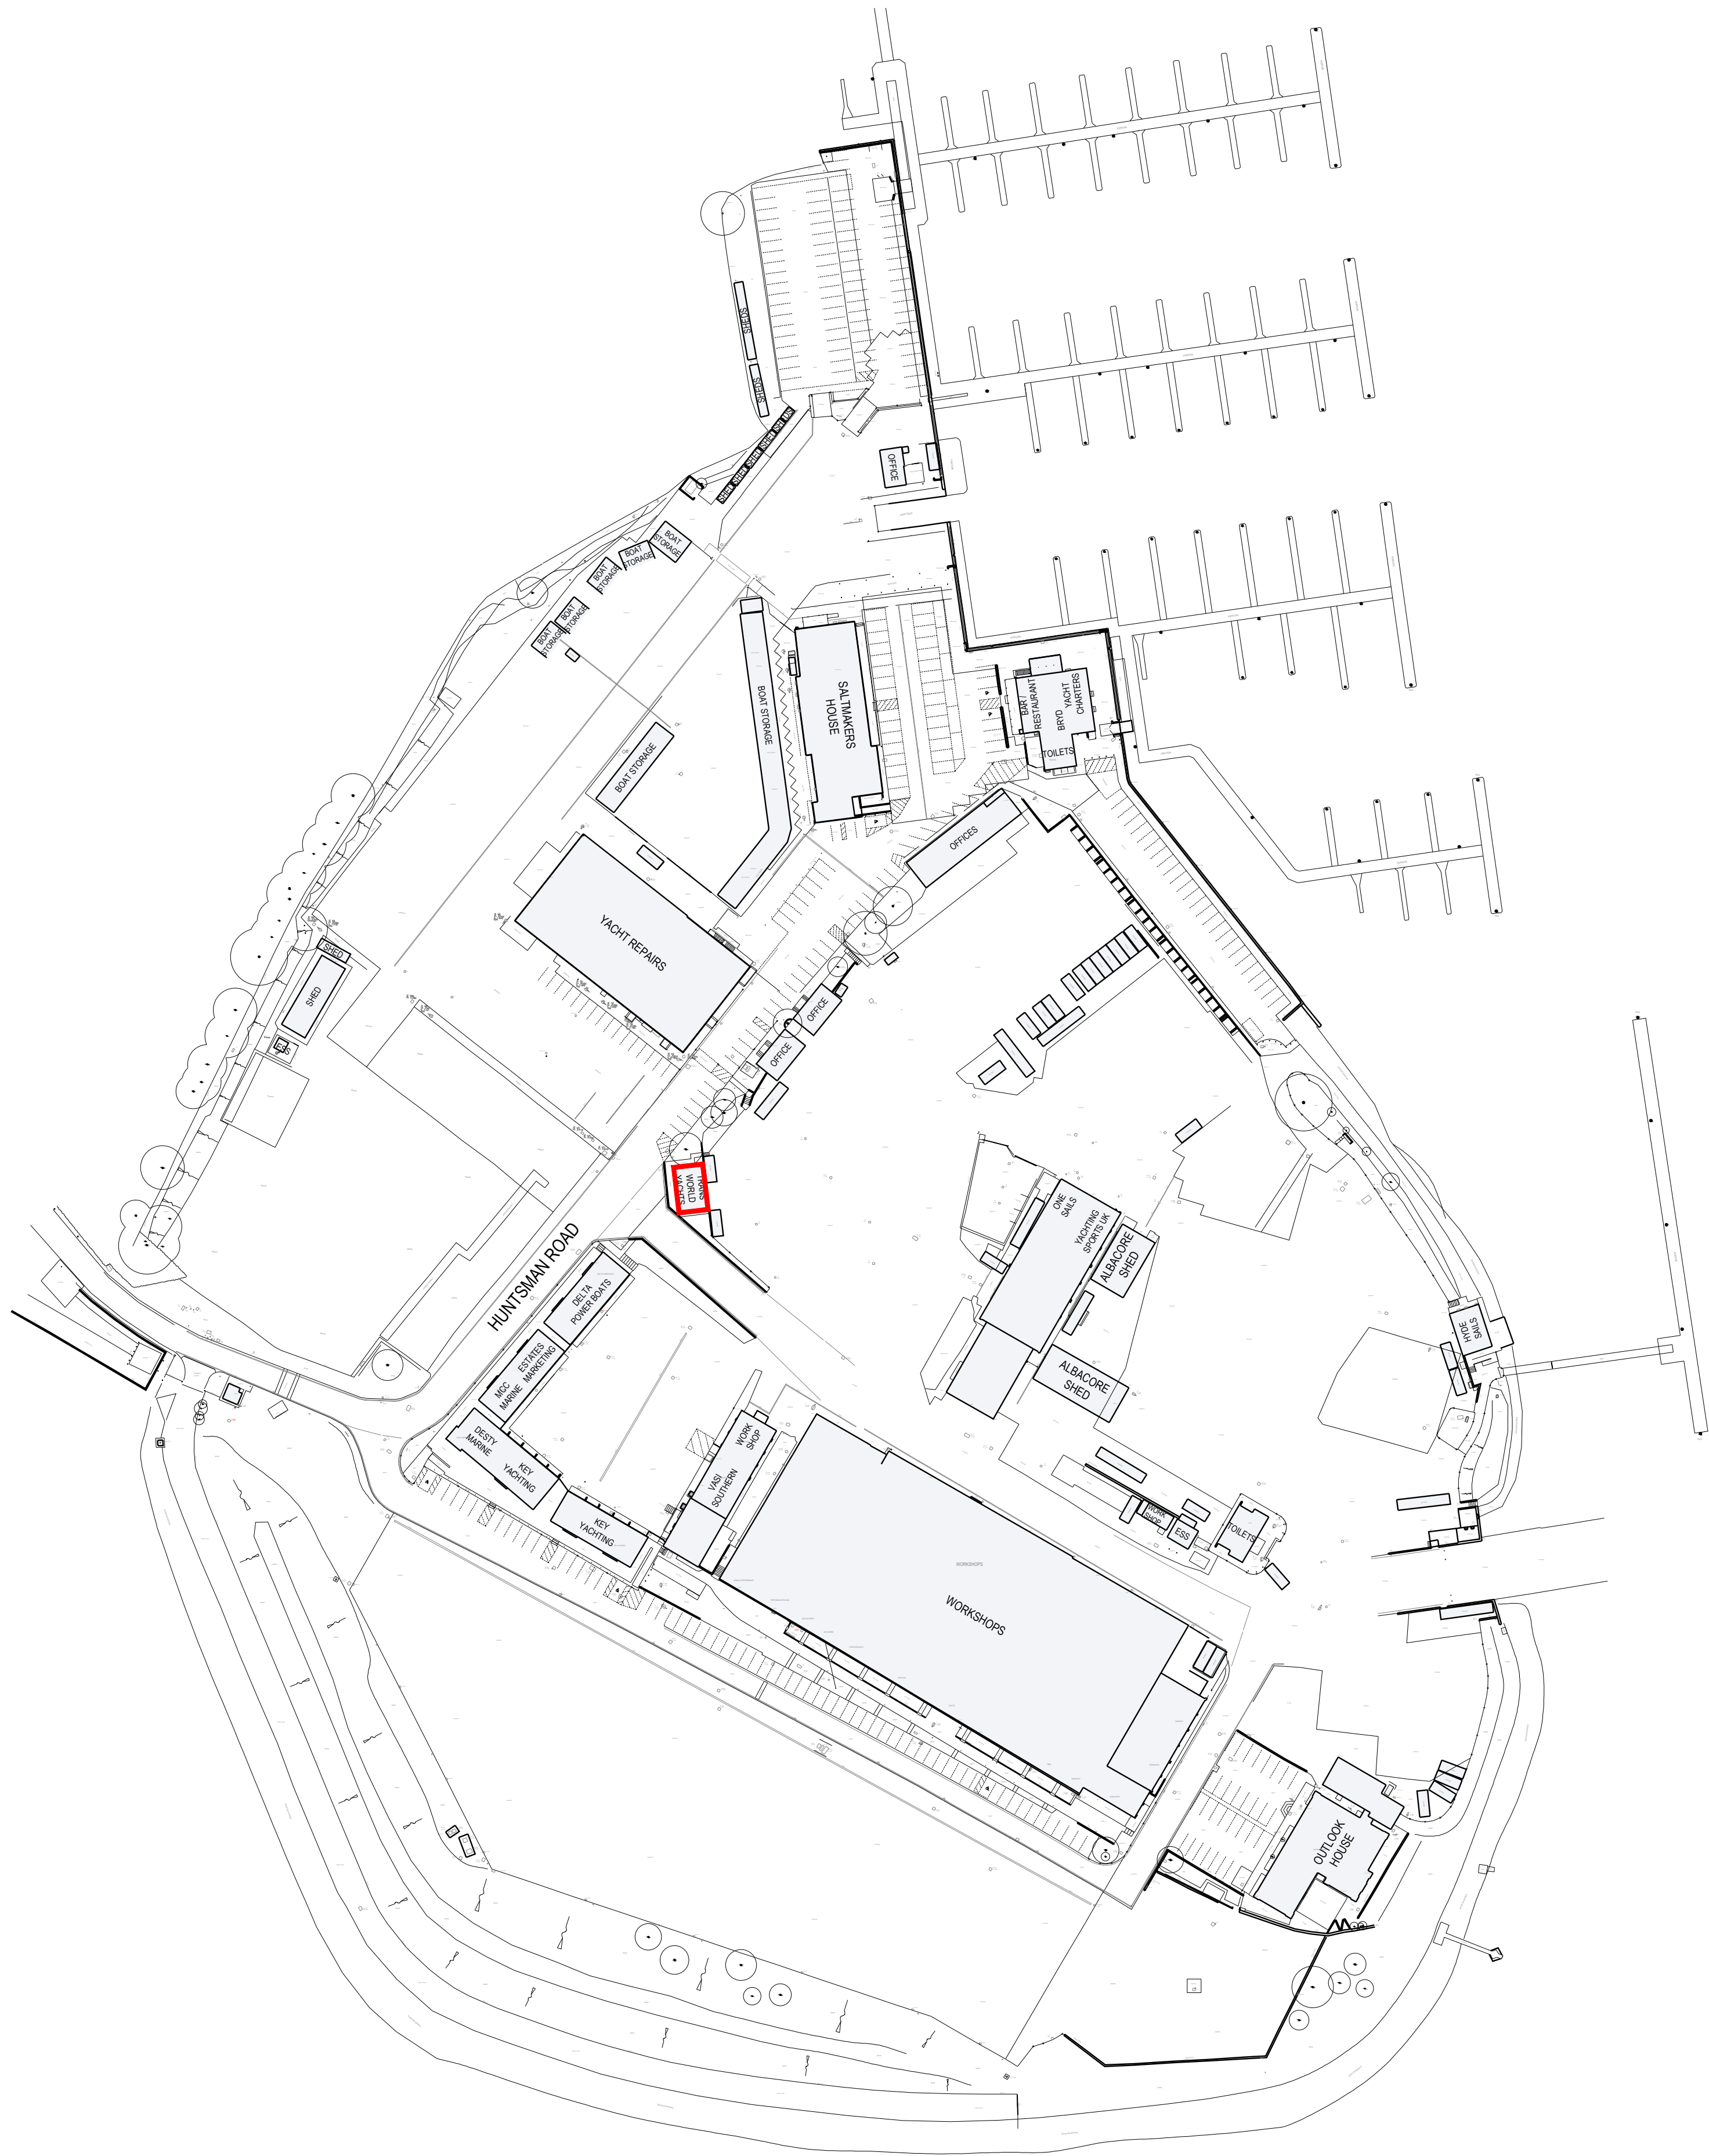


KEY:

UNIT 1, HUNTSMAN ROAD

Notes:
OTHER THAN FOR THE PURPOSES OF PLANNING, DO NOT SCALE THESE DRAWINGS.
USE WRITTEN DIMENSIONS ONLY. ALL DIMENSIONS TO BE CHECKED ON SITE PRIOR TO COMMENCEMENT OF WORK.
THIS DRAWING IS THE COPYRIGHT OF SIMPSON HILDER ASSOCIATES LIMITED AND MAY NOT BE REPRODUCED, COPIED OR ALTERED IN ANY WAY WITHOUT WRITTEN AUTHORITY




ITEMS CLOUDED WITH A DASHED LINE ARE TO BE CONFIRMED, SUBJECT TO DETAIL DESIGN AND CAN BE EXPECTED TO CHANGE.

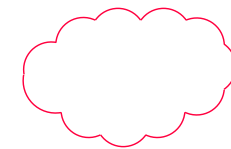

REVISION CLOUD.

PLEASE NOTE:
THIS DRAWING HAS BEEN BASED ON INFORMATION PROVIDED BY FARISIGHT LAND SURVEYS LTD. DRAWING REFERENCE PG 23-003. ALL CRITICAL DIMENSIONS, HEIGHTS AND LEVELS TO BE FULLY CHECKED AND VERIFIED ON SITE BY CONTRACTOR PRIOR TO COMMENCEMENT OF ANY WORKS OR PLACEMENTS OF ANY ORDERS.

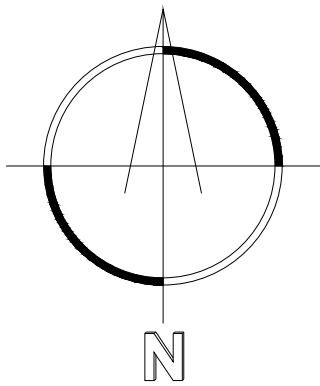

Rev.	Date	Description	By	Check
Drawing Status				
PLANNING				
Client				
Principal Contractor				
Design Consultant				
 67A HIGH STREET LYNDHURST HAMPSHIRE SO43 7BE T: 023 80 283798 F: 023 80 283688 E: sha@simpsonhilder.co.uk				
Project Title				
UNITS 1-3, HUNTSMAN ROAD HAMBLE POINT MARINA HAMBLE SO31 4NB				
Drawing Title				
EXISTING SITE PLAN				
Scales (@ A1 SIZE)				Size
1:1000				A1
Drawn	Date	Checked	Date	
PS	JAN 2025			
Drawing No.				Revision
10059.001				P1