



Proposed Front Elevation

1 : 100



Proposed RH side Elevation

1 : 100





Proposed Rear Elevation

1 : 100

MATERIALS FOR CONSTRUCTION

1. External plinth wall in face brickwork & upper wall in render finish to match existing dwelling
2. Plain clay roof tiles with half round hip tiles to match existing dwelling
3. White upvc fascia & eaves with half round profile black upvc rainwater gutter/downpipes
4. White finish upvc/aluminium doors & windows to match existing style
5. White upvc barge with mortar verge to cropped gable roof
6. Roof lights to clients approval

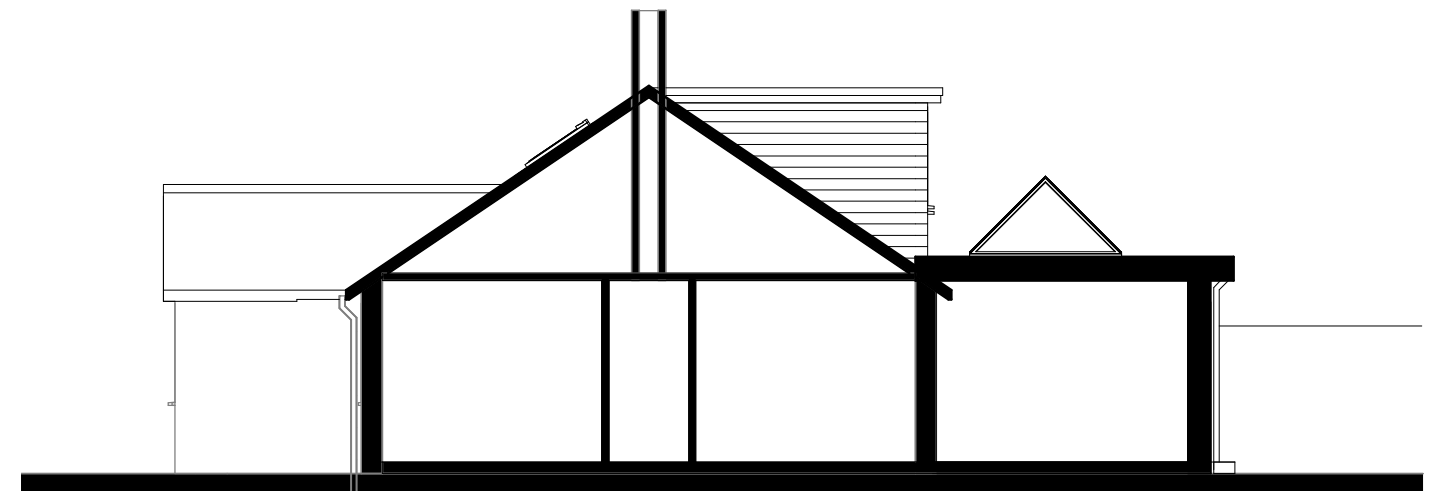 

Proposed LH Side Elevation/Section

1 : 100

Project 4 BEEHCROFT CLOSE EASTLEIGH SO53 2HU		Project No 001	
Drawing Title PROPOSED ELEVATIONS		Date Issue Date	Scale as shown
Client MR C CROCKFORD		Drawing No P05	
		Revision	

This drawing is copyright of the Author & must not be reproduced without their express permission.