



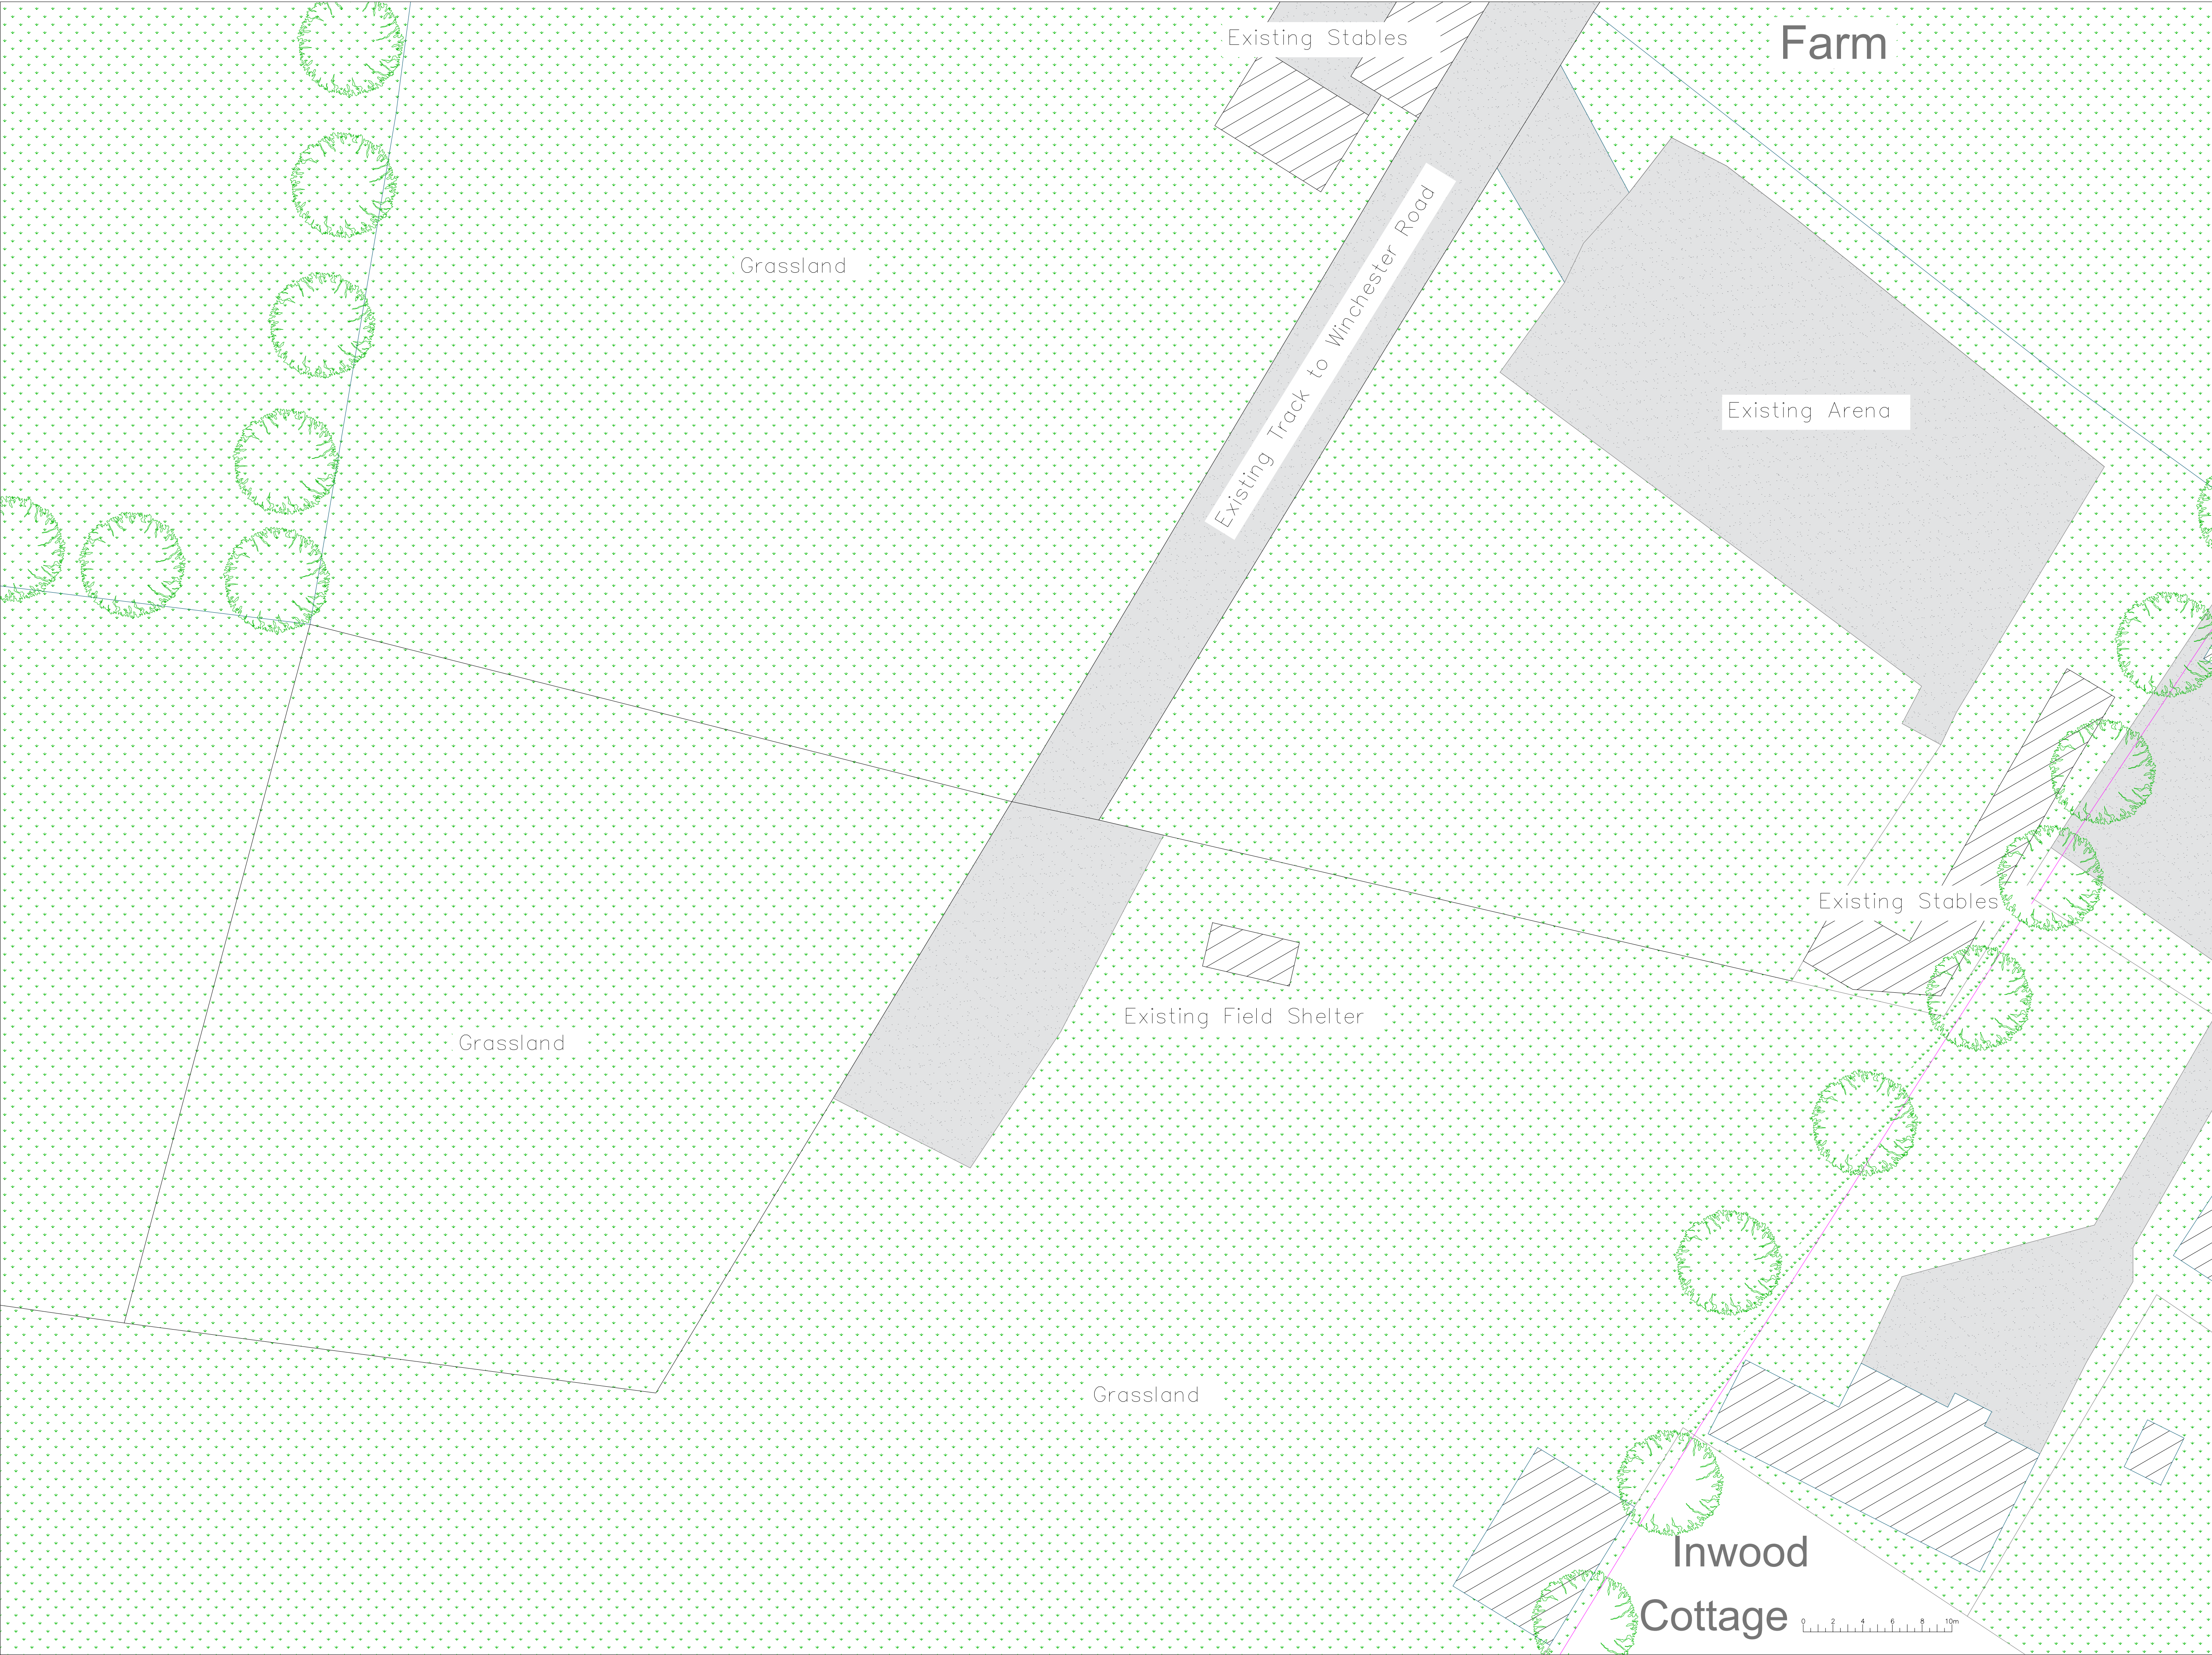

DO NOT SCALE – IF IN DOUBT ASK
SUBJECT TO SITE SURVEY AND BUILDING
REGULATIONS APPROVAL

SCALE SUITABLE FOR PLANNING
PURPOSES

REV	REVISION	DATE

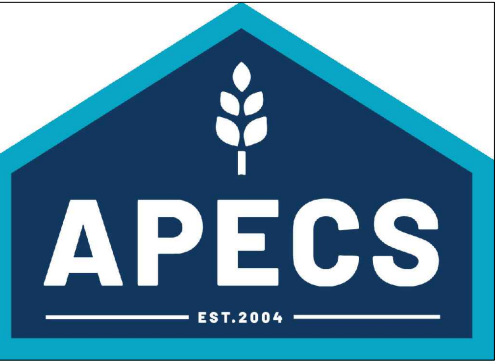

CLIENT –
Mr Hulme

SITE ADDRESS –
Inwood Cottage
Winchester Road
Lower Upham
Southampton
SO32 1HH

PROJECT –
New Stable Building

DRAWING –
Existing Site Plan

DATE –	SCALE –
October 2024	1:200 on A1

DRAWING NUMBER –	REV –
PN2838–200–01	

DRAWN BY –	CLIENT APPROVAL –
RS	

DRAWING STATUS –

☒ PRELIMINARY ☐ CONSTRUCTION

☐ QUOTATION ☐ AS BUILT

High Ridge Farm
Chalk Lane
Soberton
Hants
SO32 3PH
Tel: 01420 511624

Email: rspicer@apecsltd.com
www.apecsltd.com

Copyright Reserved
This drawing is the property of APECS
Ltd which must be returned on request.
The information is to be regarded as
confidential, and must not be copied in
part or whole, to any third party,
without receiving prior written consent
from our offices.