




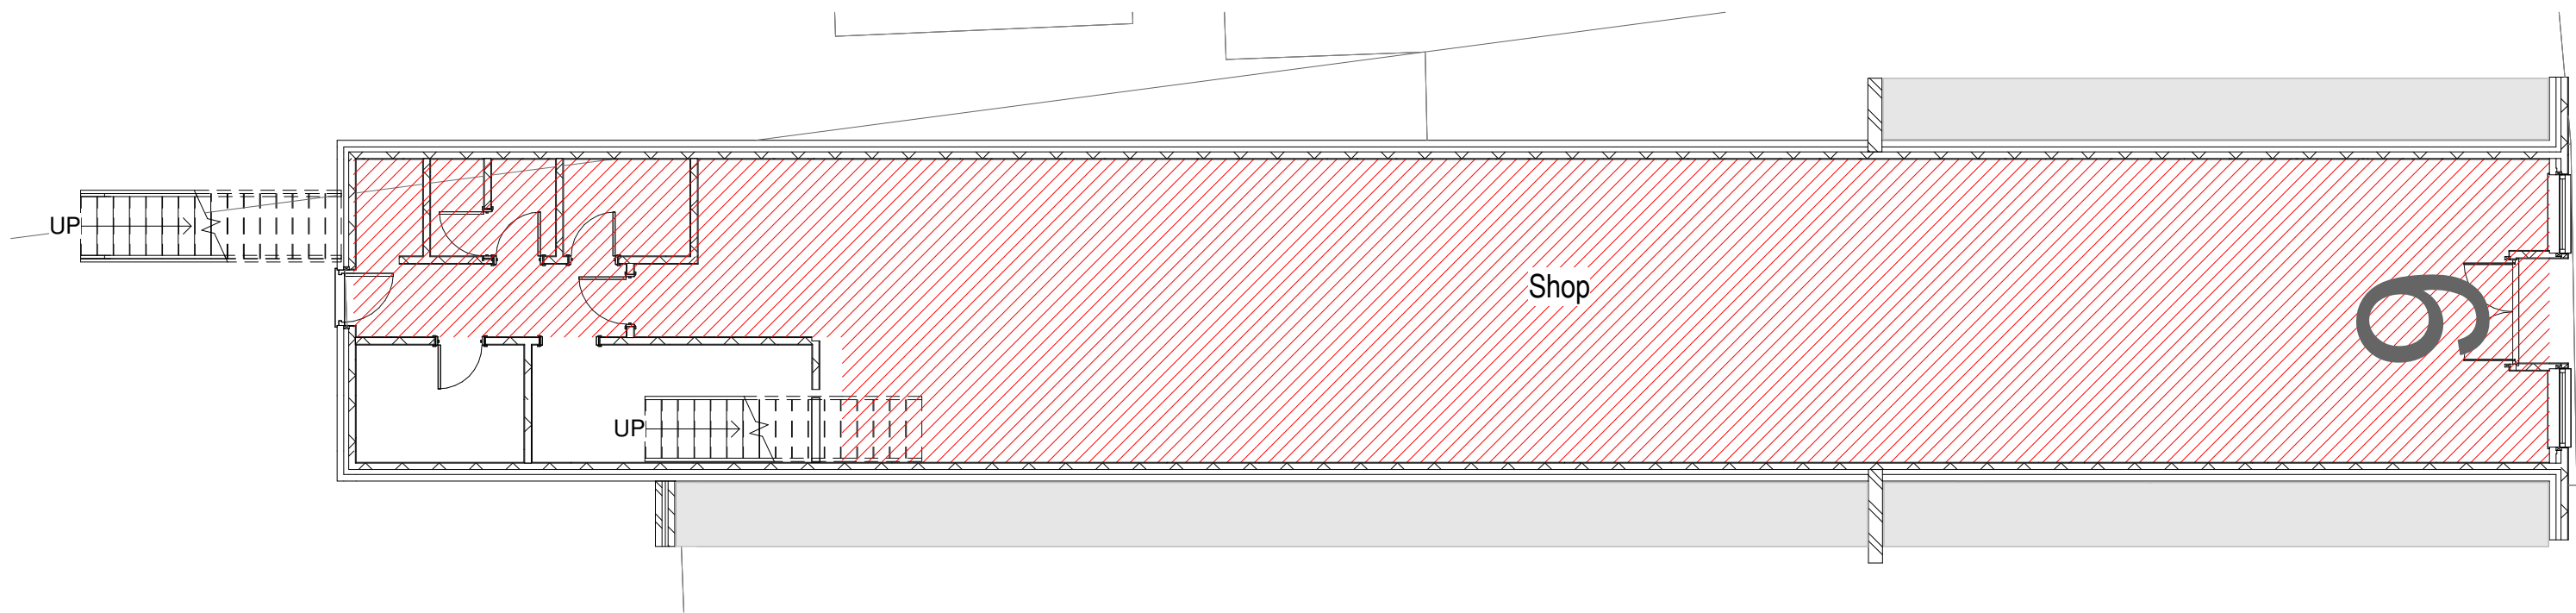


2 01.1-Ground Floor- Existing
1 : 100

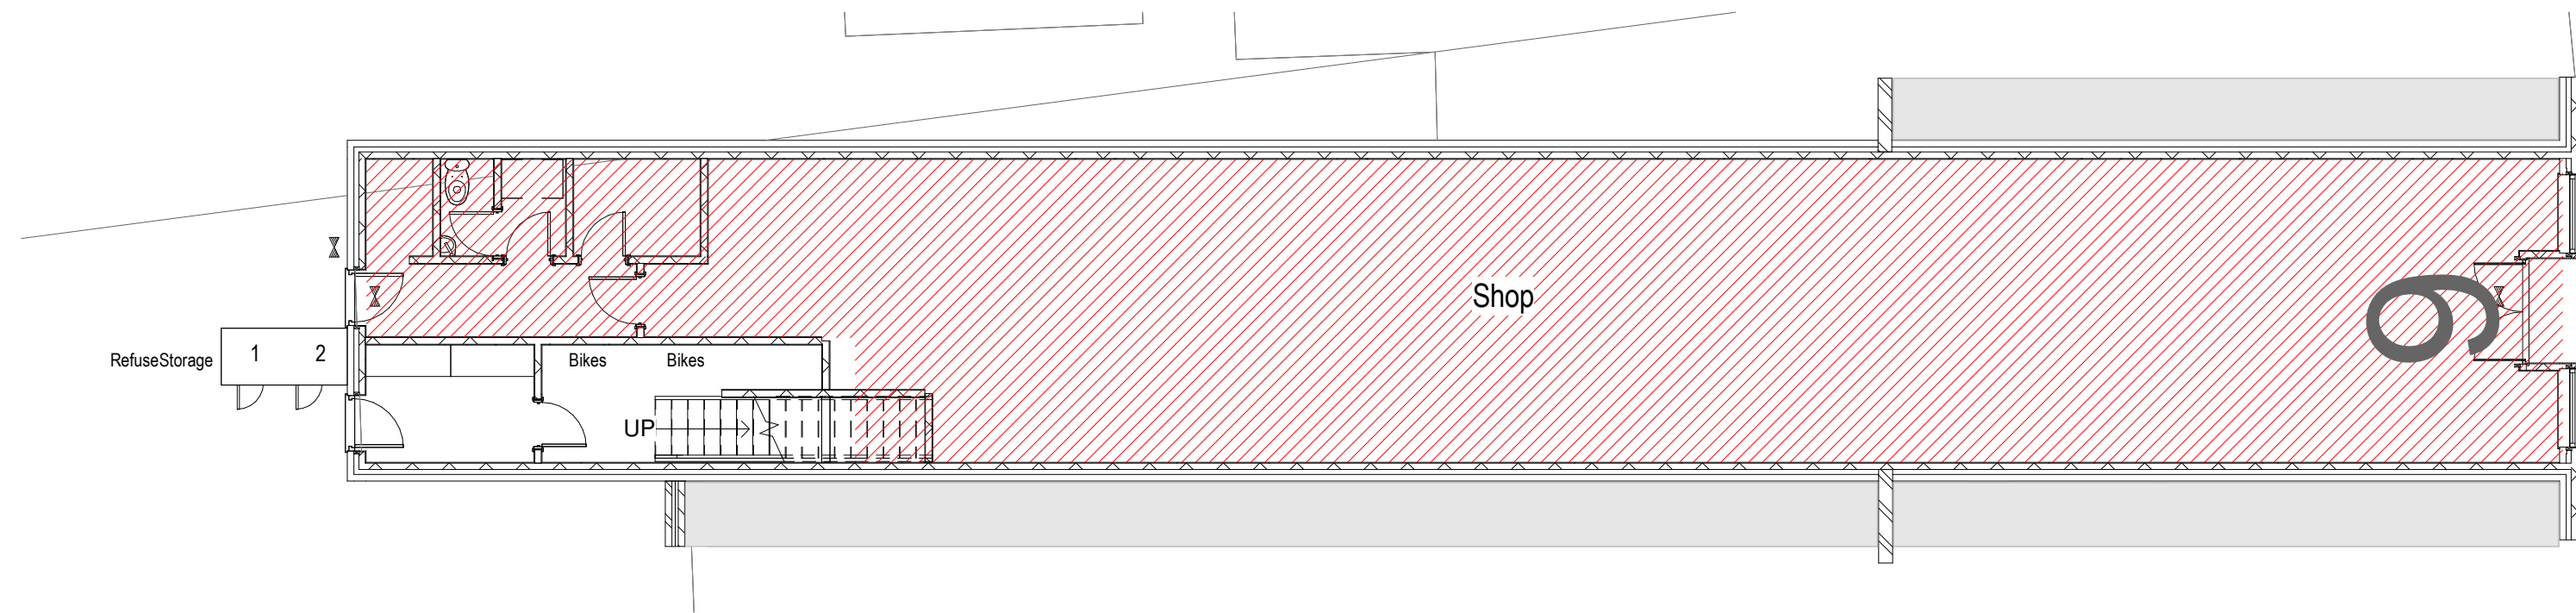


1 01.1-Ground Floor- Proposed
1 : 100

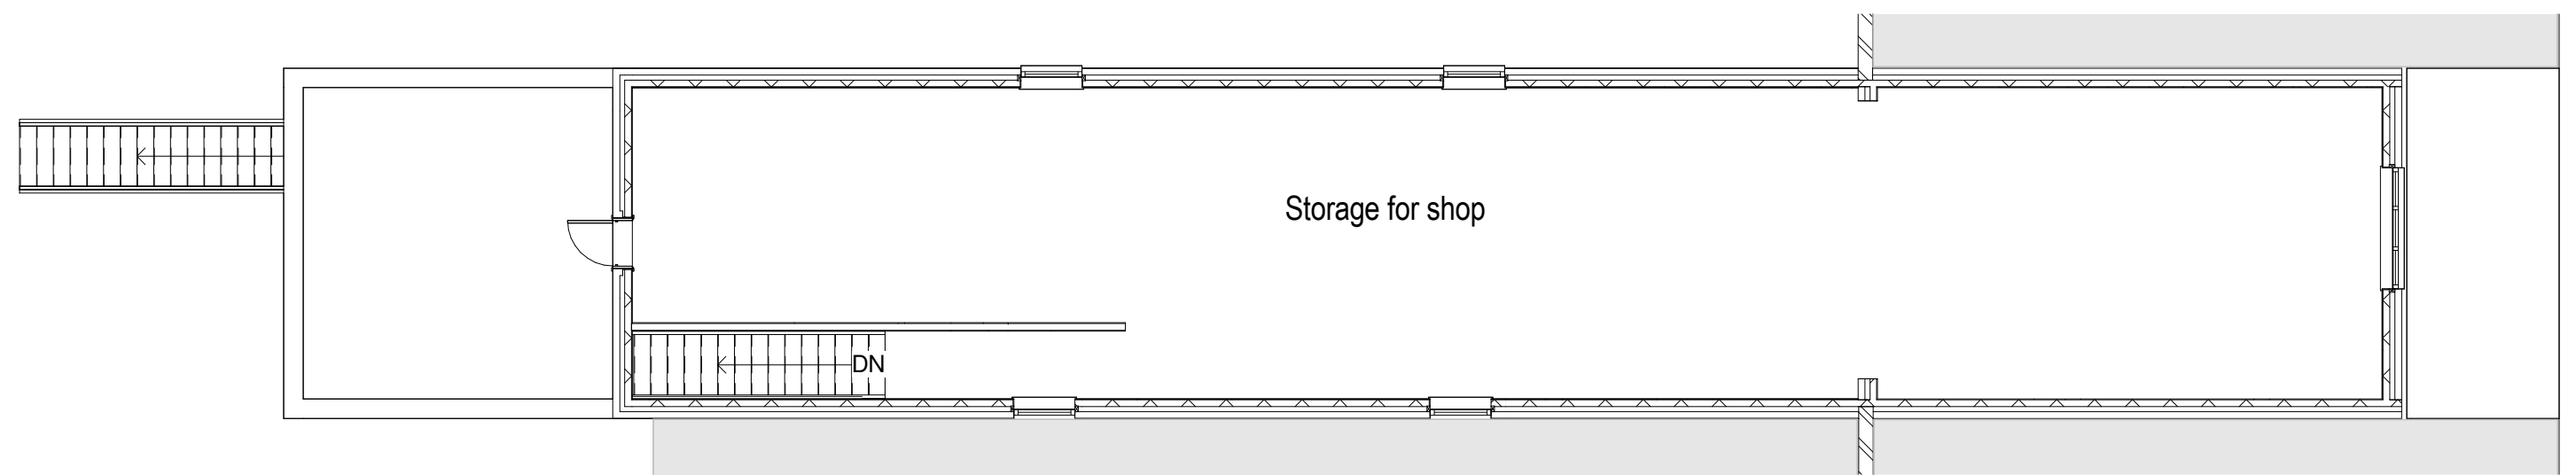


4 02.1-First Floor-Existing
1 : 100

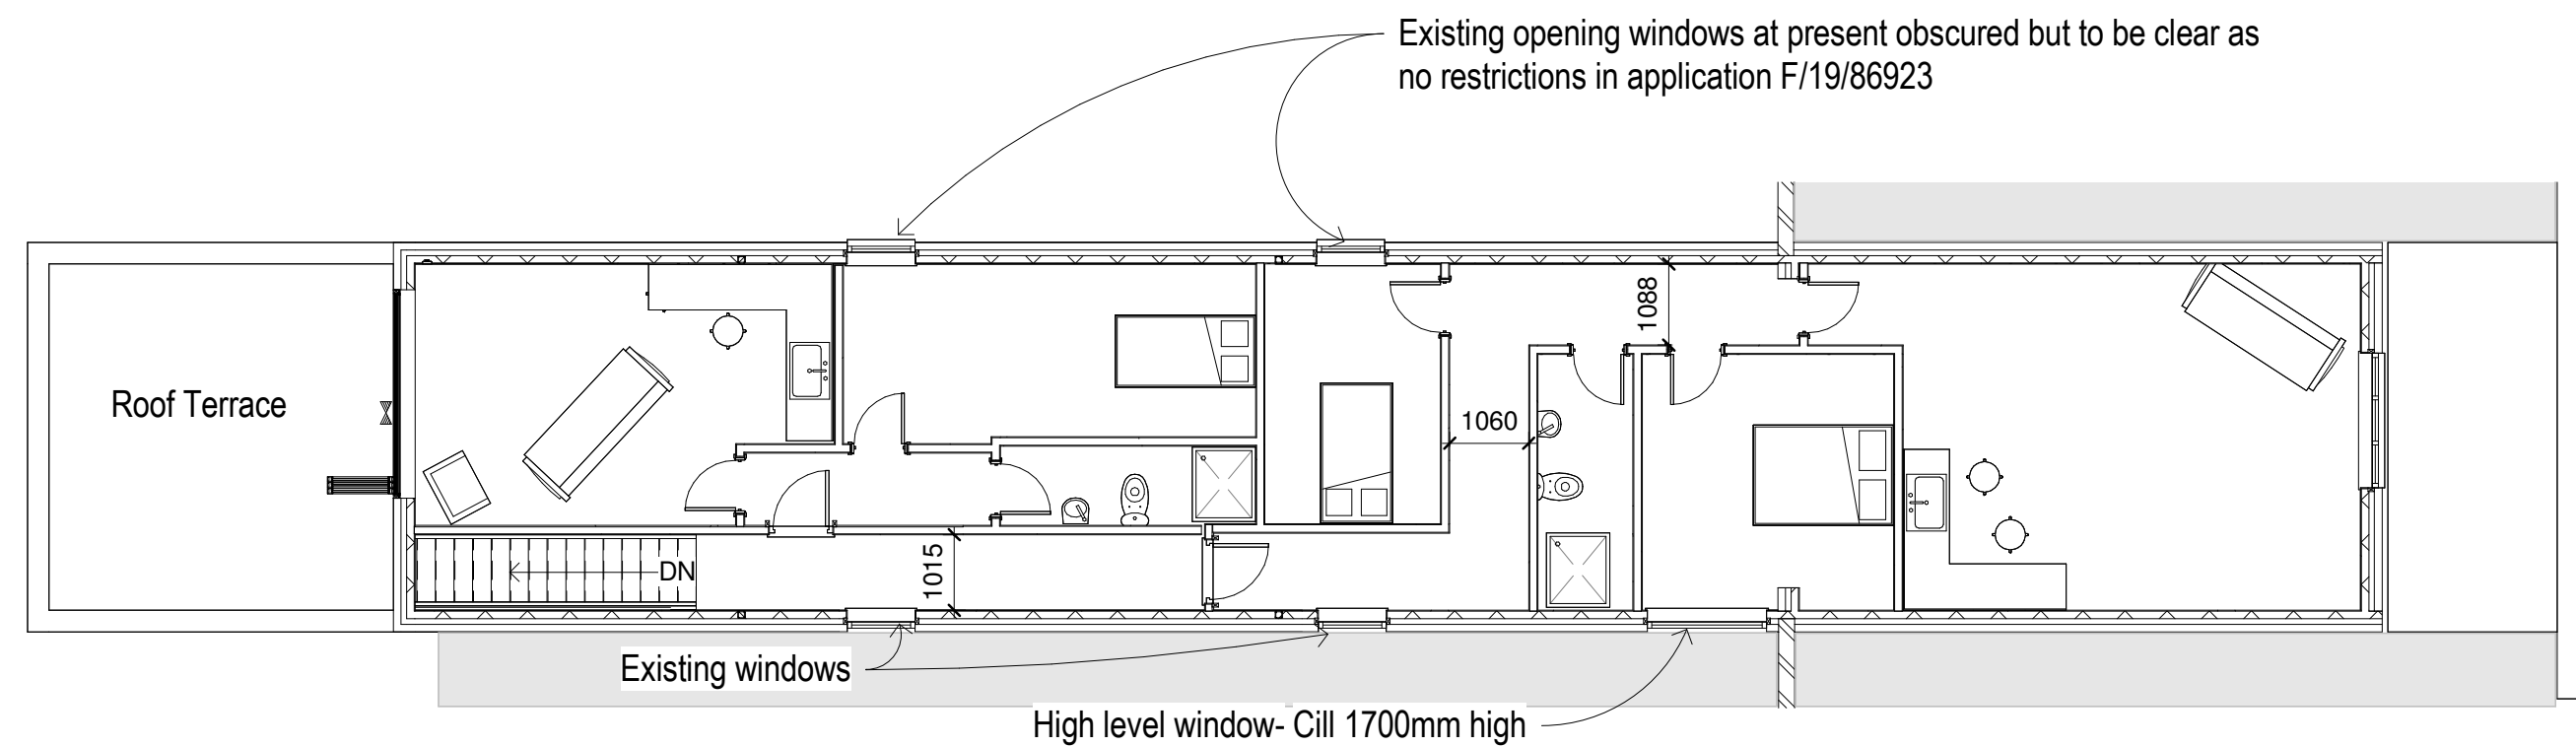

3 02.1-First Floor-Proposed
1 : 100

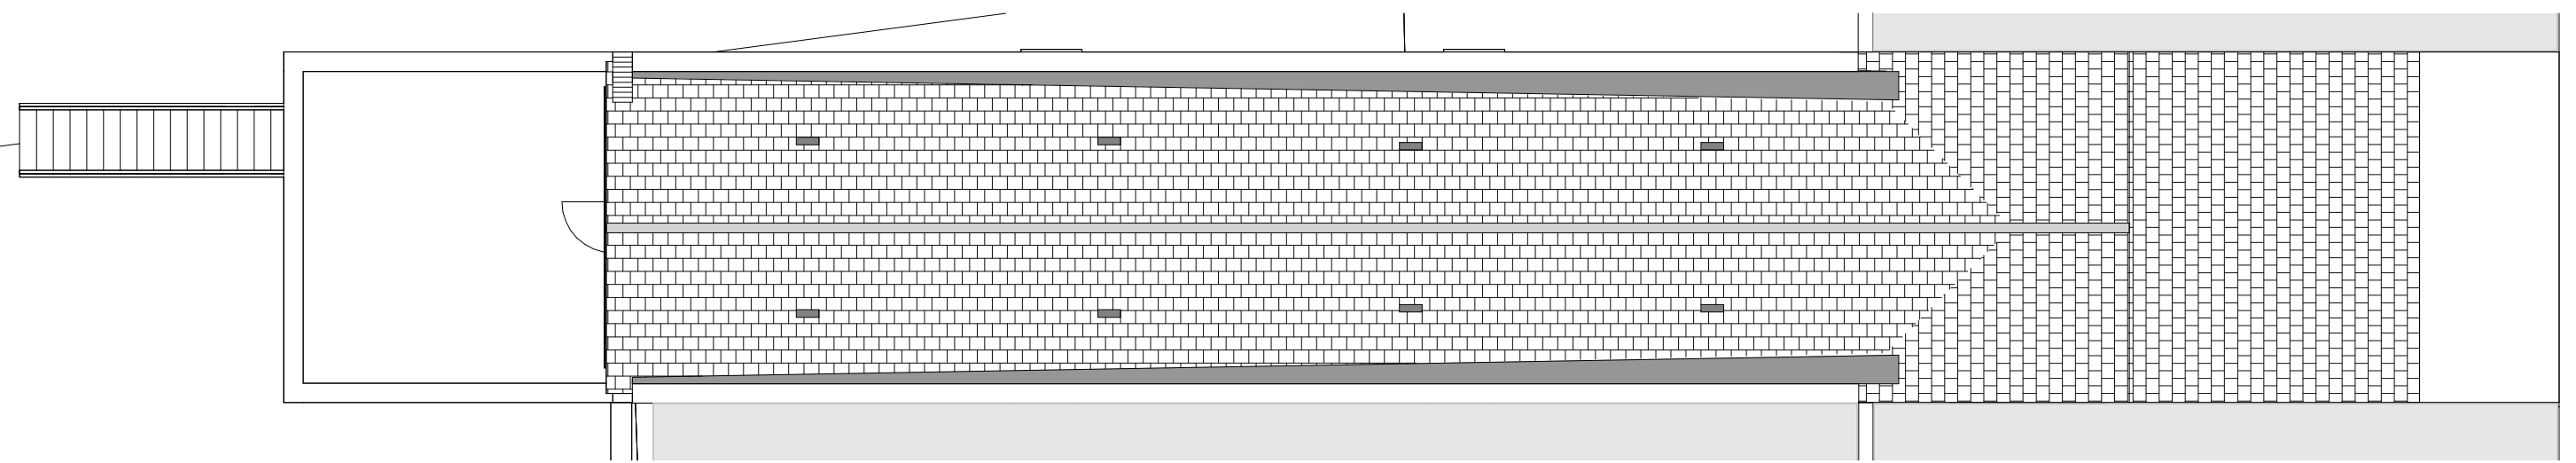


5 03.1-Roof Plan-Existing
1 : 100

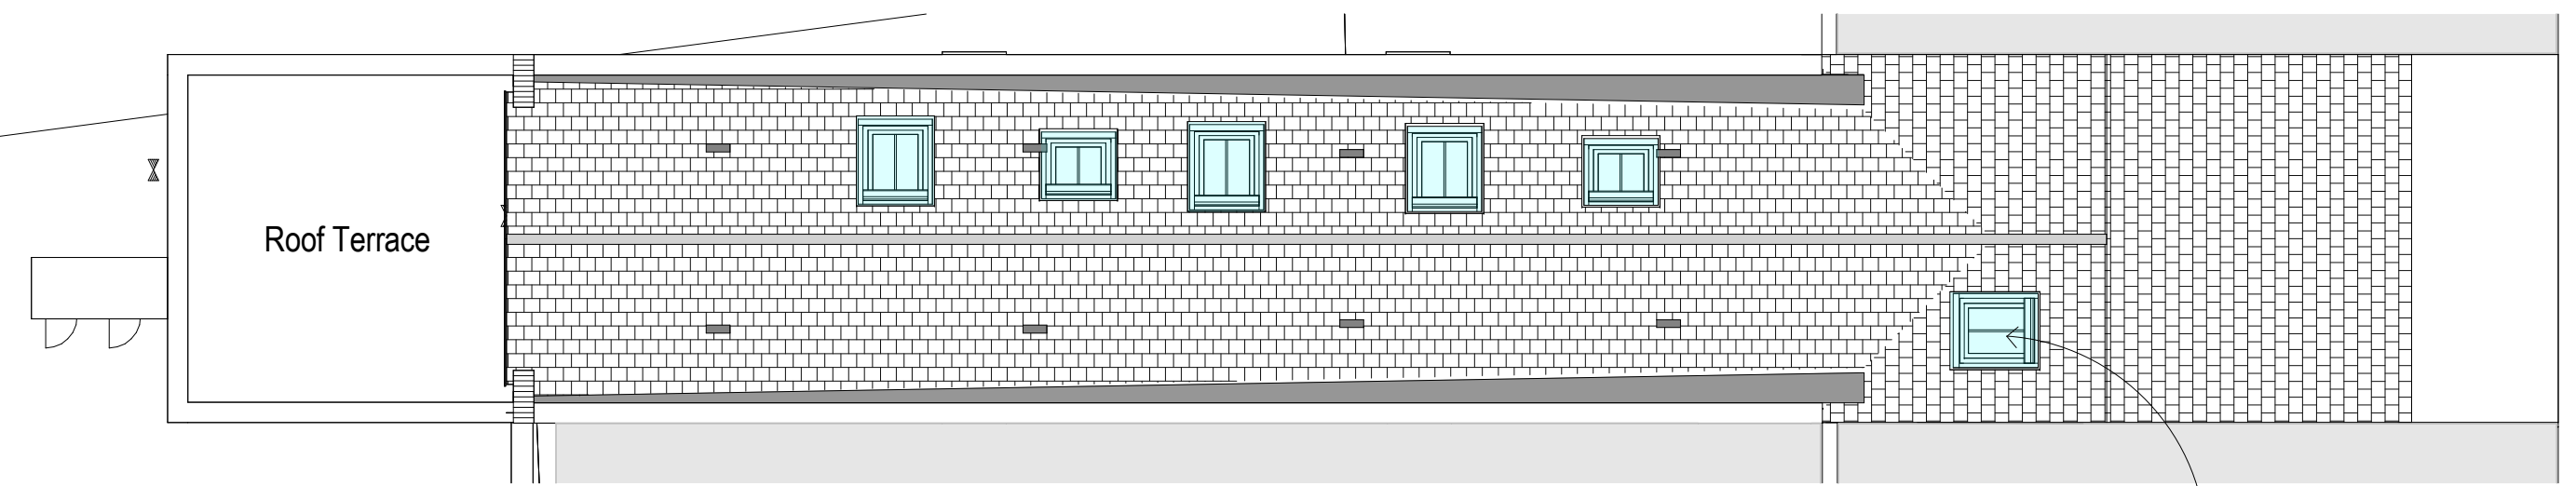


6 03.1-Roof Plan-Existing Copy 1
1 : 100

Clear window electric powered opening on rear roof slope

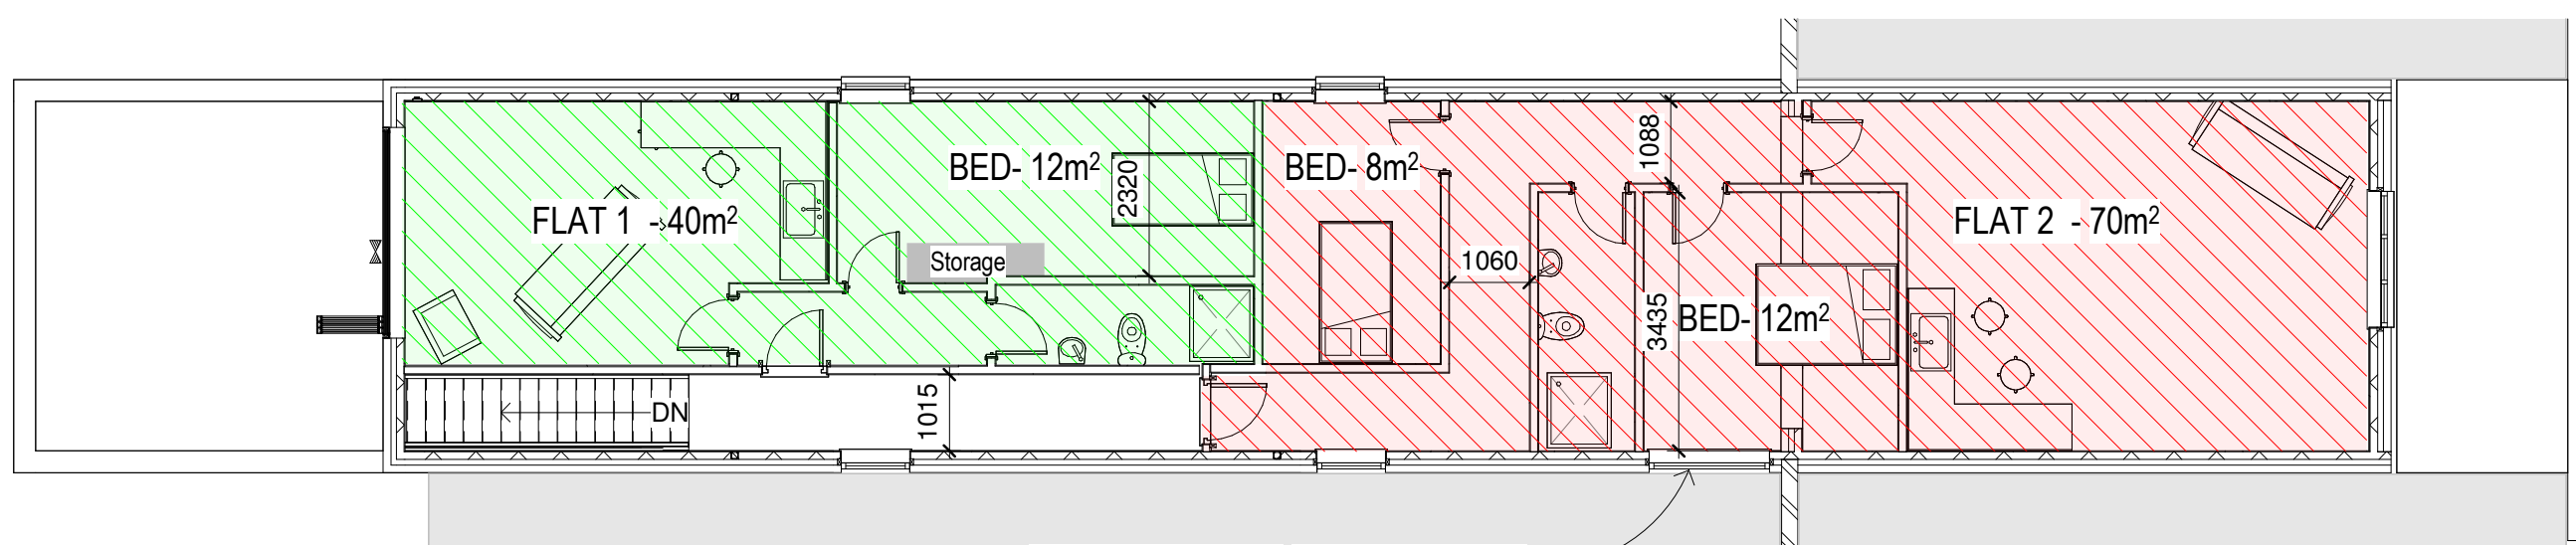

7 02.1-First Floor-Proposed Copy 2
1 : 100

Areas shaded Teal are additional windows proposed

 

VISUAL SCALE 1:100 @ A1

Written dimensions supersede scaled dimension. All dimensions to be checked on site by contractor before commencement of the works.
This drawing is to be used only for the purposes intended as described in the drawing title box.
This drawing is to be read in conjunction with all other consultants drawings as applicable to this project.
All proprietary products are to be installed in accordance with their manufacturer's instructions