



No.12 Upper New Road, West End, Hampshire, SO30 3BA.


NOTES:
The contractor, sub-contractor or supplier is to check all relevant dimensions, levels, existing structure and materials together with existing service runs prior to commencing the works. ANY DISCREPANCIES ARE TO BE BROUGHT TO THE ATTENTION OF THE ARCHITECTURAL DESIGNER.
© This drawing is copyright and may not be copied, traced, altered or reproduced without the express written permission of the Architectural Designer.

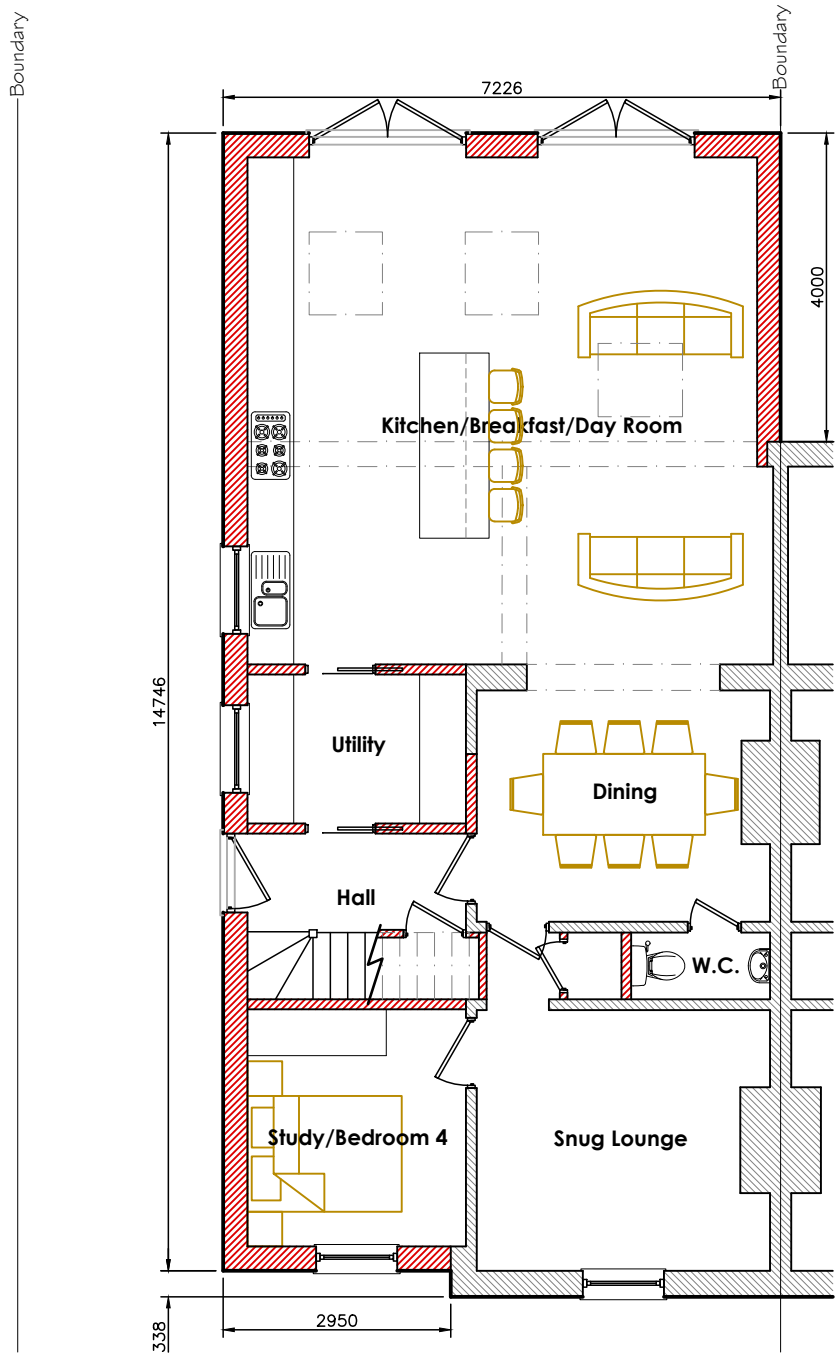


Proposed Ground Floor Plan 1:100 @ A3

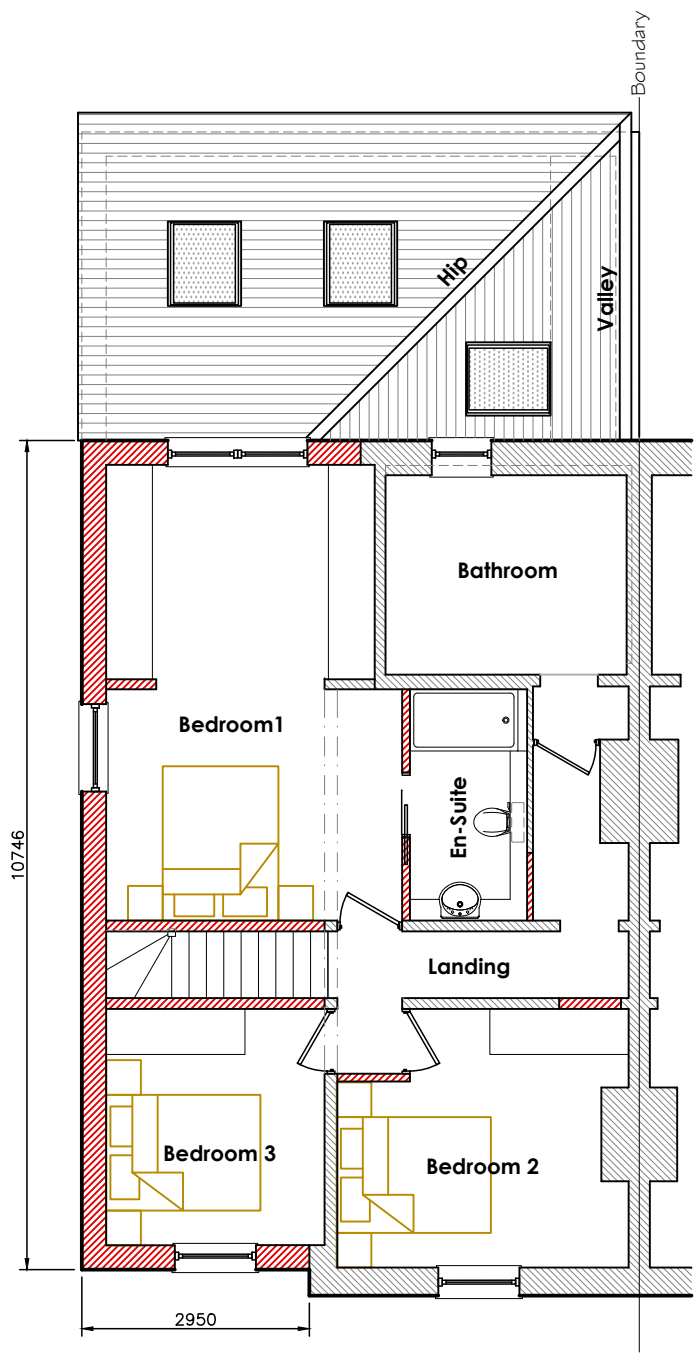

Proposed First Floor Plan 1:100 @ A3

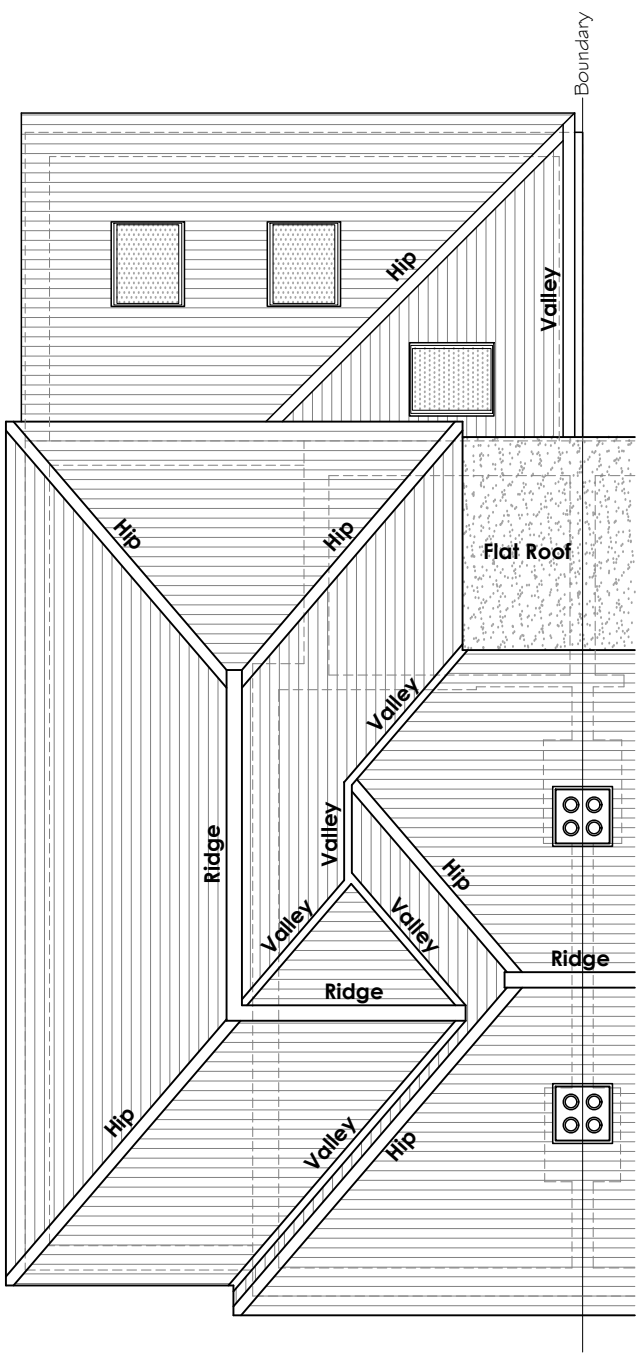

Proposed Roof Plan 1:100 @ A3

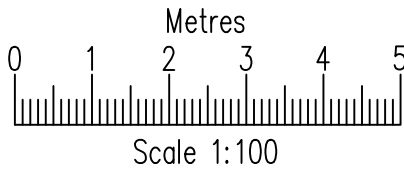


L.M.D. Designs Ltd.
Architectural Design Services
4 Foxcombe Close, Swanmore,
Hampshire, SO32 2UJ.
Tel: 07876 712622
Email: Lmdarchitecture@aol.com

Job Title	Proposed Works at 12 Upper New Rd, West End, Southampton, Hampshire, SO30 3BA.
Client	Mr & Mrs J. Smith
Drawing Title	Planning Floor & Roof Plans Proposed
CAD REF: 224998-12-Upr-Nw-Rd.dwg	Scale 1:100
Drawn SLV	Amended
Checked	Date Dec '24
Job No. 224998	Drg. No. 104 Rev. C