


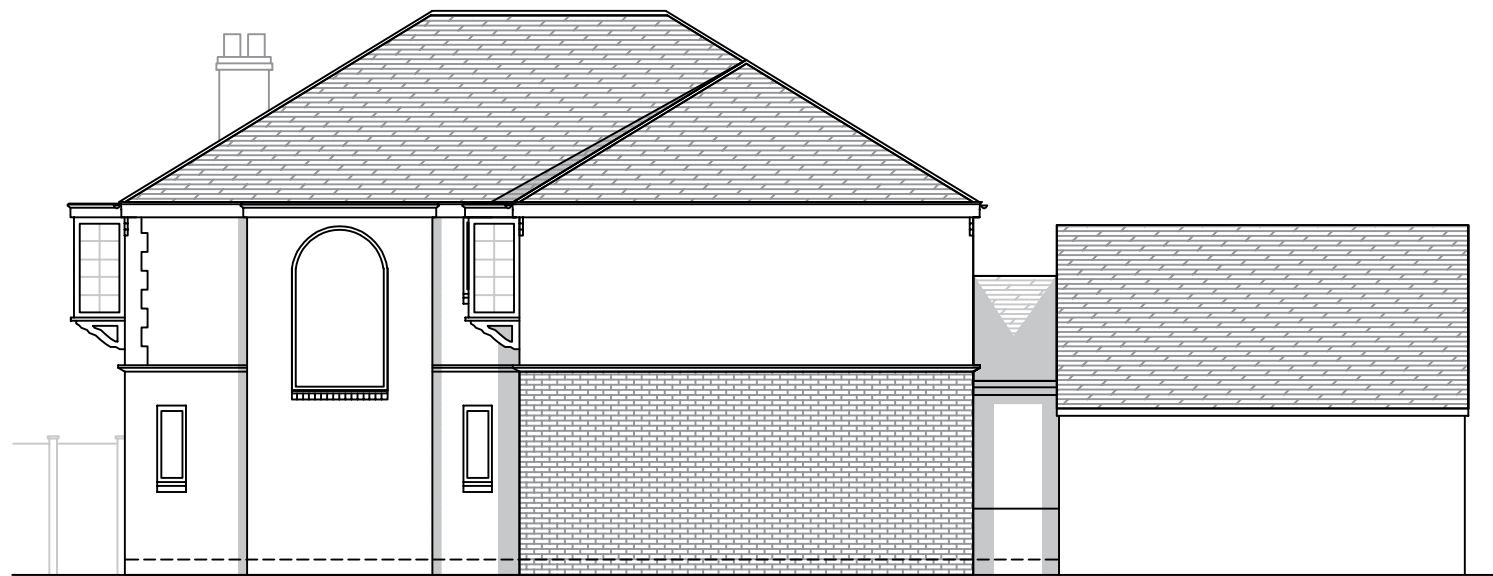


Existing Side Elevation 1:100 @ A3



Existing Rear Elevation 1:100 @ A3



Proposed Side Elevation 1:100 @ A3

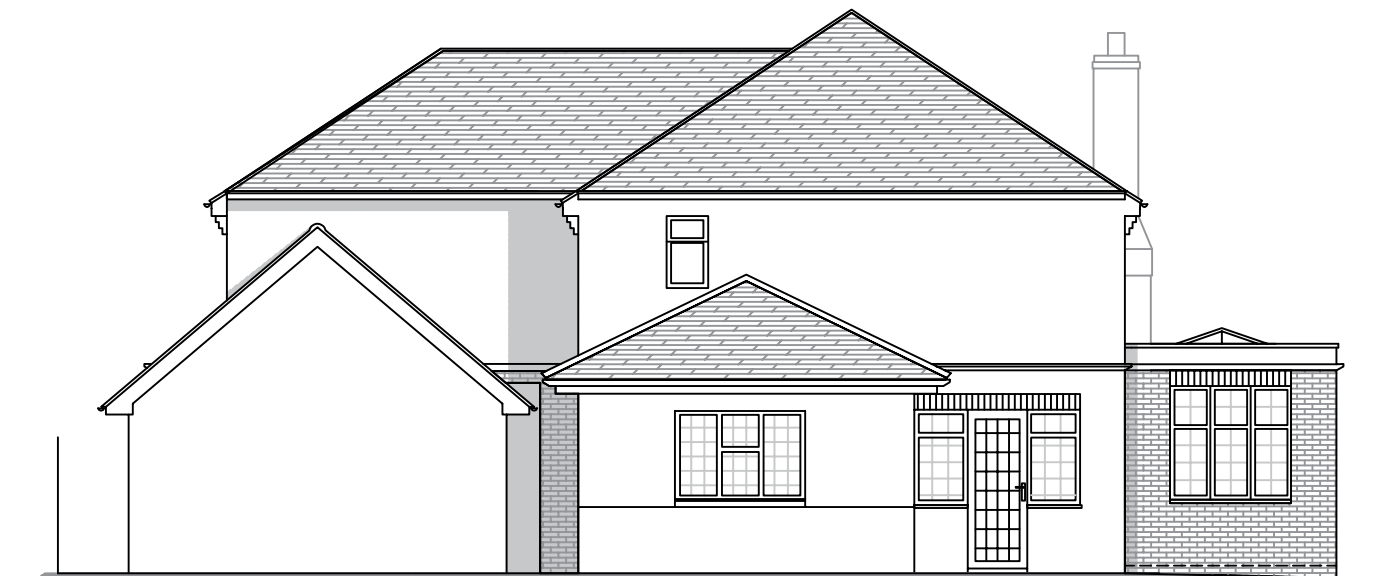

Proposed Rear Elevation 1:100 @ A3



APPLETREE
ARCHITECTURE

OFFICE ADDRESS:

Apple Tree Architectural Design Consultants
25 Crows Nest Lane
Botley
Southampton
Hants

CLIENT & SITE ADDRESS:

Dene Summers
21 Netley Firs Road
Hedge End
Southampton
SO30 4AY

DISCLAIMER:

These drawings are the property of Apple Tree Architecture Ltd. and should not be copied or amended without permission. Do not scale from this drawing, check all measurements on-site prior to fabrication

SHEET:

4

REVISION:

2

PROJECT NUMBER: 387

DATE: January 2025

SCALE: 1:100 @ A3