



EXISTING ELEVATIONS

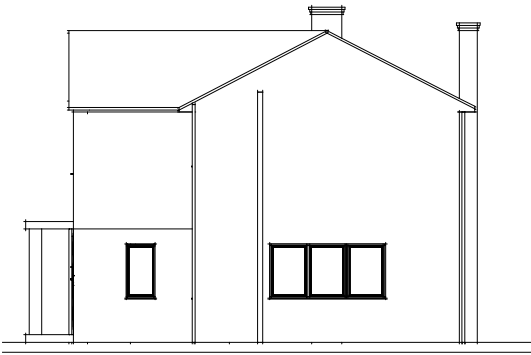

WEST ELEVATION



SOUTH ELEVATION

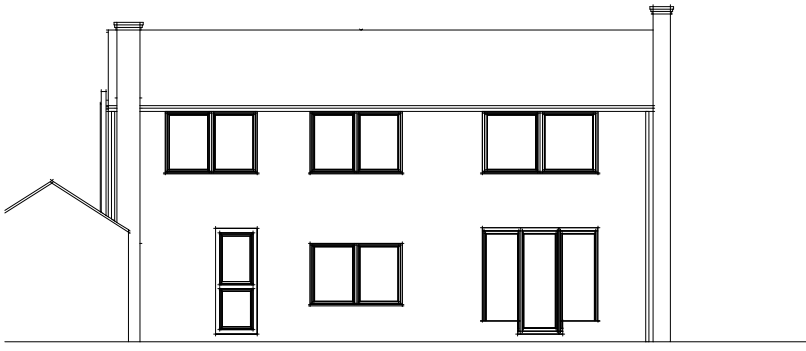

EAST ELEVATION



0 2 4 6 8 10m

SCALE 1:100 WHEN PRINTED ON A3

DRAWING NUMBER	201E
TITLE	11 MAYTREE ROAD, SO53 5RT EXISTING AND PROPOSED ELEVATIONS
DRAWN BY	E. C. GOWER
DATE	12TH JANUARY 2025
SHEET X OF Y	1 OF 3