

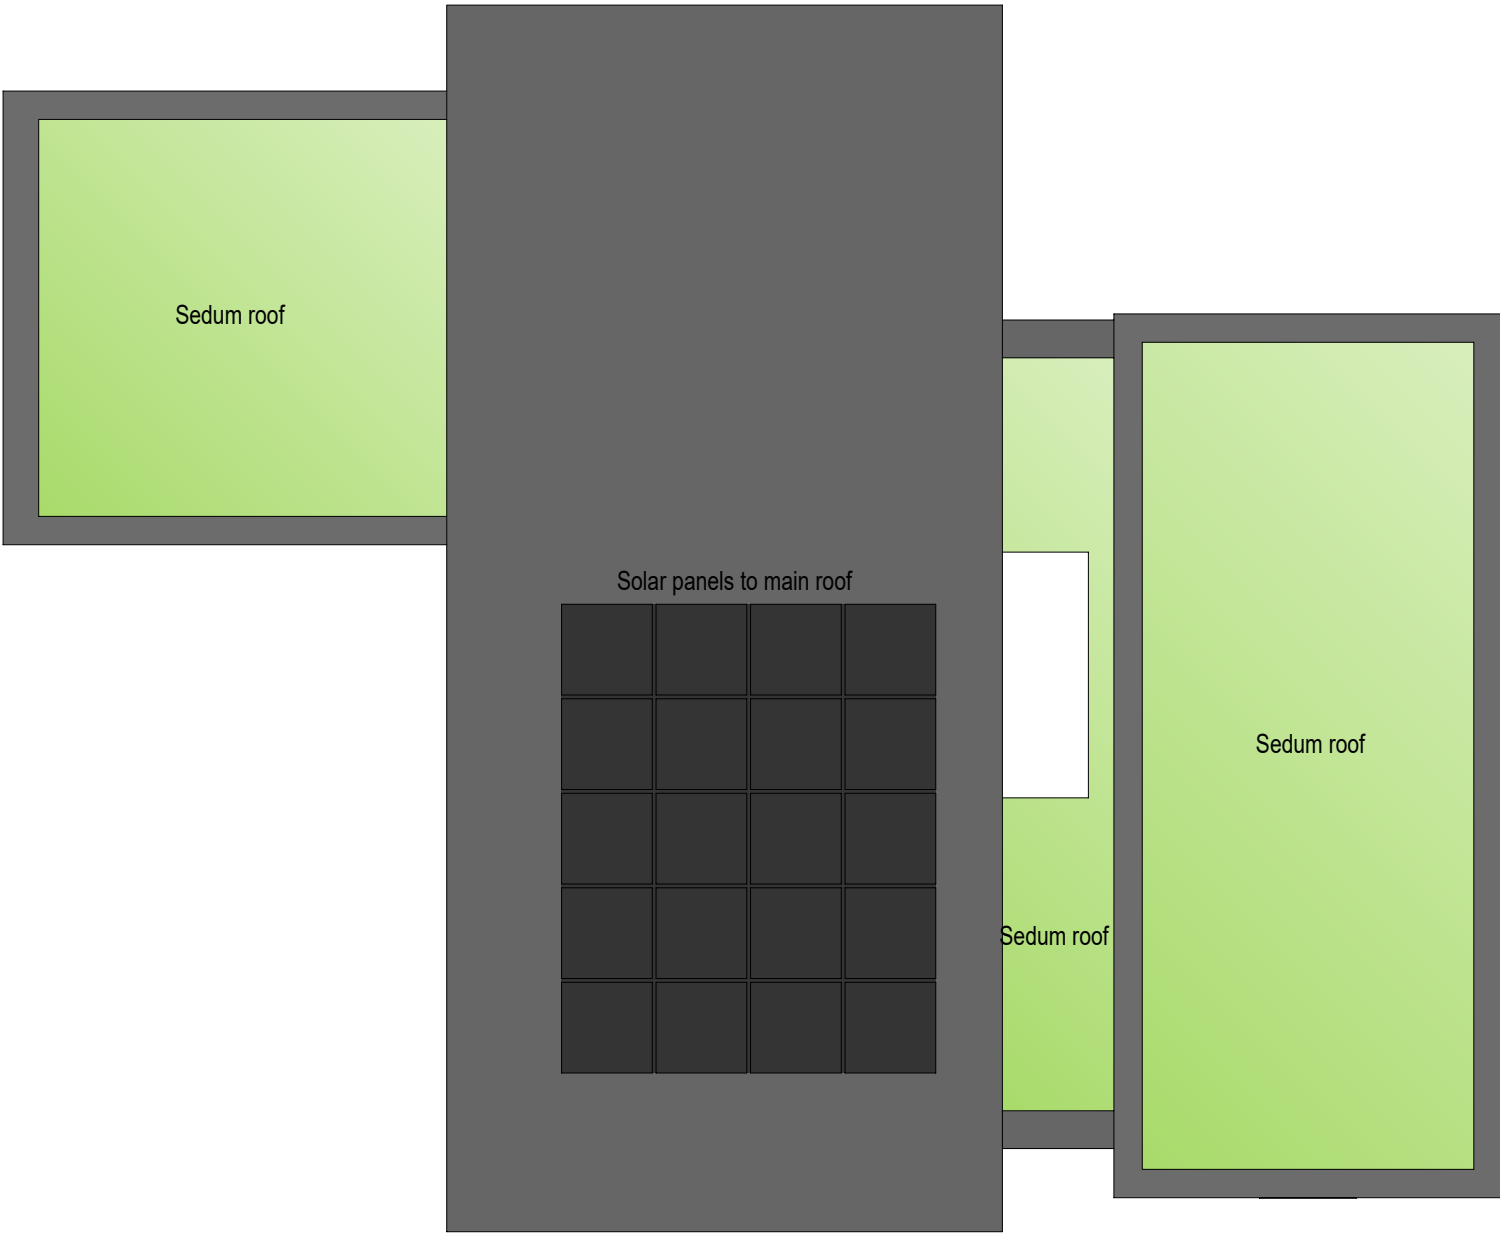


PROPOSED GROUND FLOOR PLAN
1:100

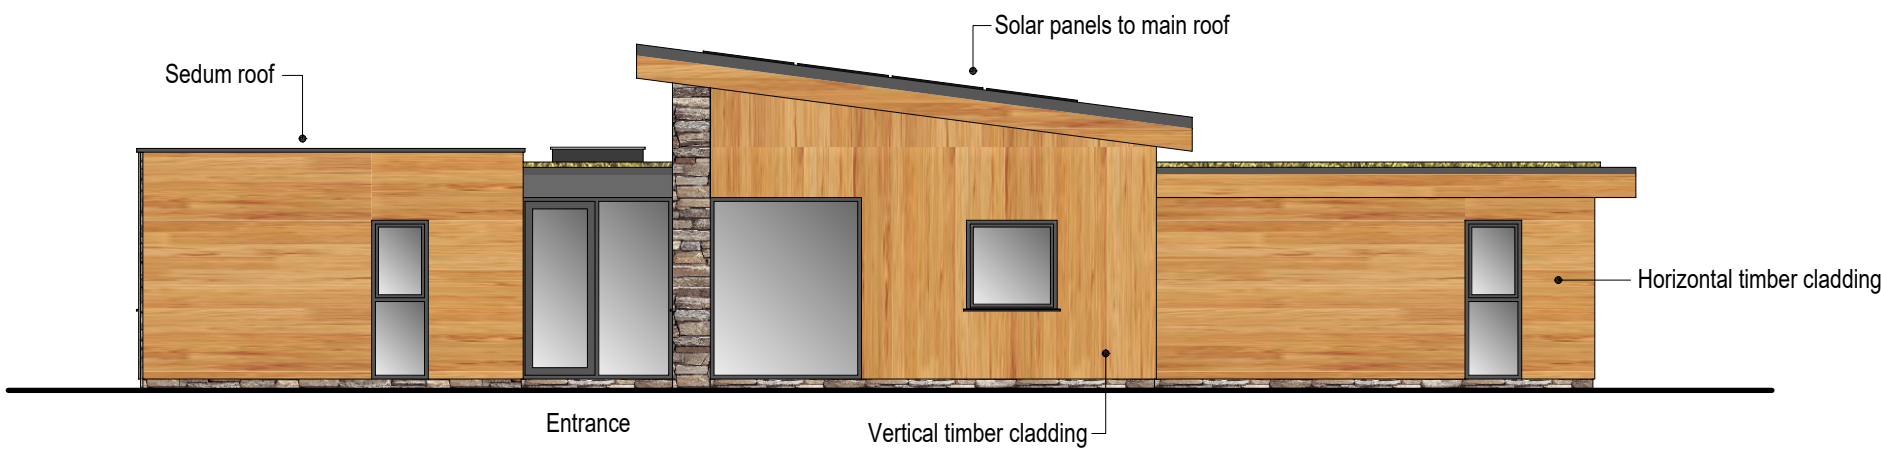

PROPOSED ROOF PLAN

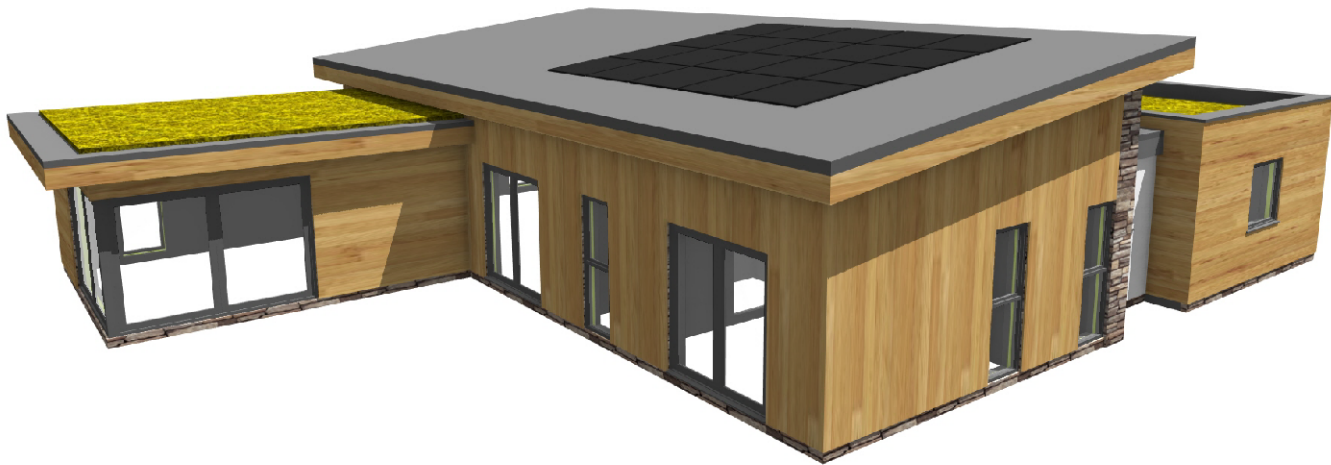


PROPOSED FRONT ~ NORTH ~ ELEVATION
1:100



PROPOSED SIDE ~ EAST ~ ELEVATION



PROPOSED REAR ~ SOUTH ~ ELEVATION

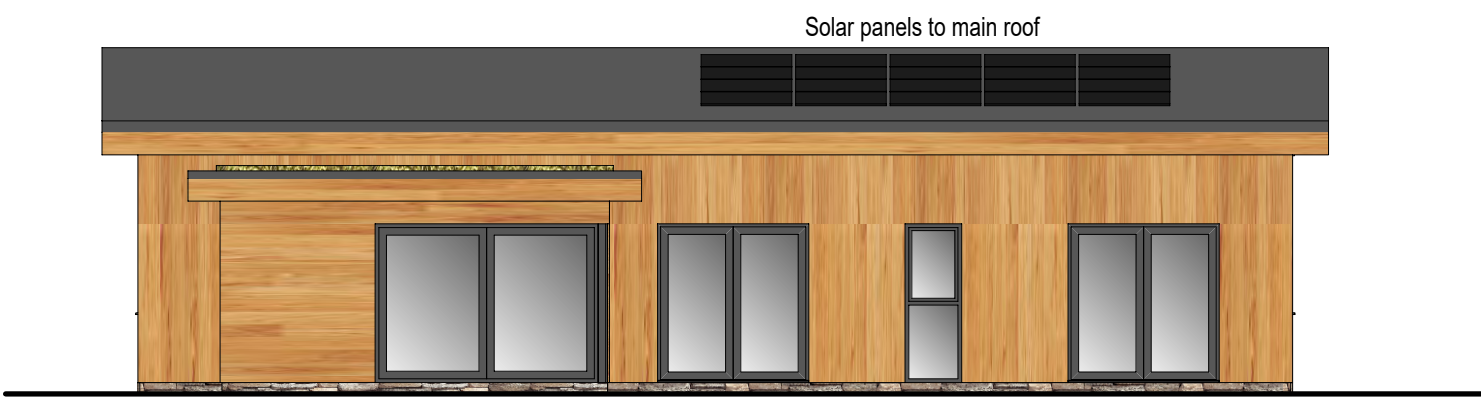

PROPOSED SIDE ~ WEST ~ ELEVATION

PROPOSED 3d IMAGE




Cadworx Ltd
Architectural design and 3d Visualisations
Linden House, Bracken Hill Road
East Lound, Nr Doncaster DN9 2LR
tel 01427 753232
danny@3dcadworx.com

- Project
- PROPOSED DEVELOPMENT
- HILL VIEW MANOR PARK
- WINCHESTER ROAD
- FAIR OAK
- HAMPSHIRE SO50 7HD
- Title:
- PROPOSED REPLACEMENT DWELLING
- PLANS AND ELEVATIONS

Scale	Date	Drawn
1:100 @ A1	03-2024	DS

Drawing No.
CWX1046 - 102 - 01A

 

1:100 @ A1