



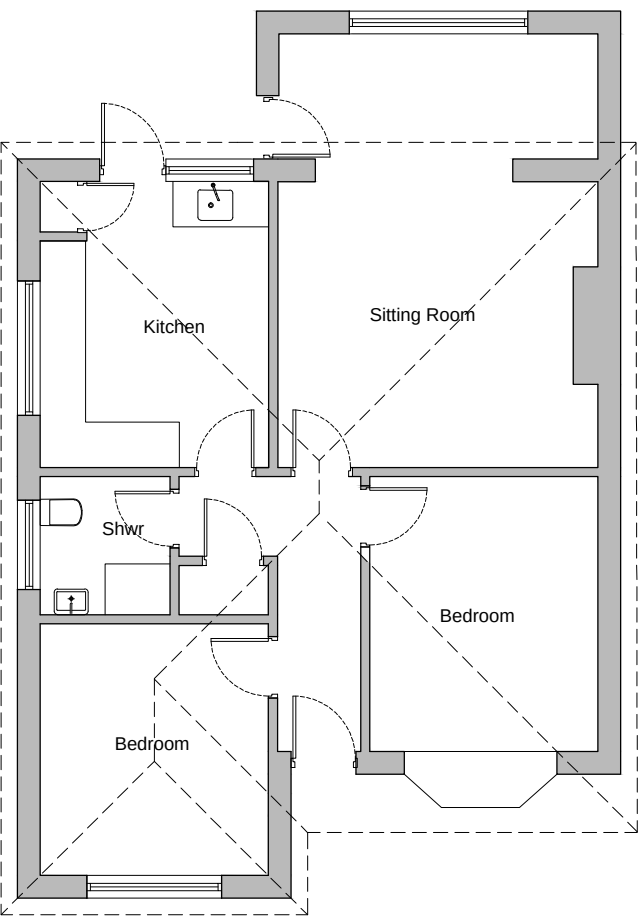

Ground Floor Plan

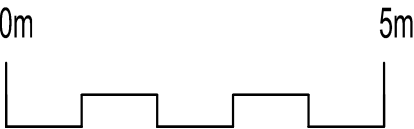

| REVISION   |                                     | DATE           |
|---|-------------------------------------|----------------|
|   |                                     |                |
| <div><div>JMArchitecture</div><div><div>info@jvarchitecture.co.uk</div><div>+44(0)7855 959539</div></div><div><div>38 Chesil Street, Winchester SO23 0HX</div><div>jvarchitecture.co.uk</div></div></div> |                                     |                |
| project   | 22 Trevoze Crescent, Chandlers Ford |                |
| client   | Mr D Hawkes                         |                |
| drawing   | Existing Floor Plans                |                |
| date   | Sept 24                             | scale 1:100@A3 |
| drawing no   | PL03                                | revision       |