


Proposed South-East and North-East Elevations

This document and its design content is copyright © and is the property of Ross Aylward Architecture & Conservation Ltd. It may not be reproduced without their expressed permission. It shall be used in conjunction with all other associated project information including models, specifications, schedules and related consultants drawings and documentation.


Do not scale from this drawing unless for Planning purposes. Figured dimensions only are to be used.

All dimensions must be checked on site by the Contractor prior to the commencement of any fabrication or building works. Immediately report any discrepancies, errors or omissions to Ross Aylward Architecture & Conservation prior to the commencement of any fabrication or building works. If in doubt please ASK.

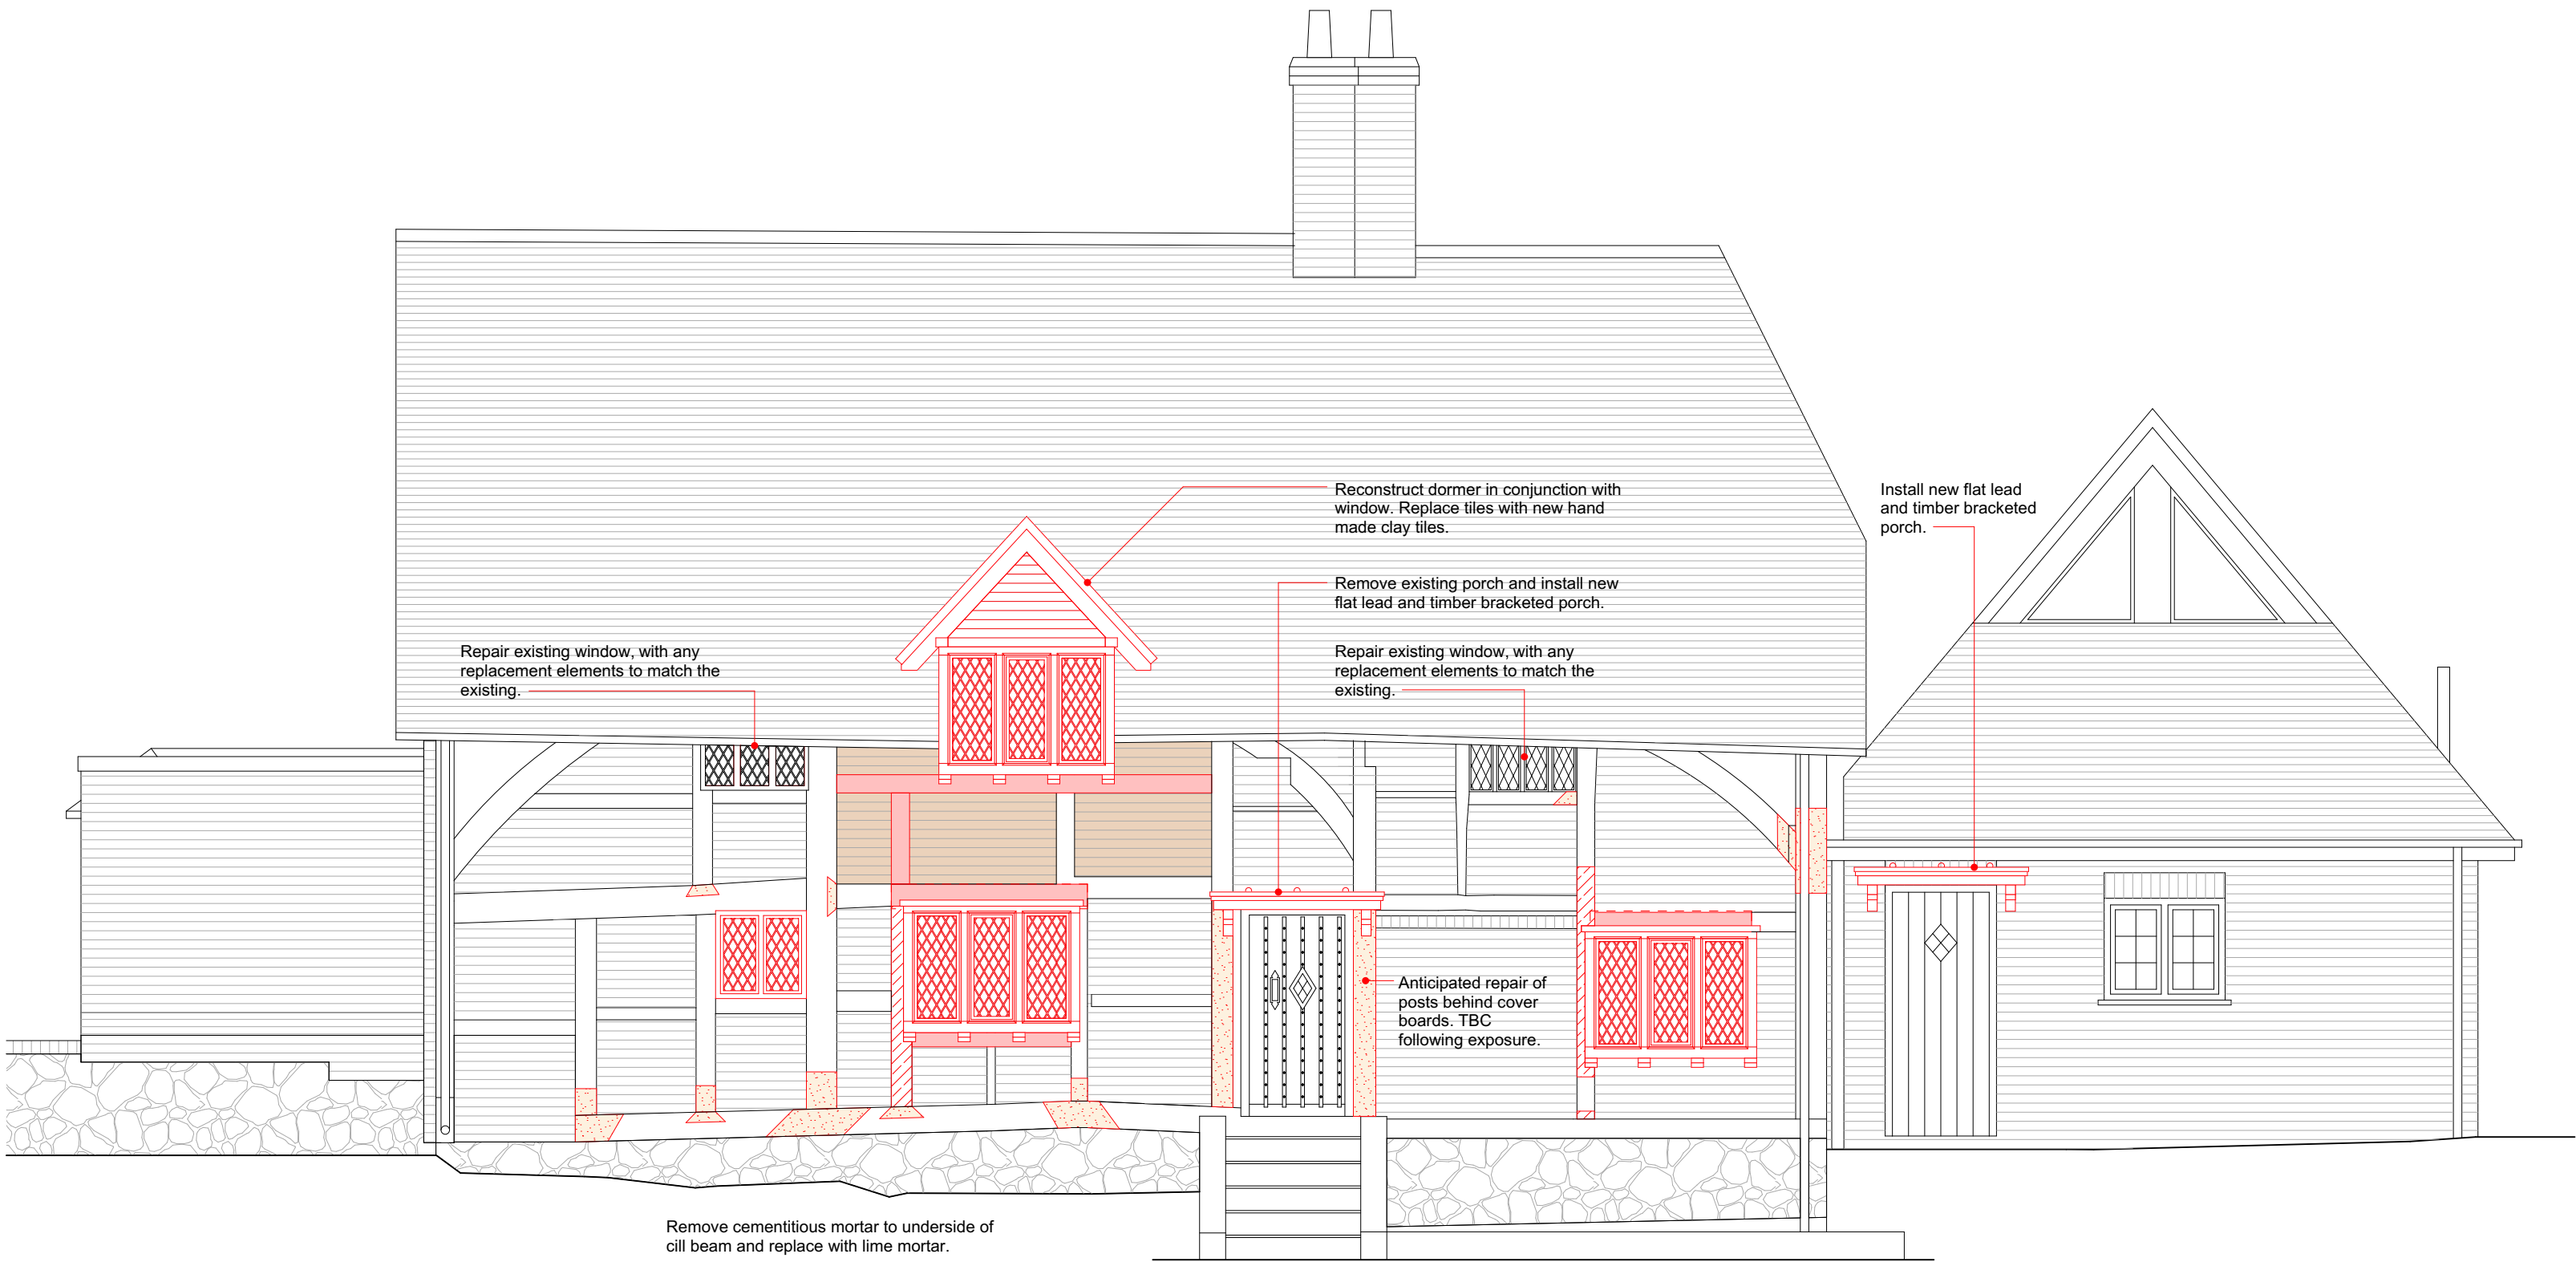

18.0m DATUM

South-East Elevation

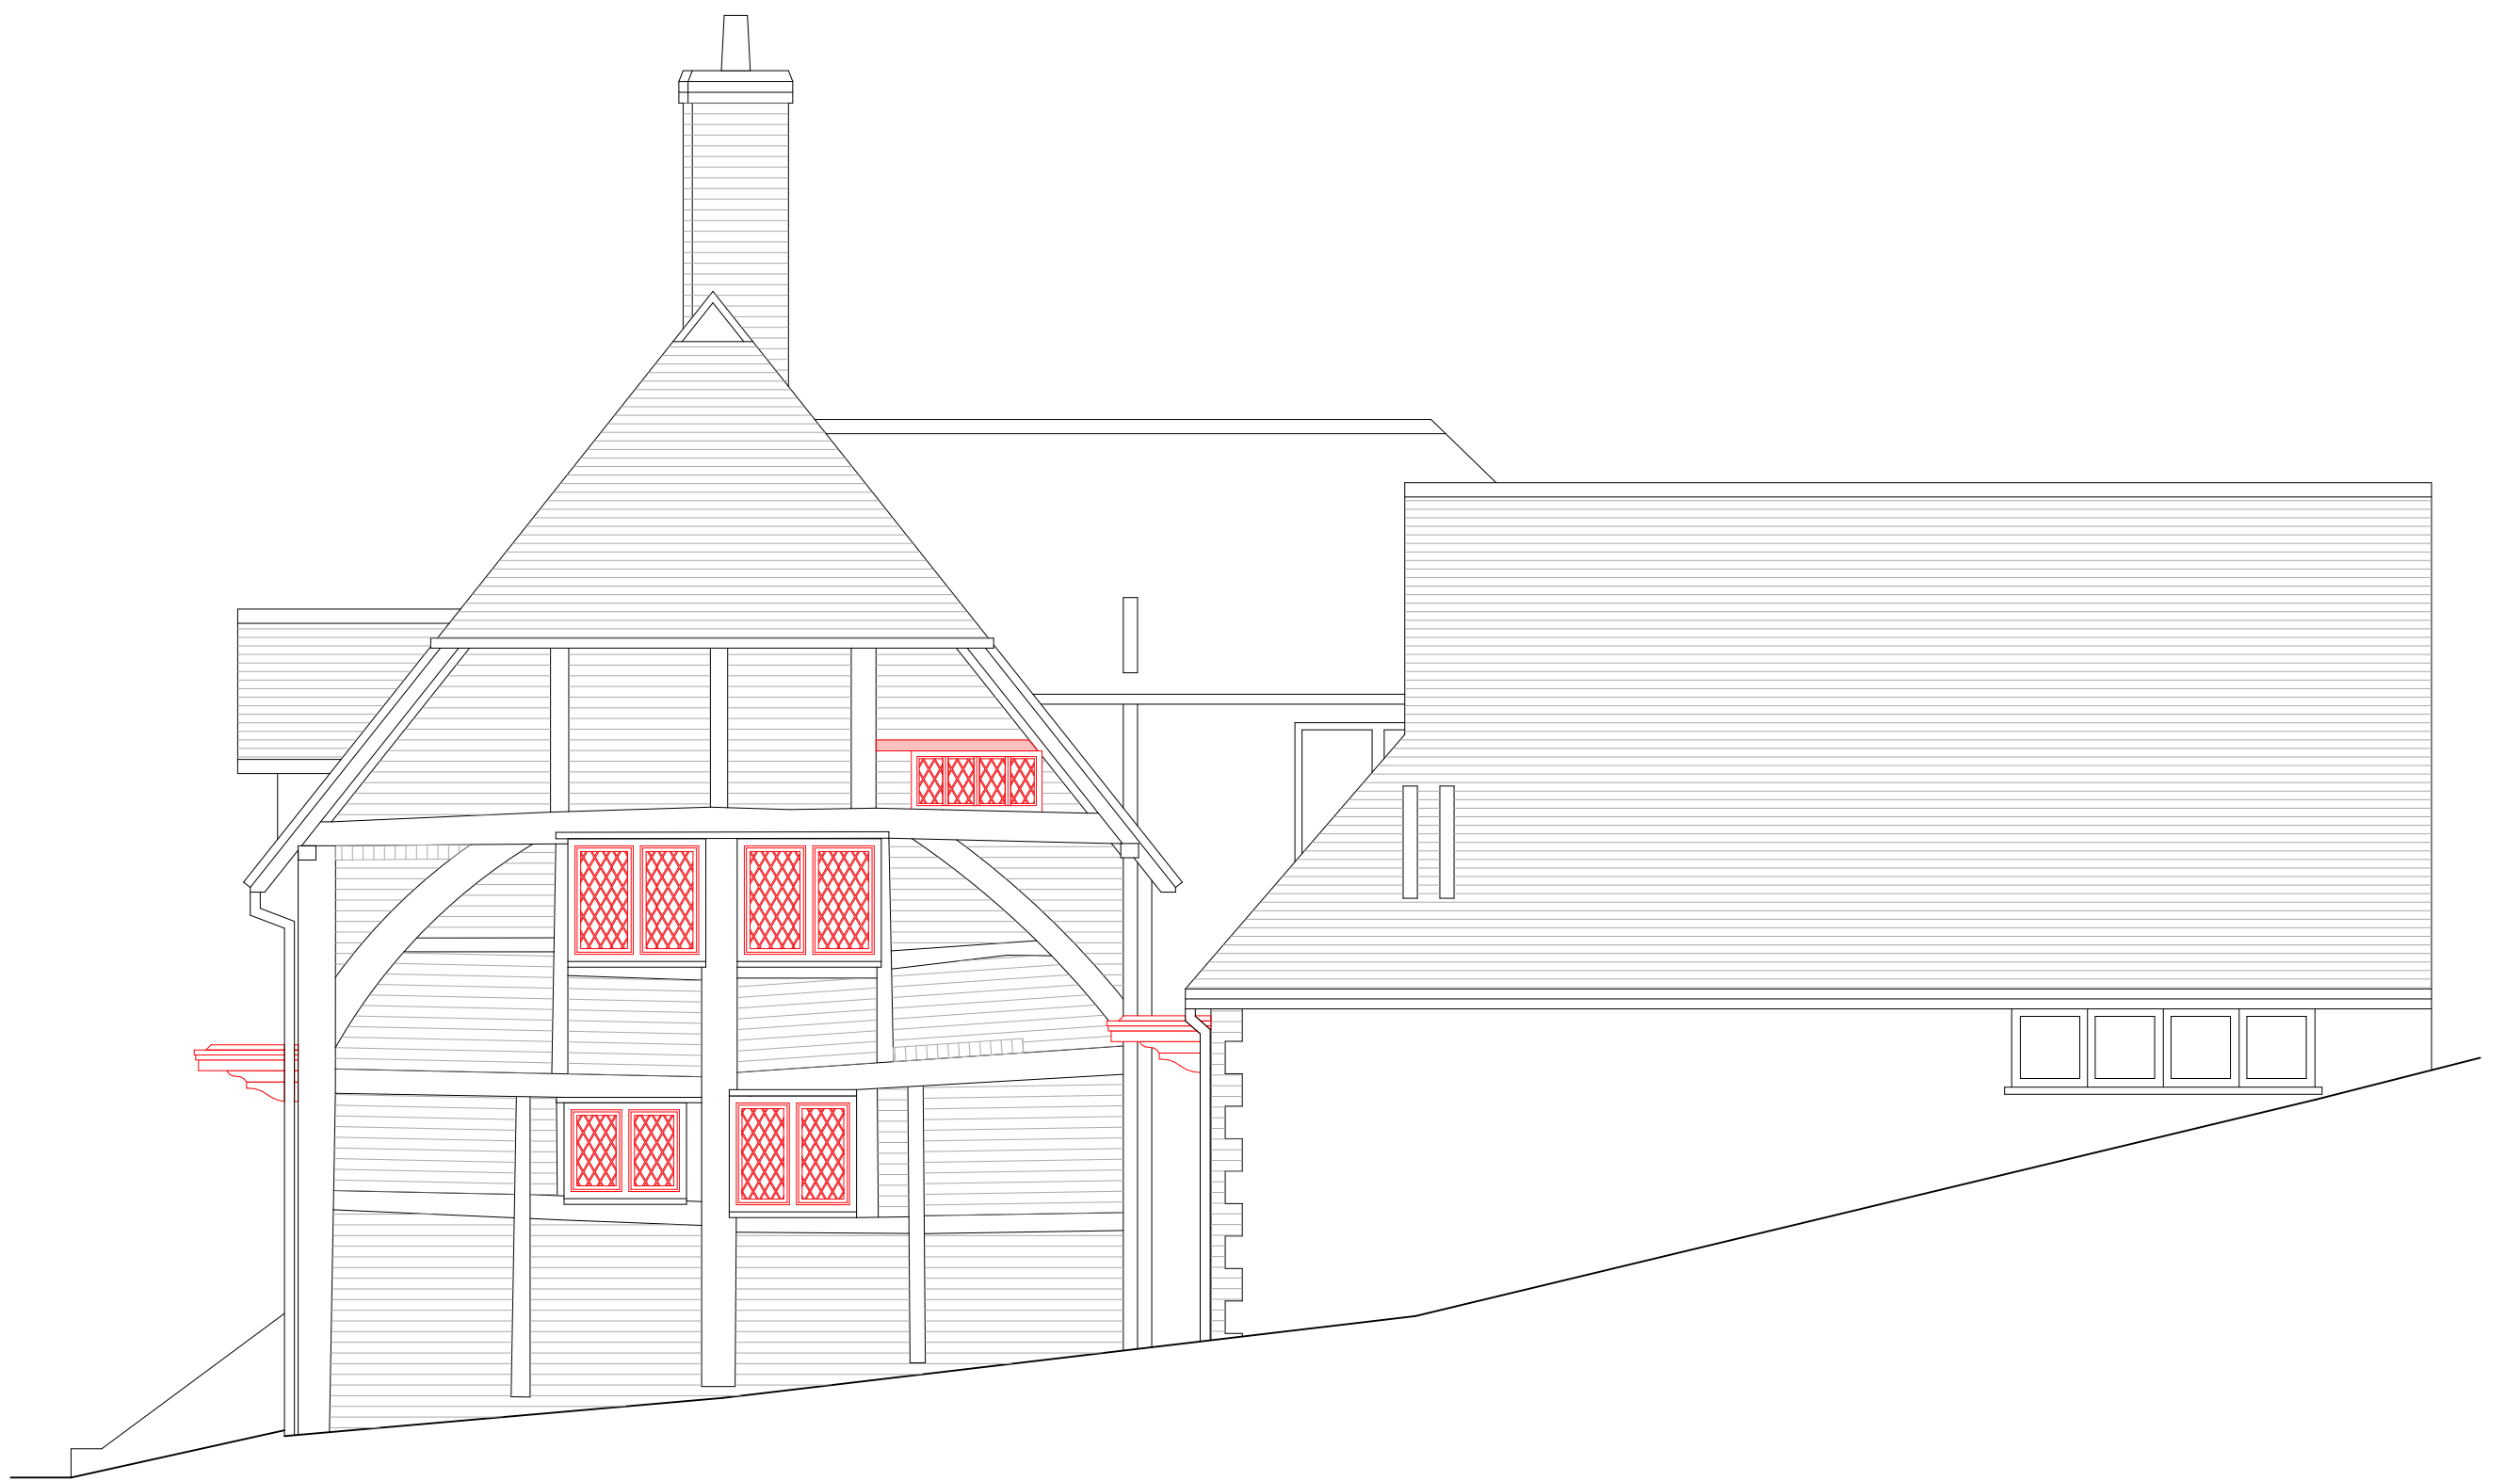


18.0m DATUM

North-East Elevation

Key to works hatch:

- Scarf or repair.
- Reface.
- New or replacement.
- Rebuild panels failing due to excessive movement.

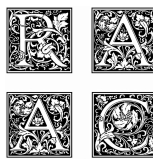

ROSS AYLWARD
ARCHITECTURE & CONSERVATION
T 07816 168849
E ROSS@ROSSAYLWARD.CO.UK

project
**The Old Cottage,
High Street,
Bursledon,
SO31 8DJ**

client
Mr J. Kyd

drawing
**Proposed South-East and
North-East Elevations**

stage date
Outline Design 15/02/2025

scale sheet size
1:50 A1

job no. _dwg typ. _dwg no. revision
2407_PR_303_D

0 0.5 1 2m