



TWO STOREY REAR EXTENSION WITH ASSOCIATED INTERNAL ALTERATIONS FOLLOWING DEMOLITION OF THE EXISTING CONSERVATORY AND UTILITY ROOM. NEW PORCH. ALTERATIONS TO FENESTRATION:
"MICHANN", ALBERT ROAD, HEDGE END. S030 ODJ.




PROPOSED SOUTH ELEVATION - FRONT
Scale 1:100 @ A3

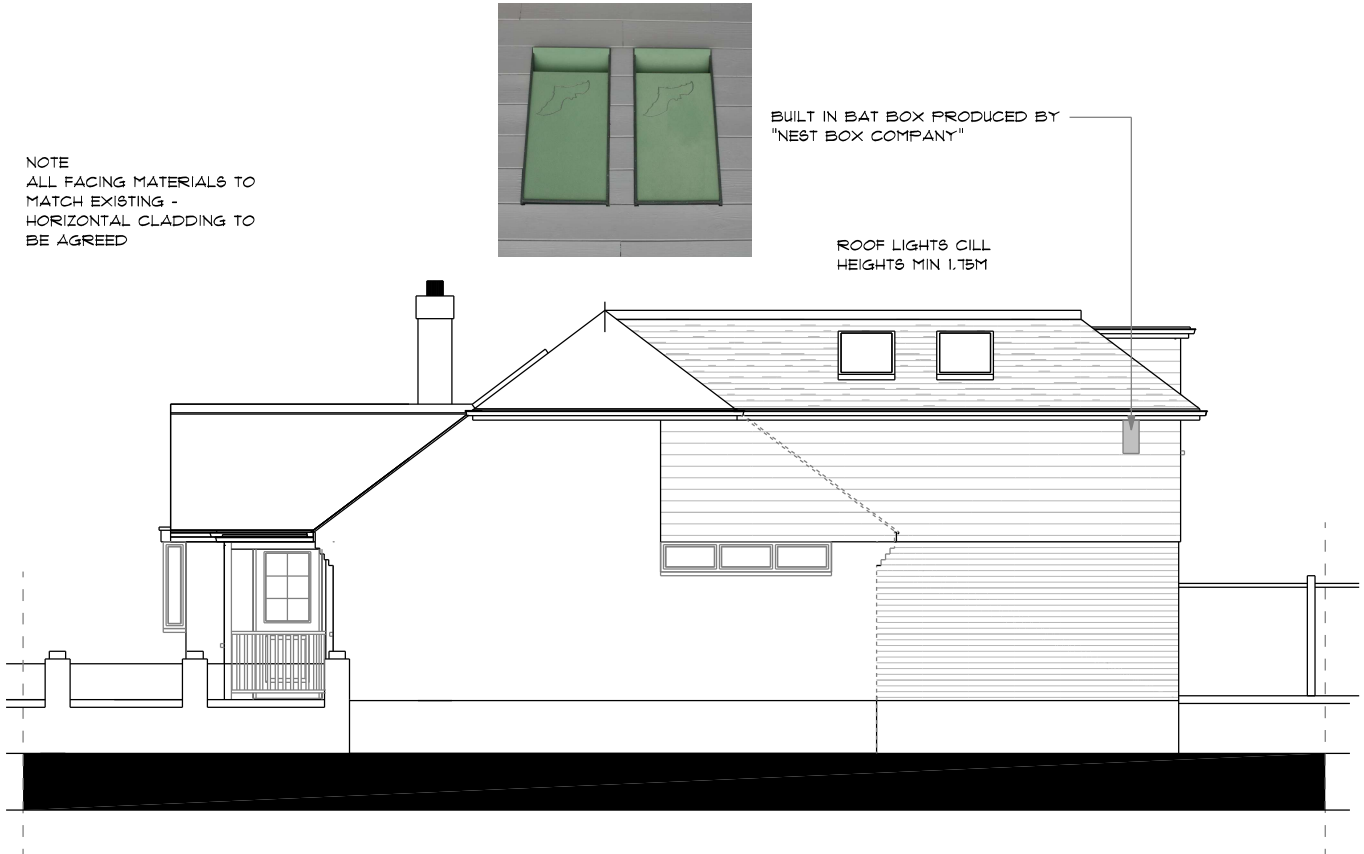

PROPOSED EAST ELEVATION - SIDE
Scale 1:100 @ A3

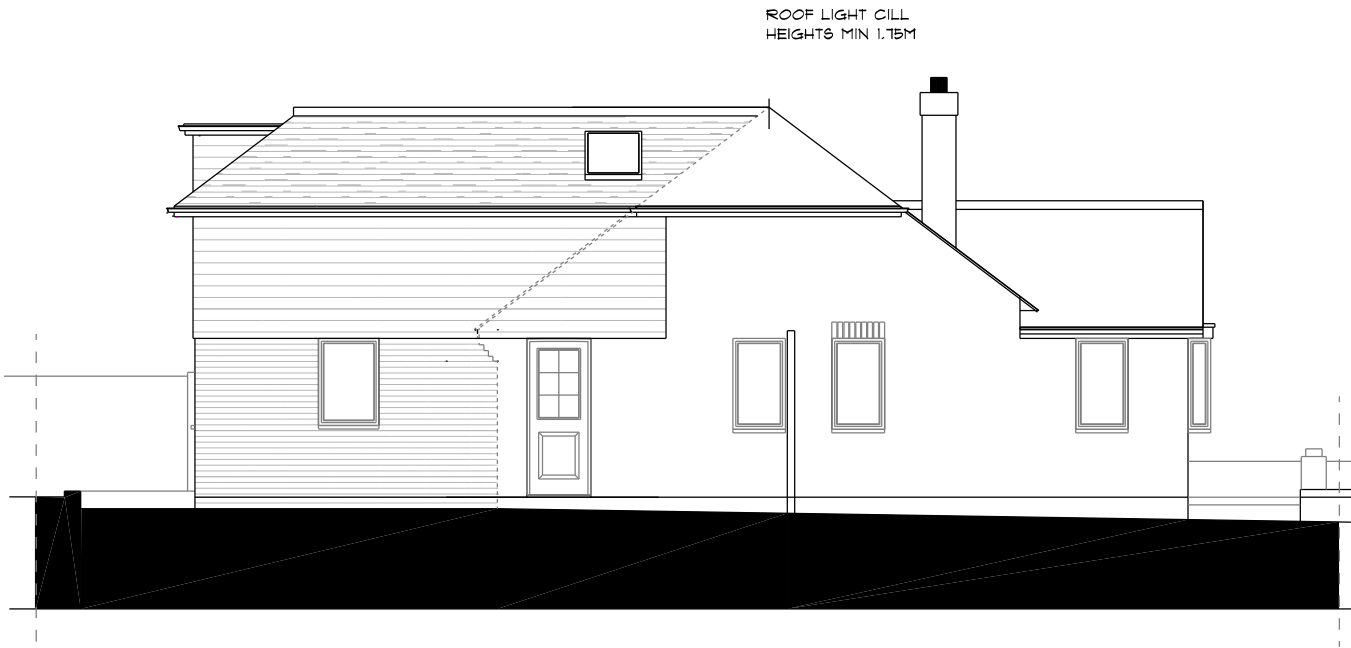

PROPOSED WEST ELEVATION - SIDE
Scale 1:100 @ A3

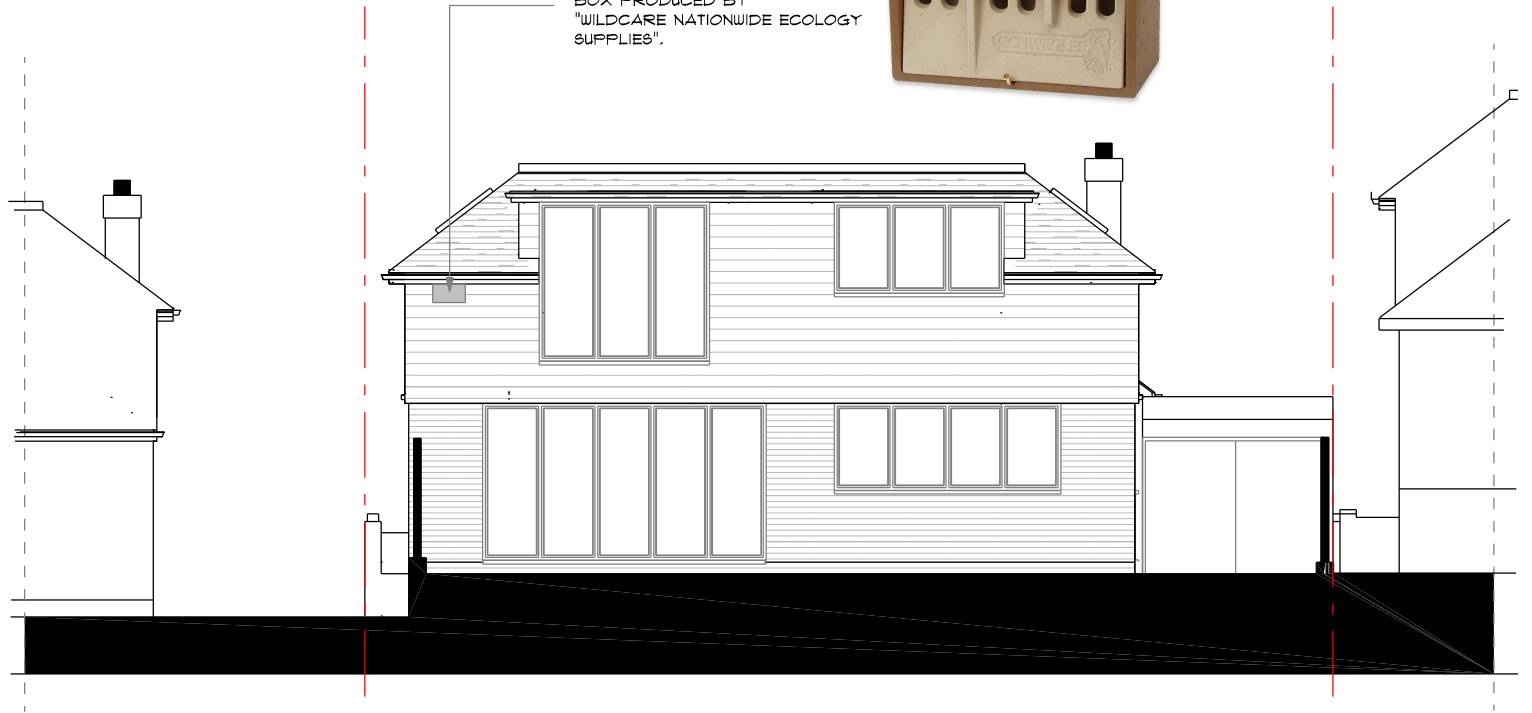

PROPOSED NORTH ELEVATION - REAR
Scale 1:100 @ A3