



TWO STOREY REAR EXTENSION WITH ASSOCIATED INTERNAL ALTERATIONS FOLLOWING DEMOLITION OF THE EXISTING CONSERVATORY AND UTILITY ROOM. NEW PORCH. ALTERATIONS TO FENESTRATION:
"MICHANN", ALBERT ROAD, HEDGE END. SO30 0DJ.

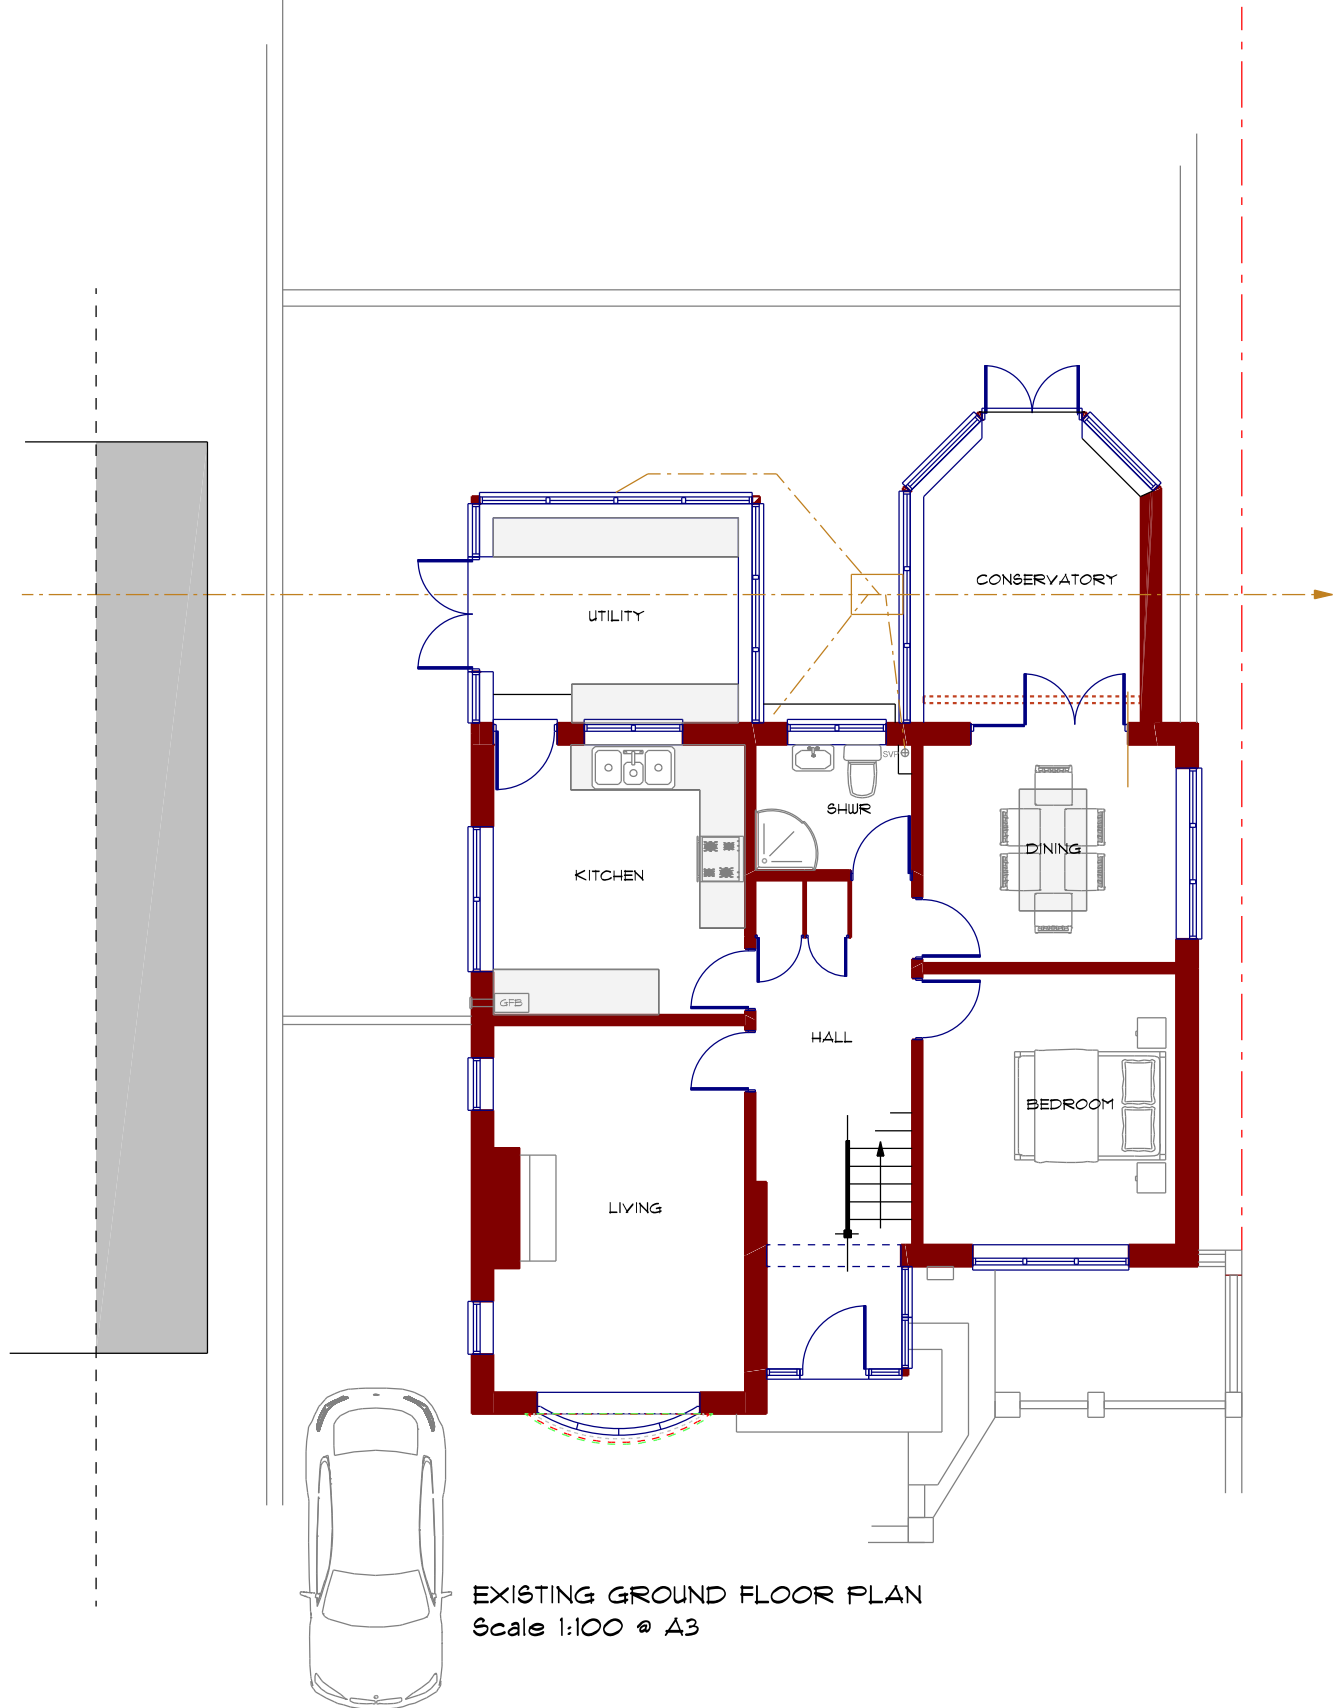

EXISTING GROUND FLOOR PLAN
Scale 1:100 @ A3

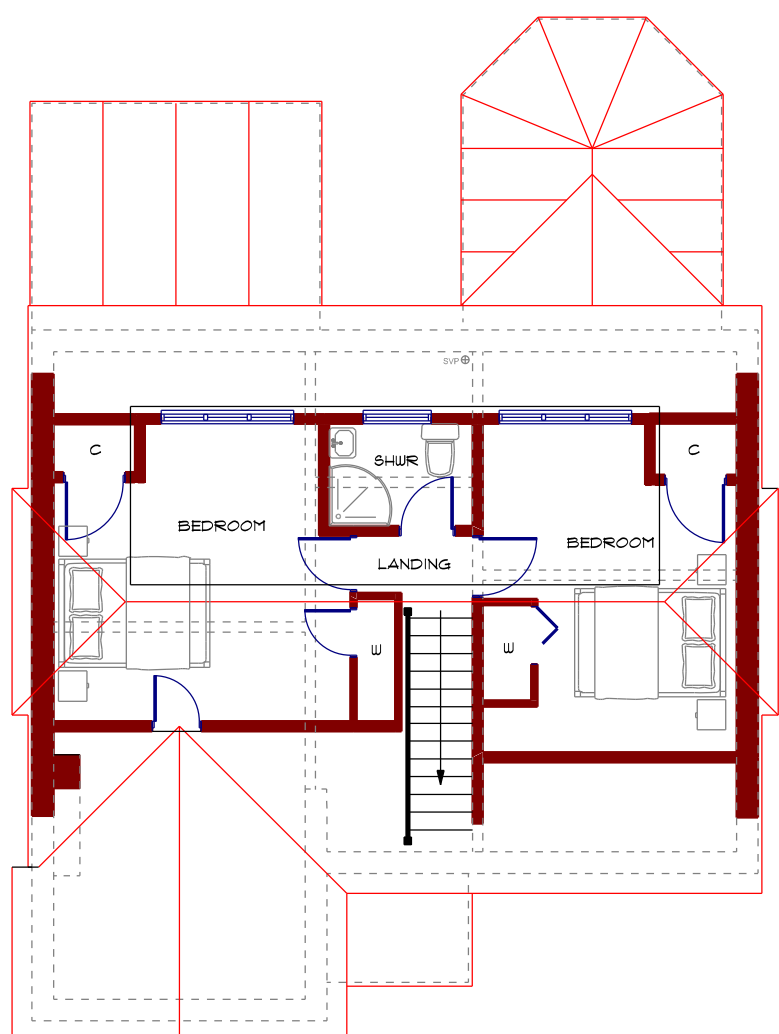

EXISTING FIRST FLOOR PLAN
Scale 1:100 @ A3

