


New parapet wall to
existing terrace

obscured
glazing

new enlarged Dormer
with terrace

new tiled roof to side
with roof windows

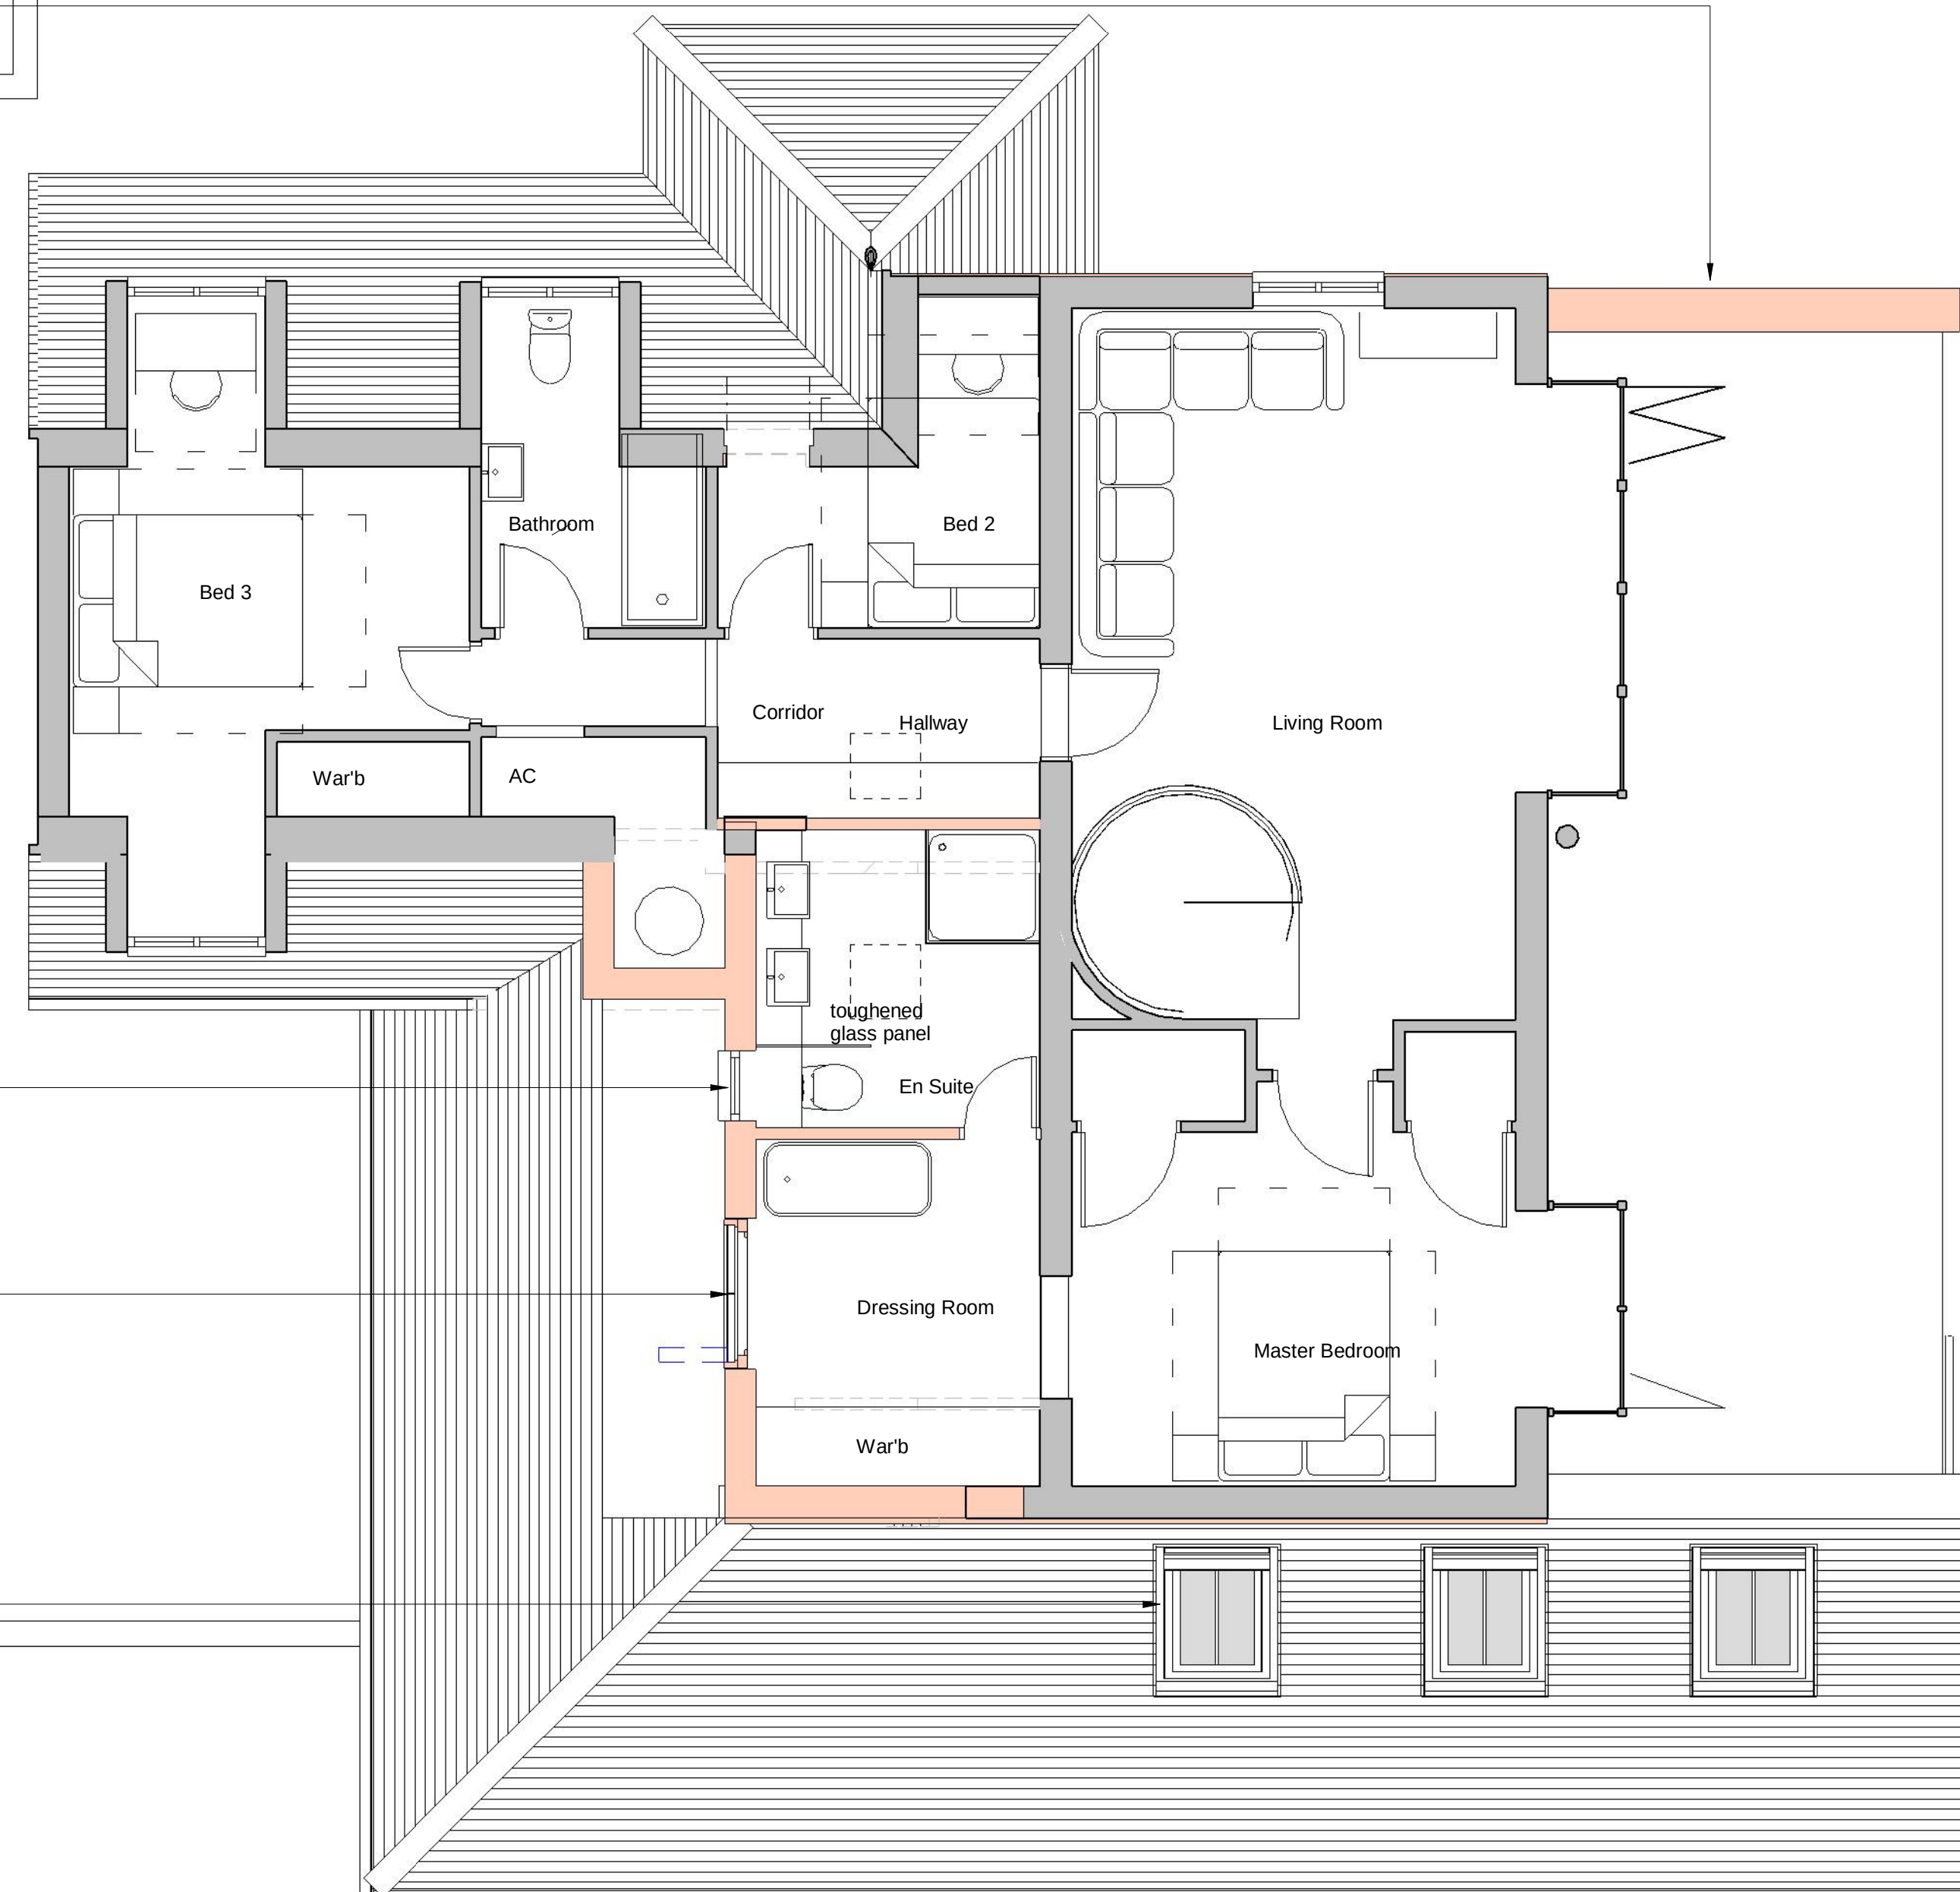

All dimensions are to be checked on site and any discrepancies reported to the architect before work commences. Figured dimensions only are to be taken from this drawing. This drawing is to be read in conjunction with all relevant consultants and/or specialist drawings/documents and any discrepancies or variations notified to the architect before work commences. This drawing is copyright and may not be reproduced, wholly or in part, without the consent of the architect.

Scale at 1:50 in meters
0 2.5 4.5

CLIE
Mr & Mrs Berry

Scale A1 1 : 50
Date

Drawn by MC
Checked by PSA

TITLE
Extension and Internal alterations
The Deck House, Hamble S031 4GB
First Floor Plan as Proposed

Drawing No: 23-052 -156

Revision: B

Revision	B A	Amendments for subumission of NMA PLANNING	04-02-25 14-03-24	MC MC
----------	--------	---	----------------------	----------

PLANNING

The Old Post Office, Station Road
Wickham, PO17 5JA
T: 01292 632405
e: office@axismail.co.uk
w: axisarchitecture.co.uk

