



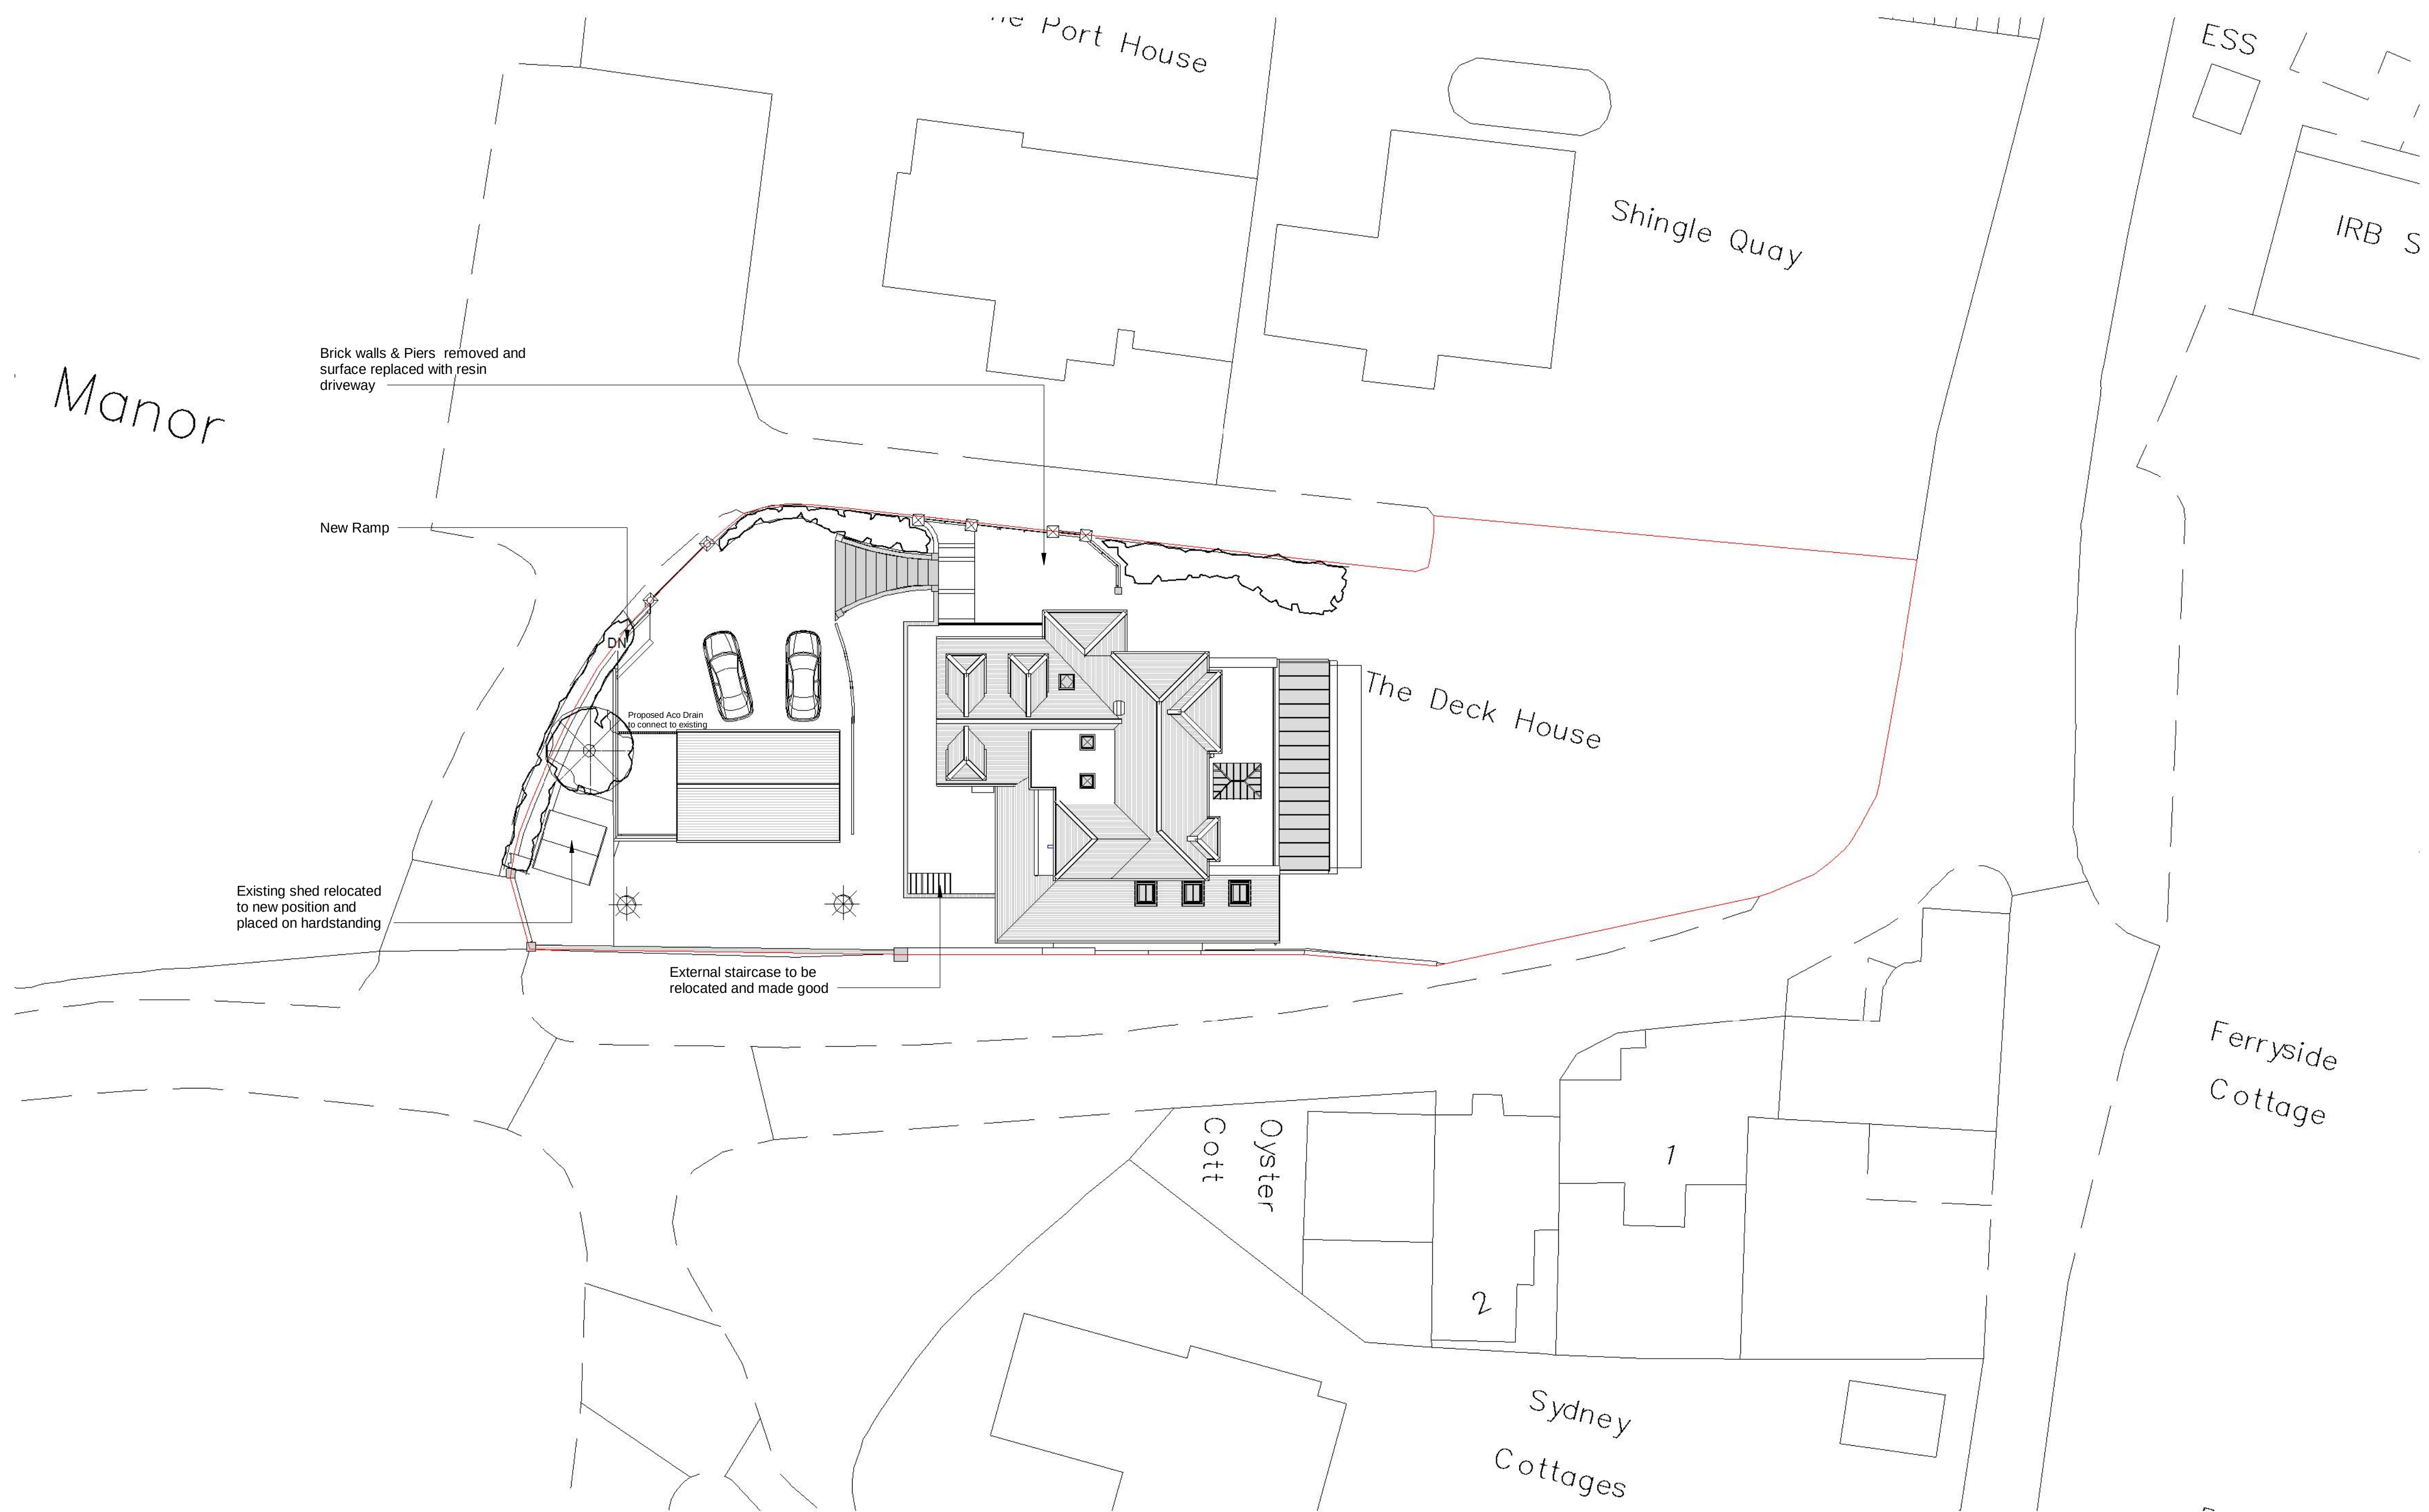

Proposed Site Plan
1 : 200

Revision	Date	Initial
B	04-02-25	MC
A	14-03-24	MC
PLANNING		

PLANNING

 

CLIE
Mr & Mrs Berry

Scale at A1 1 : 200
Date

Drawn by: MC
Checked by: PSA

TITLE
Extension and Internal alterations
The Deck House, Hamble S031 4GB
Site Plan as Proposed

Drawing No: 23-052 -154

Revision: B

The Old Post Office, Station Road
Wickham, PO17 5JA
T: 01292 632405
e: office@axismail.co.uk
w: axisarchitecture.co.uk

