






Proposed Front Elevation 1:100

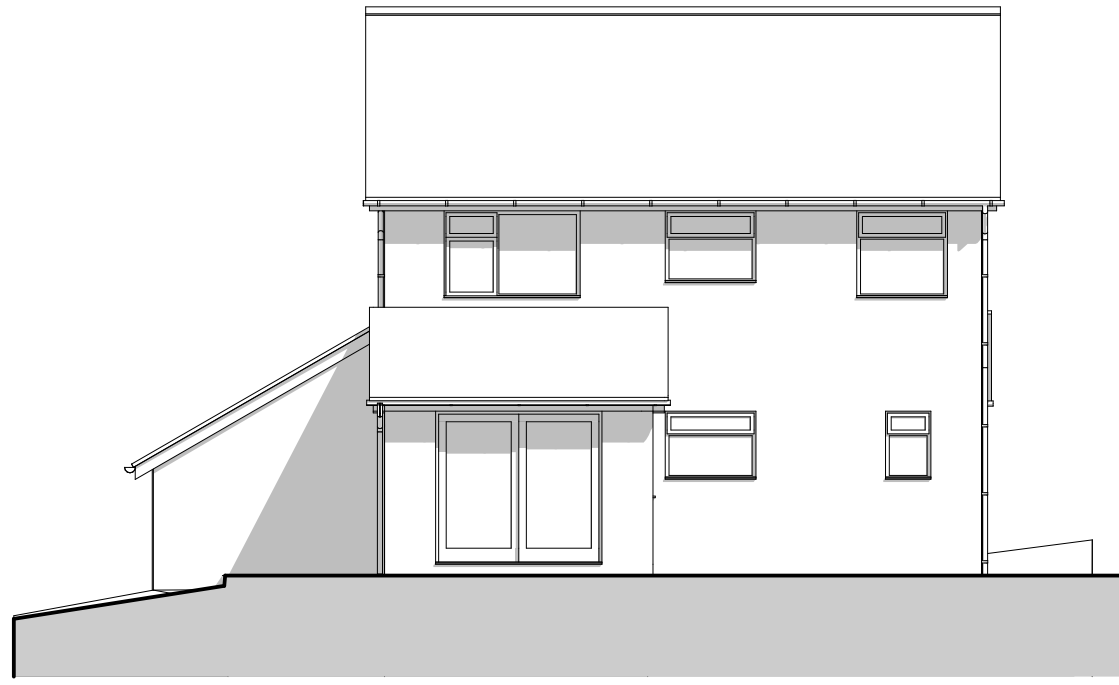

Proposed Rear Elevation 1:100

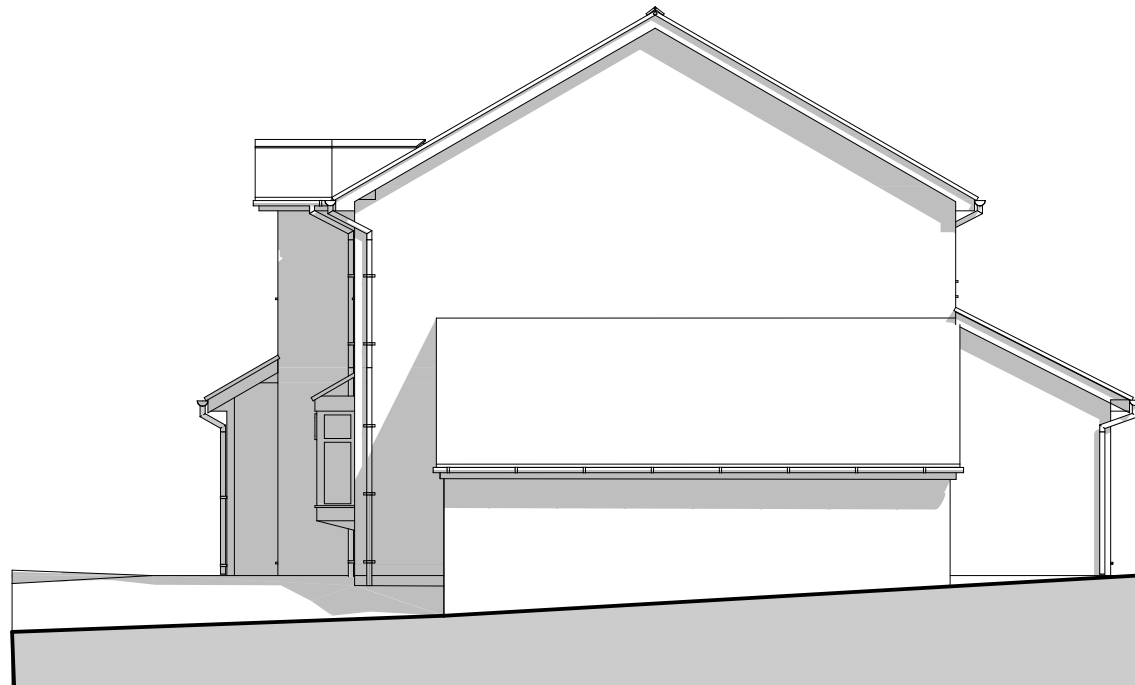


Proposed Side Elevation 2 1:100

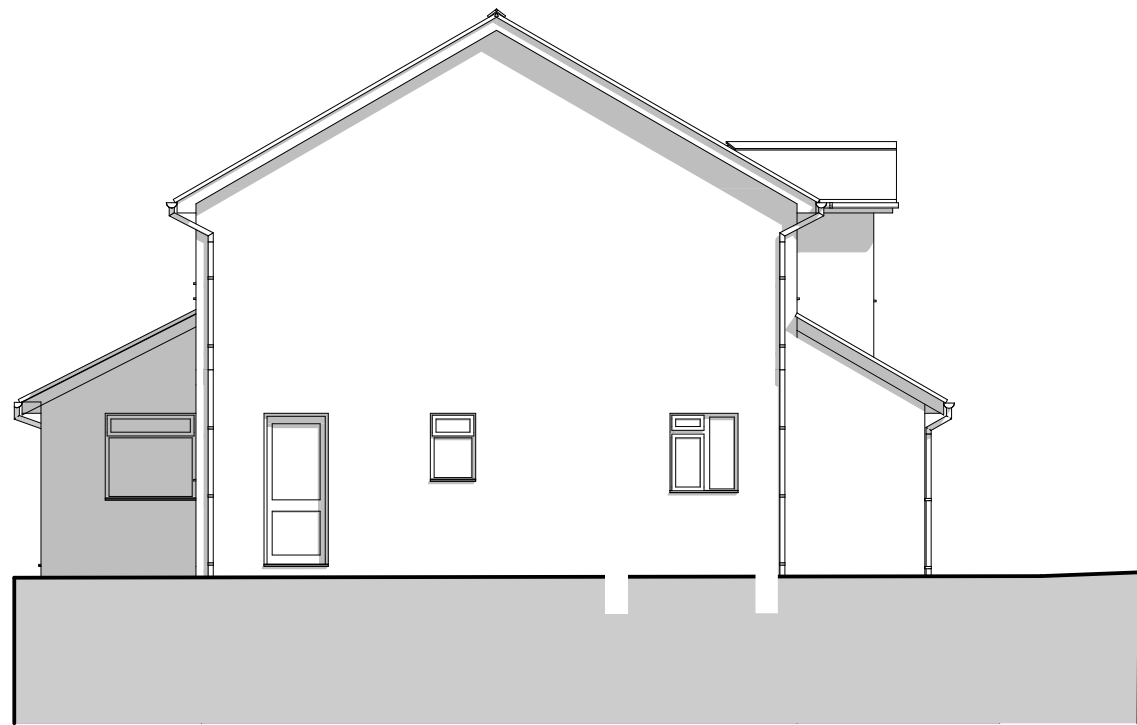


Proposed Side Elevation 1 1:100

Scale in Metres @ 1:100

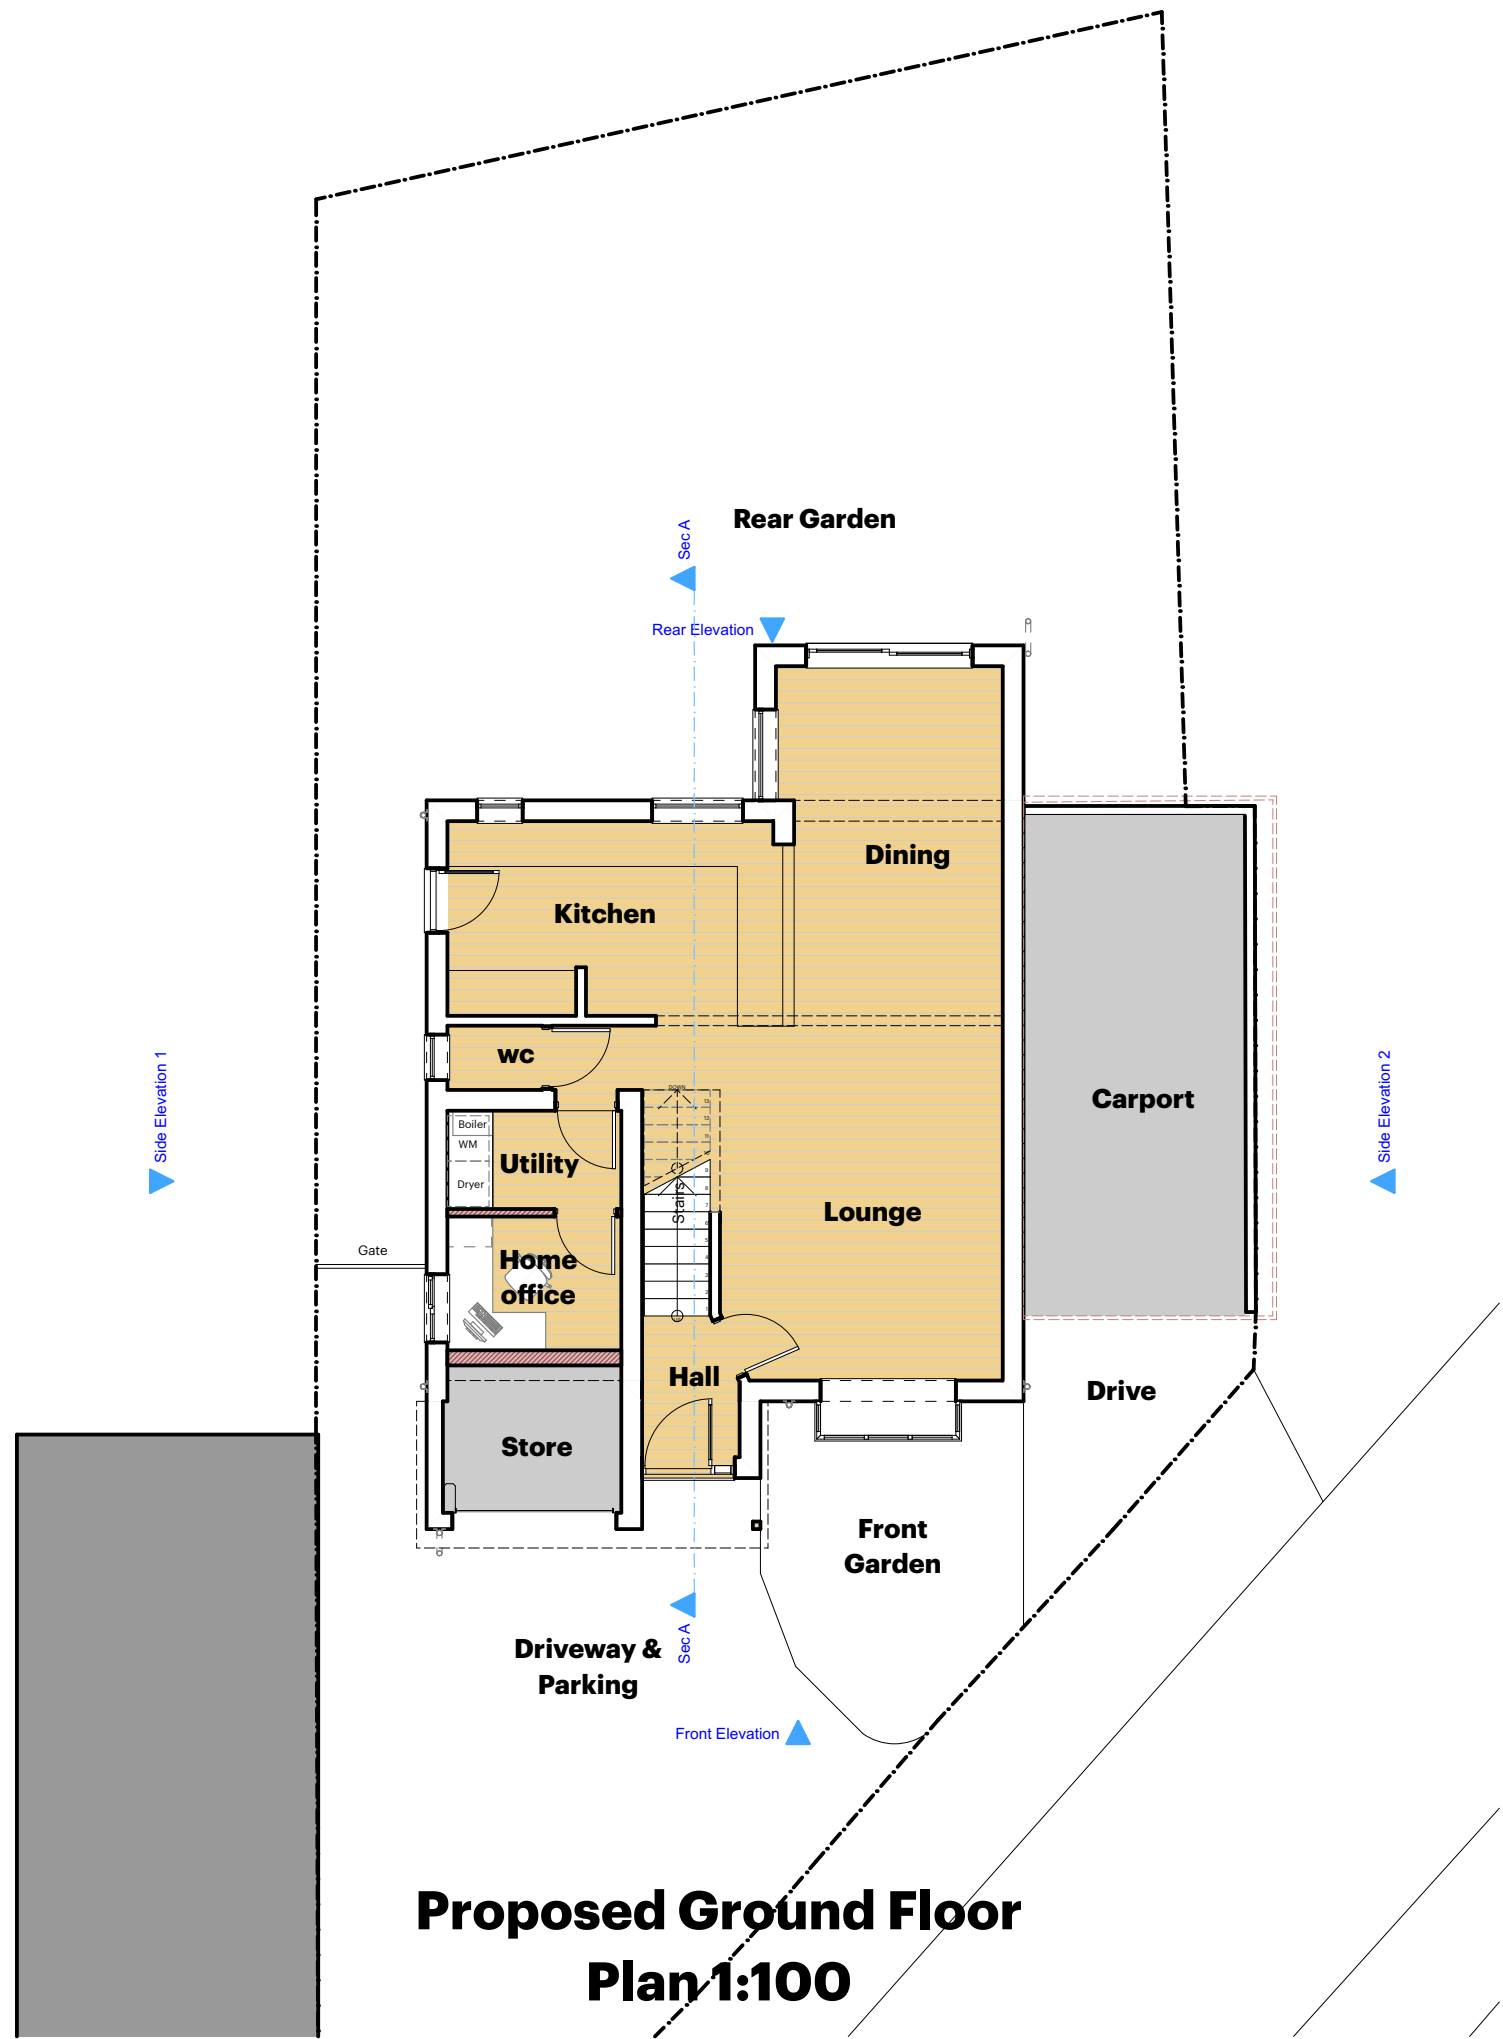

Proposed Ground Floor Plan 1:100

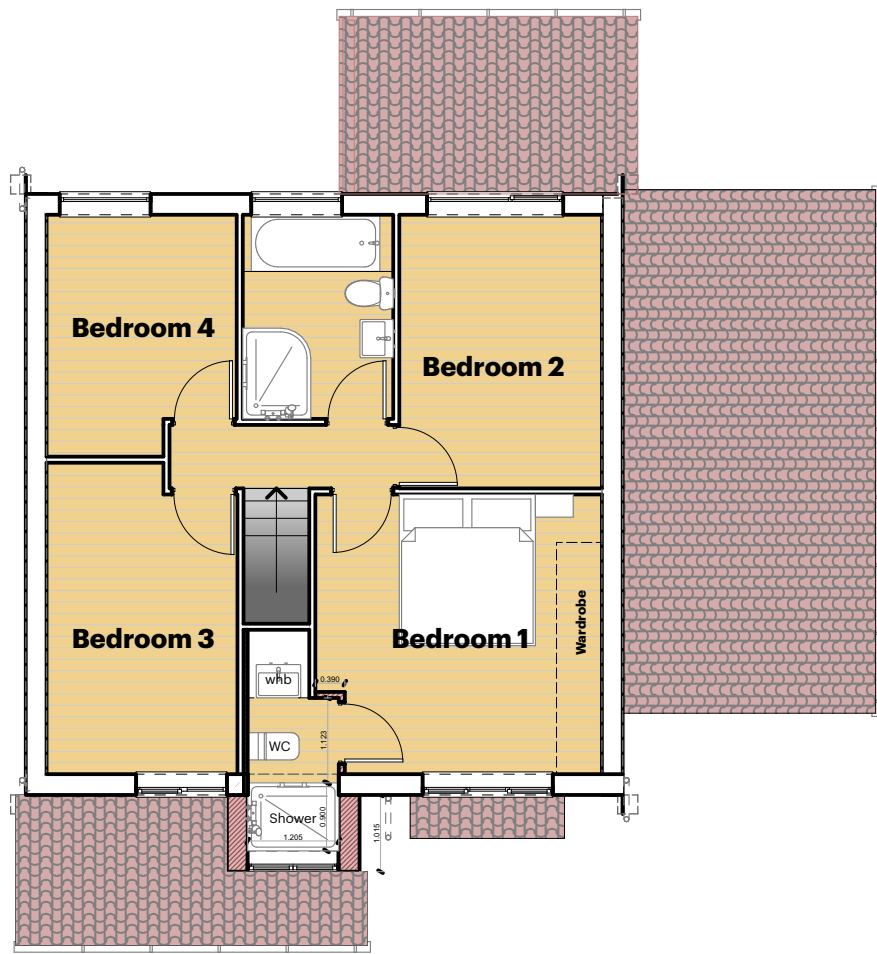

Proposed First Floor Plan 1:100

PLEASE NOTE:-
Figured dimensions to take preference to scaled dimensions. The contractor is responsible for checking all figured dimensions against actual dimensions on site prior to starting any work. Any discrepancies are to be reported prior to work being carried out.

COPYRIGHT
This drawing is the Copyright of the Architect Jon Tyrrell and must not be reproduced without the Architects permission.

CONSTRUCTION STANDARDS
All work shown on this drawing must be carried out to conform with the relevant British Standards of Codes of Practice or any National or International standards applicable, then the higher standard shall apply.

Architect
& Artist

Jon Tyrrell
Studio

1a Admiralty Cottages Fort Road Gosport Hampshire.
PO12 2AP
Tel: 07501 831831 Email: jon@jontyrrellstudio.co.uk
Website: www.jontyrrellstudio.co.uk

Project Details	
Proposed Alterations to 23 Welland Gardens West End Southampton SO18 3PU	
Drawing Description	
Proposed Floor Plans and Elevations	
Drawing Type	
Planning Drawing	
Prepared by	Date
JMT	Jan 2025
Drawing Scale	
As Shown @ A2 size	
Drawing Number	
JTS-165-	P01
Jon Tyrrell Studio Ltd Company Reg Number 14099192	