


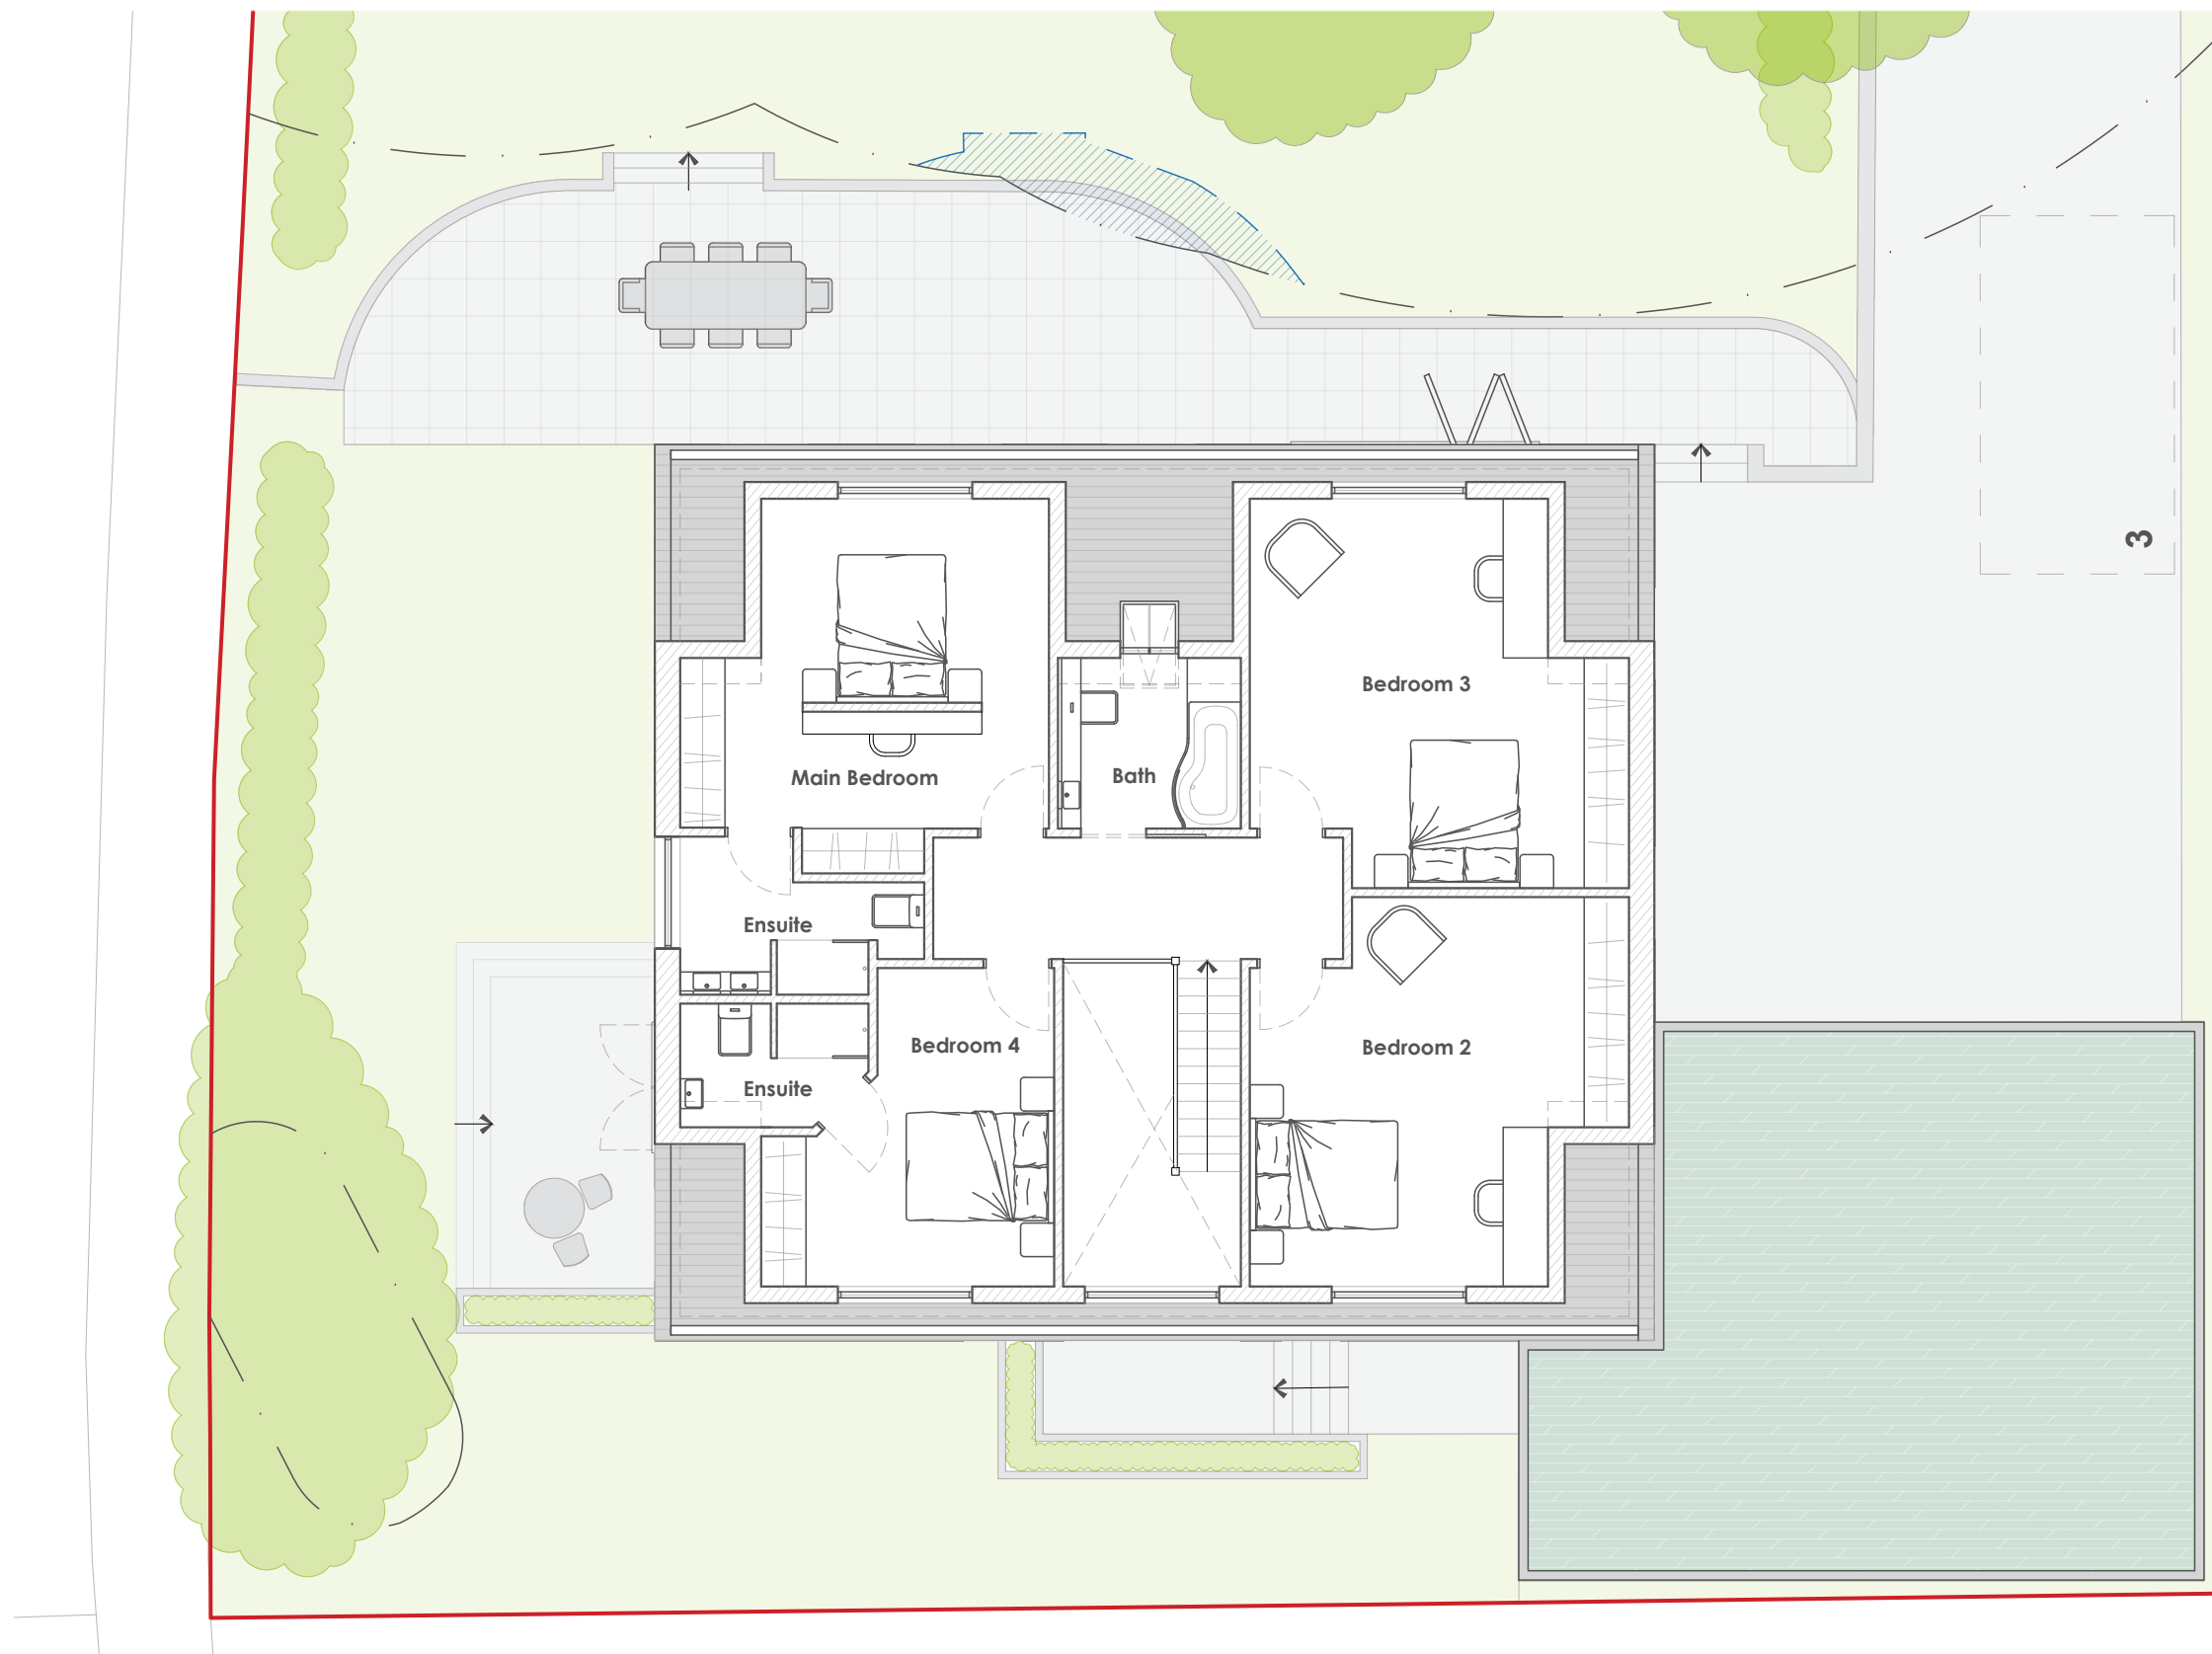

10m

Revision A

Amendment to south elevation drawing no. 9 leading to changes to the internal first floor layout drawing no.7 and roof plan drawing no. 8

Drawing 07 Revision A