


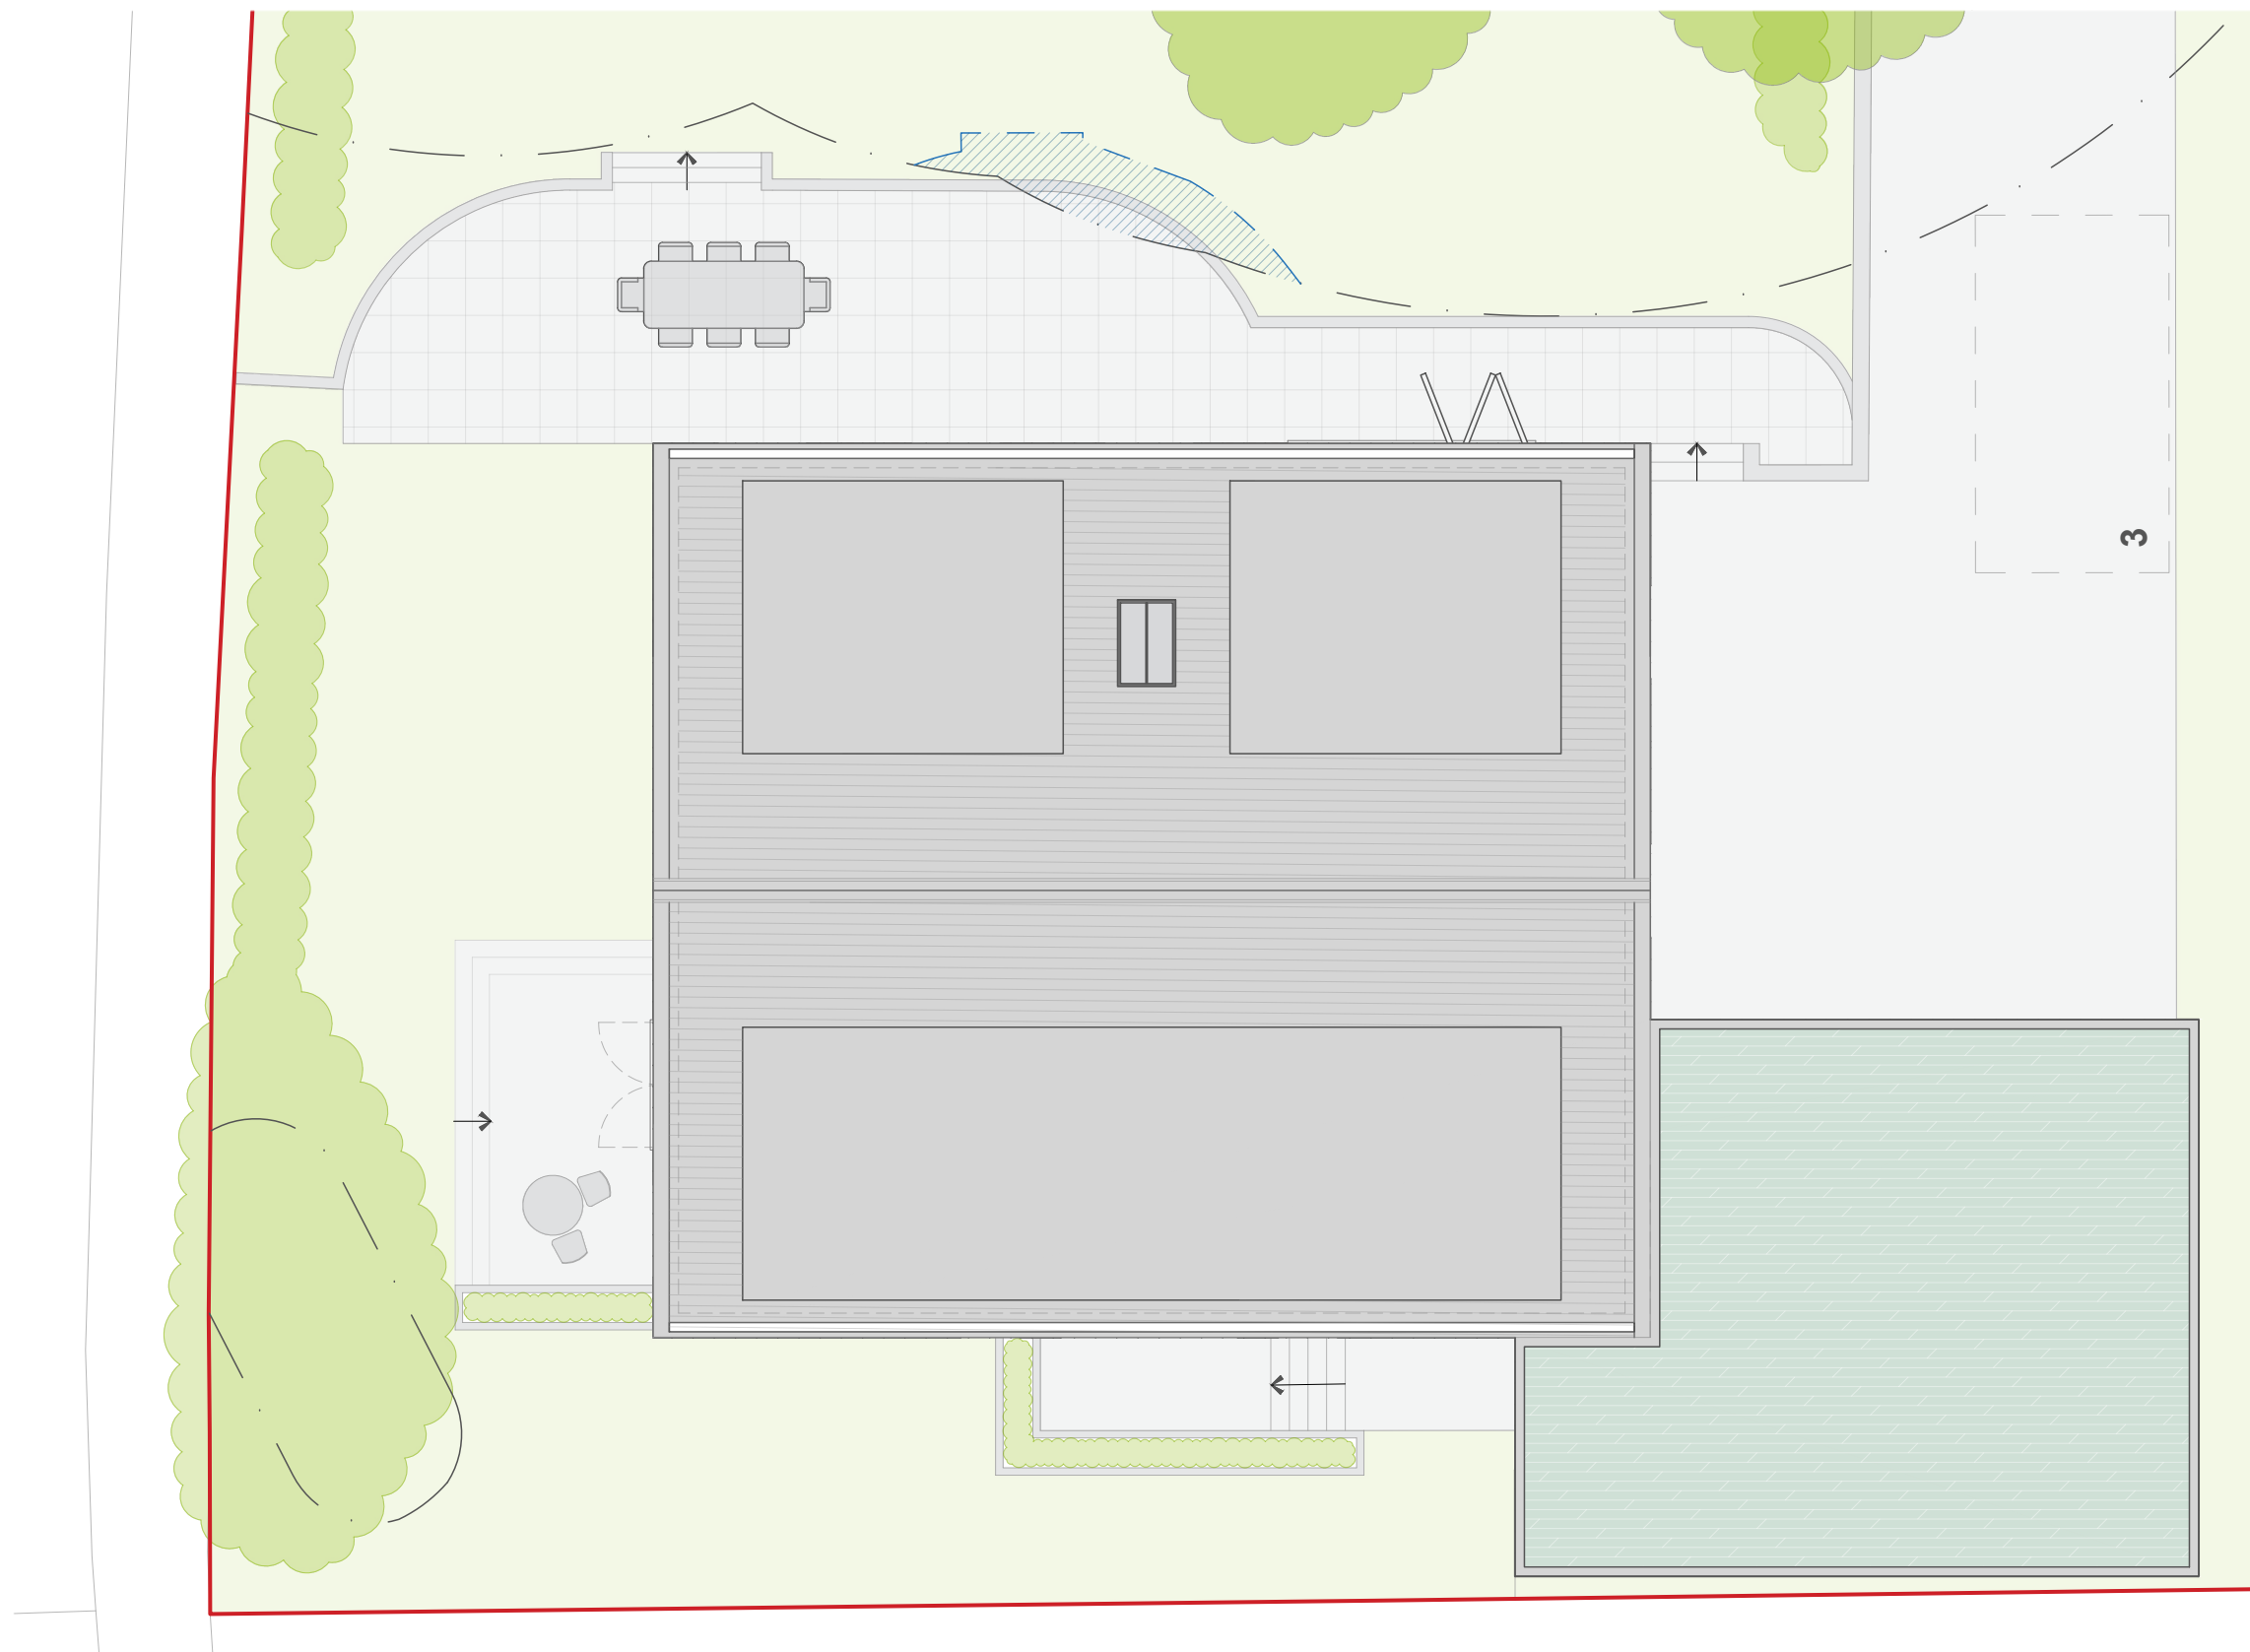

Revision A

Amendment to south elevation drawing no. 9 leading to changes to the internal first floor layout drawing no.7 and roof plan drawing no. 8

Drawing 08 Revision A

10m

STUDIO
HOMER

ARCHITECTURAL
DESIGN

Contact 07803272516

Address

2 Western Rd, West End,
Southampton SO30 3EL

Drawing Set

Proposed First Floor

Scale

1:100 @ A3

Date

February 2025

Notes

Do not scale from this drawing. Use for planning purposes only. The contents of this drawing are copyright. Contractors must verify all dimensions and report any discrepancies before putting work in hand or making any shop drawings.