


Proposed Floor Plans

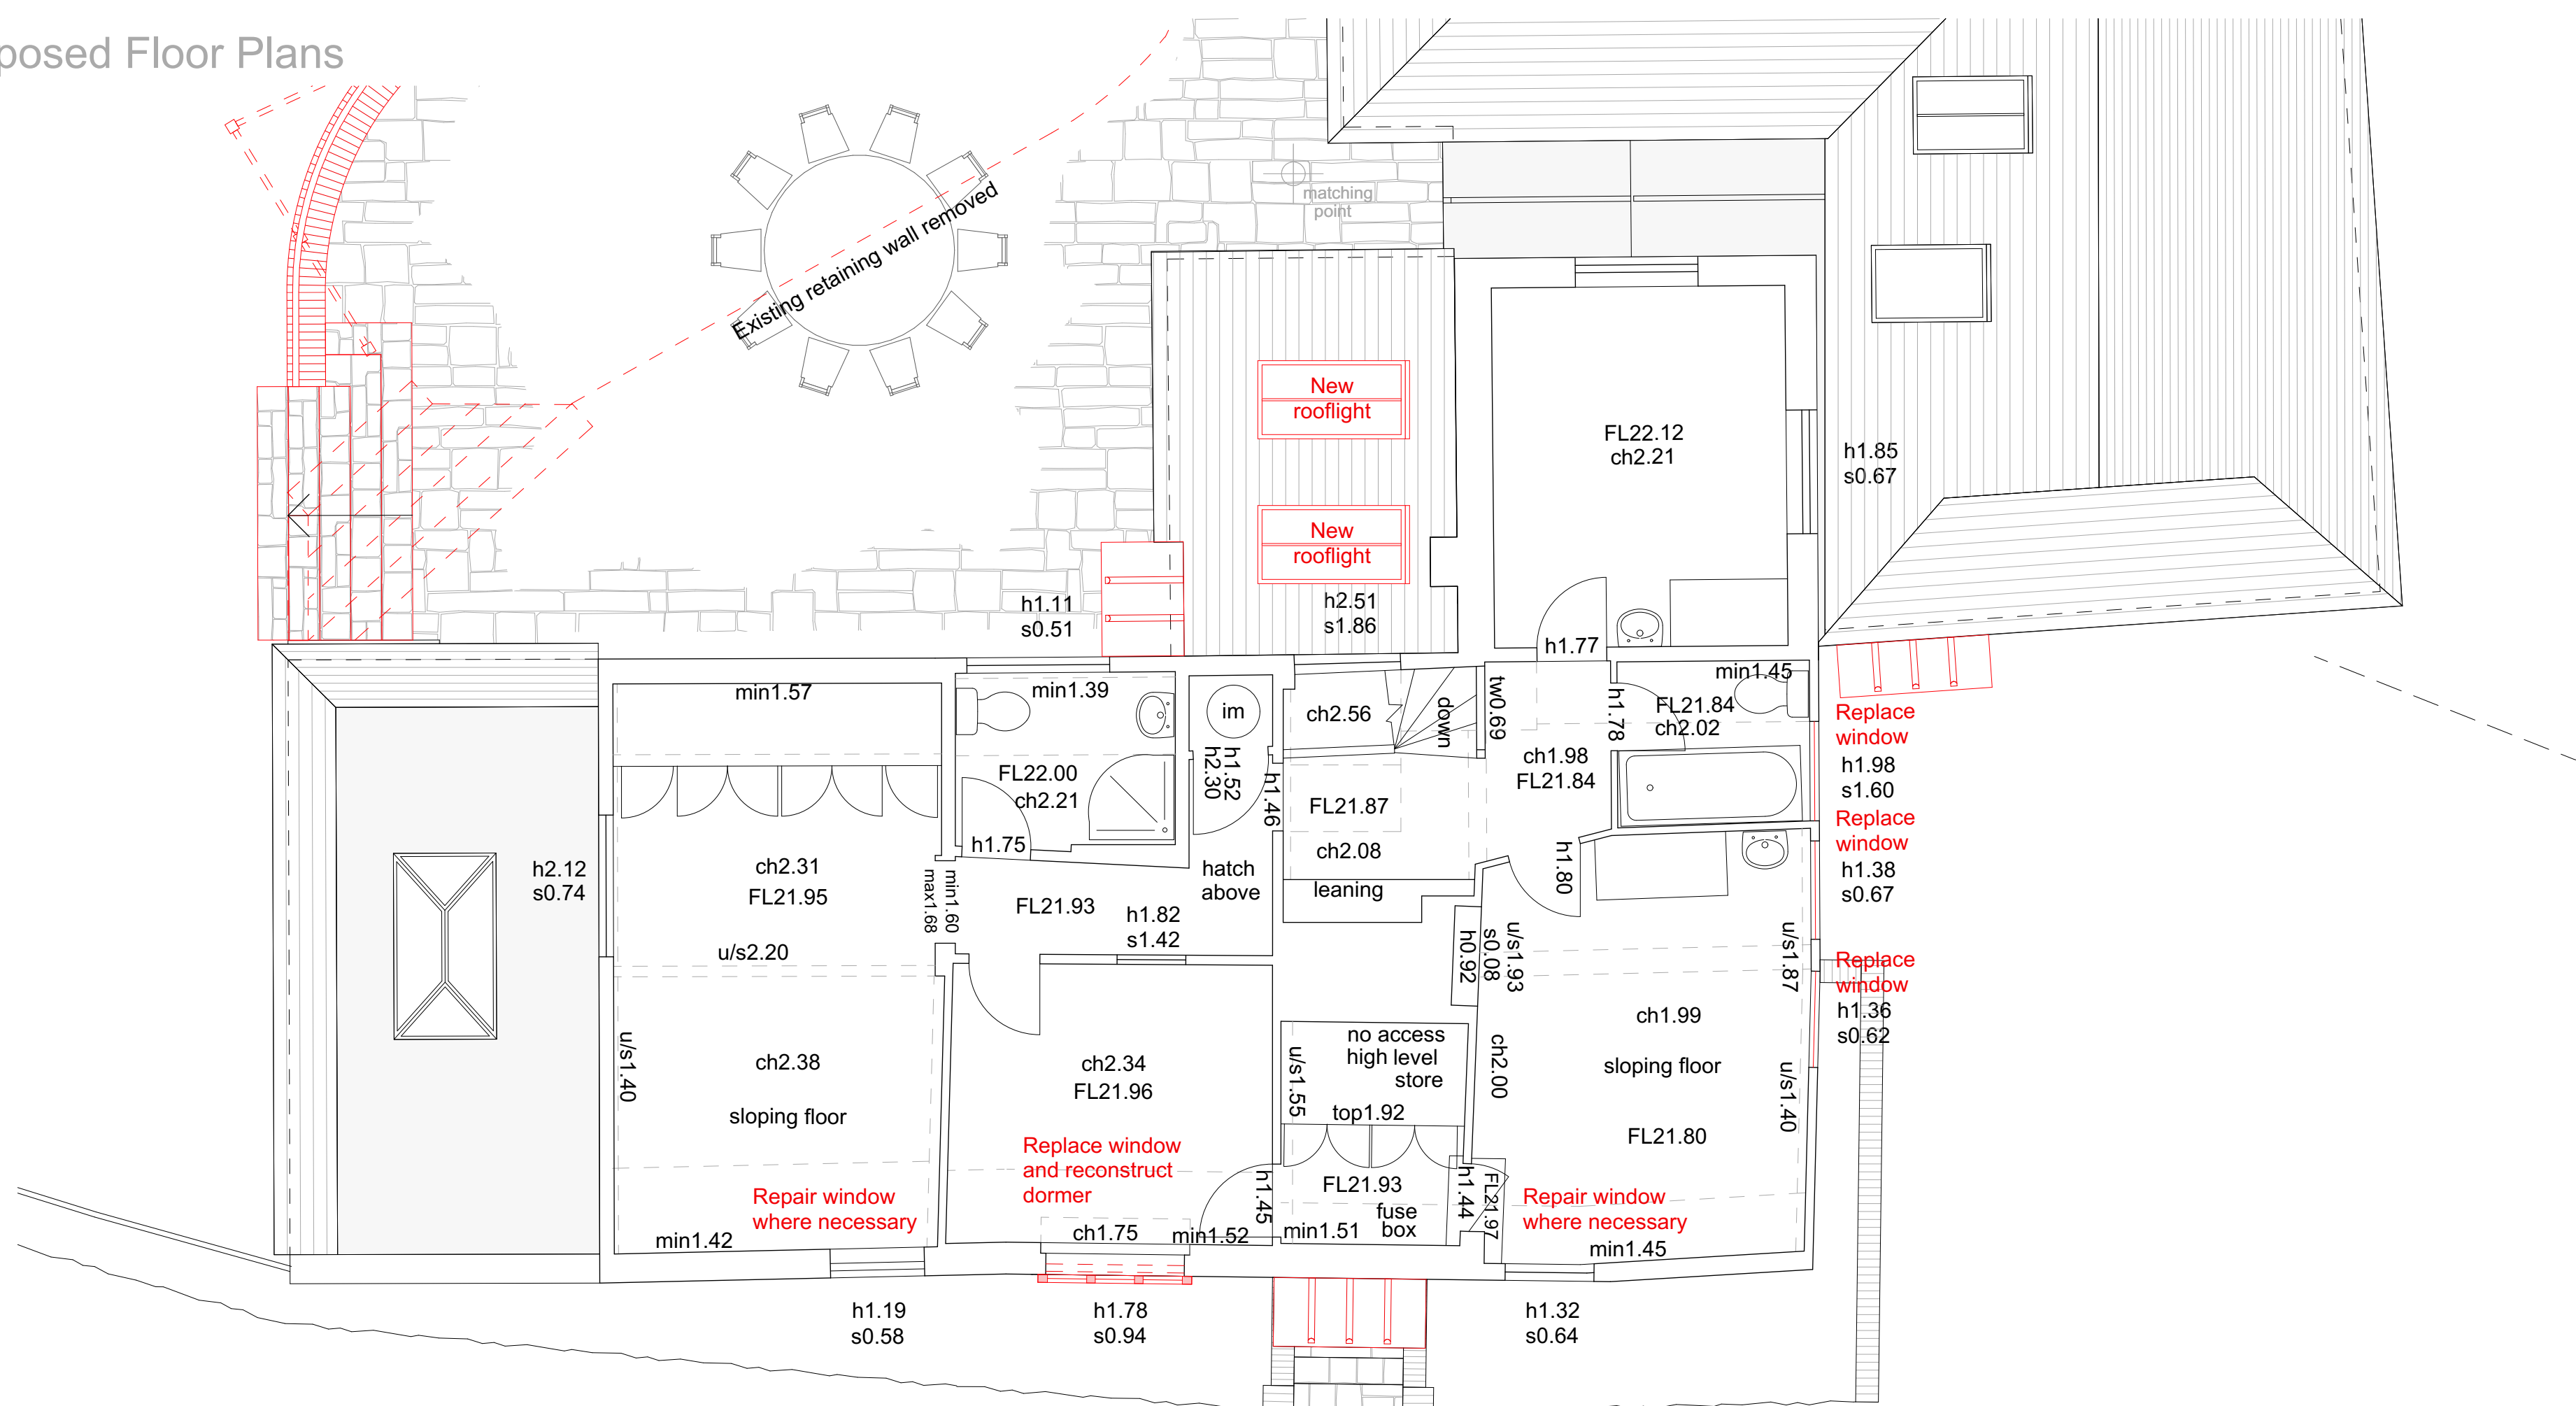

This document and its design content is copyright © and is the property of Ross Aylward Architecture & Conservation Ltd. It may not be reproduced without their expressed permission. It shall be used in conjunction with all other associated project information including models, specifications, schedules and related consultants drawings and documentation.

Do not scale from this drawing unless for Planning purposes. Figured dimensions only are to be used.

All dimensions must be checked on site by the Contractor prior to the commencement of any fabrication or building works. Immediately report any discrepancies, errors or omissions to Ross Aylward Architecture & Conservation prior to the commencement of any fabrication or building works. If in doubt please ASK.

Current Revision Description

E - 15/02/2025

Pre-submission amendments

E	15/02/2025	RA
D	25/01/2025	RA
C	20/07/2024	RA
B	07/07/2024	RA
A	28/06/2024	RA
Revision	Date	Drawn By

First Floor Plan



ROSS AYLWARD
ARCHITECTURE & CONSERVATION

T 07816 168849
E ROSS@ROSSAYLWARD.CO.UK

project

**The Old Cottage,
High Street,
Bursledon,
SO31 8DJ**

client

Mr J. Kyd

Proposed Floor Plans

stage	date
Outline Design	15/02/2025

scale	sheet size
-------	------------

1:50 **A1**

job no._dwg typ._dwg no. revision

2407_PR_100_E