



TWO STOREY REAR EXTENSION WITH ASSOCIATED INTERNAL ALTERATIONS FOLLOWING DEMOLITION OF THE EXISTING CONSERVATORY AND UTILITY ROOM. NEW PORCH. ALTERATIONS TO FENESTRATION:  
"MICHANN", ALBERT ROAD, HEDGE END. SO30 0DJ.

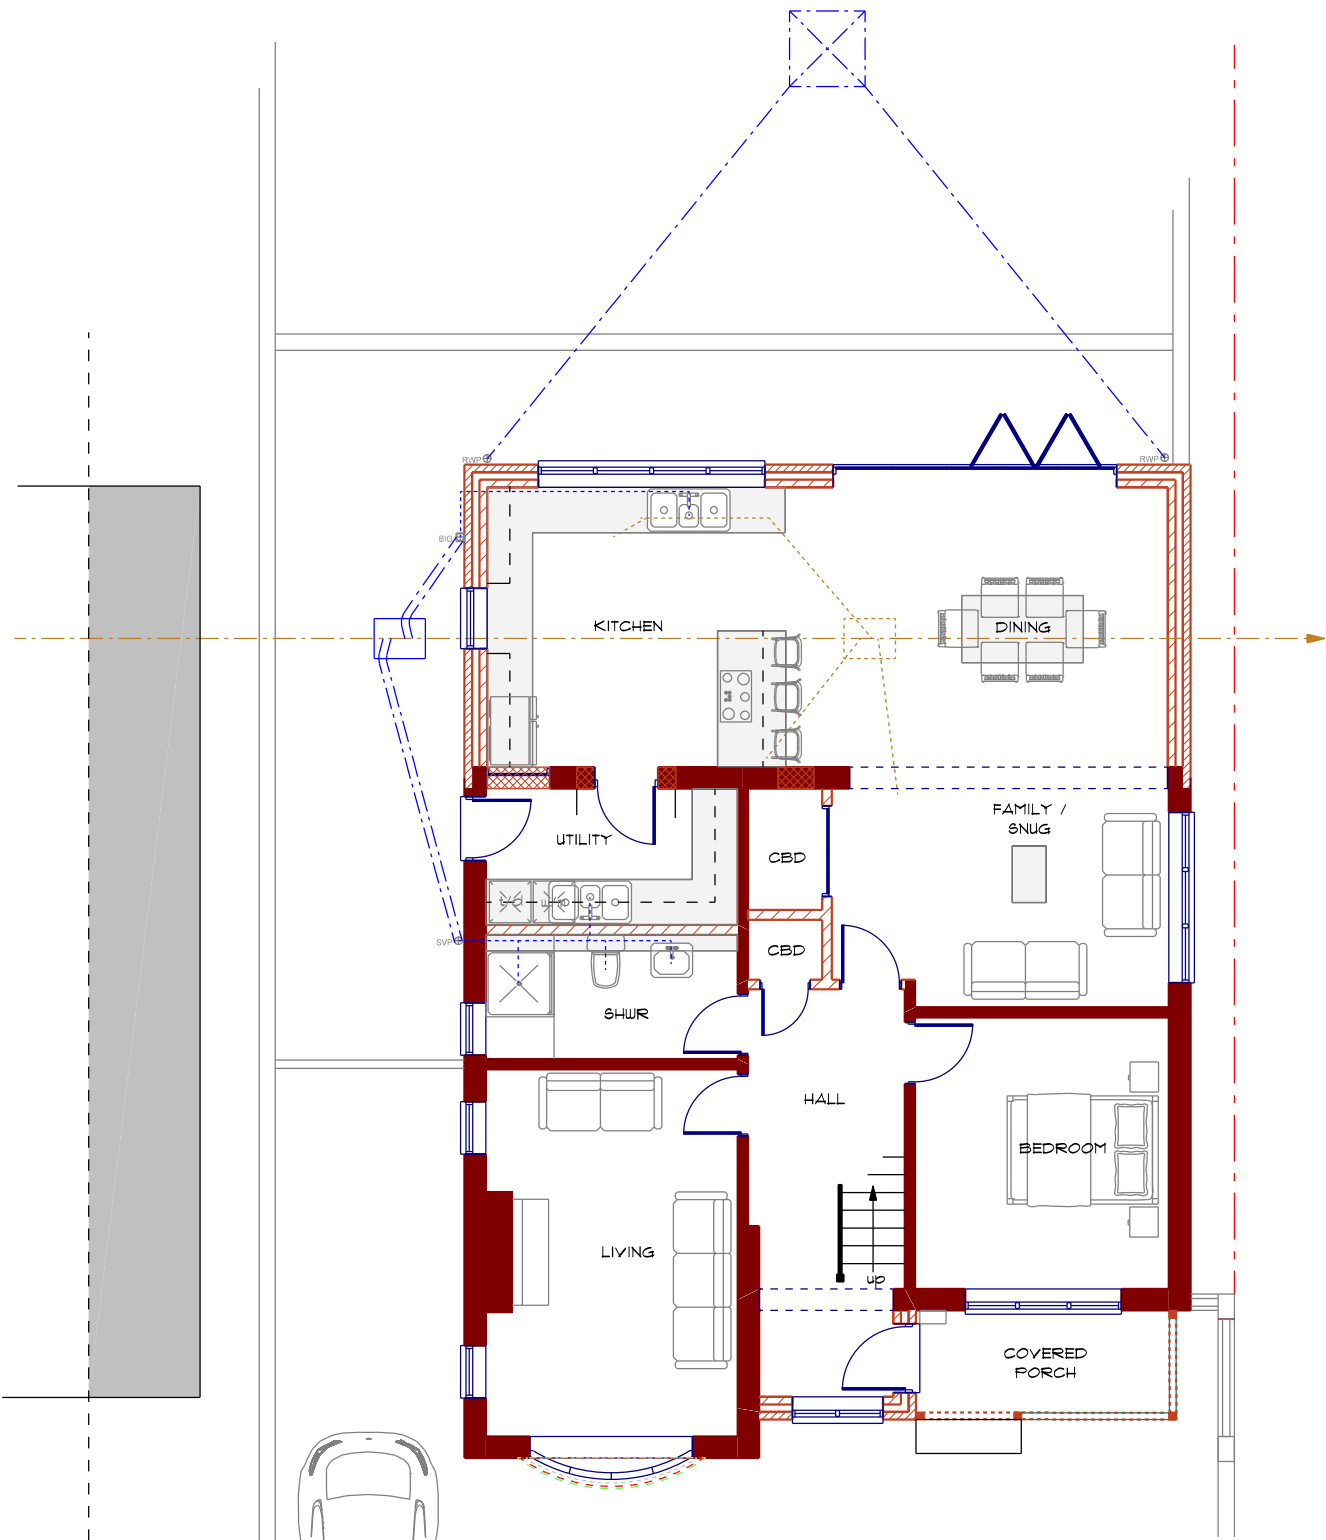

PROPOSED GROUND FLOOR PLAN  
Scale 1:100 @ A3

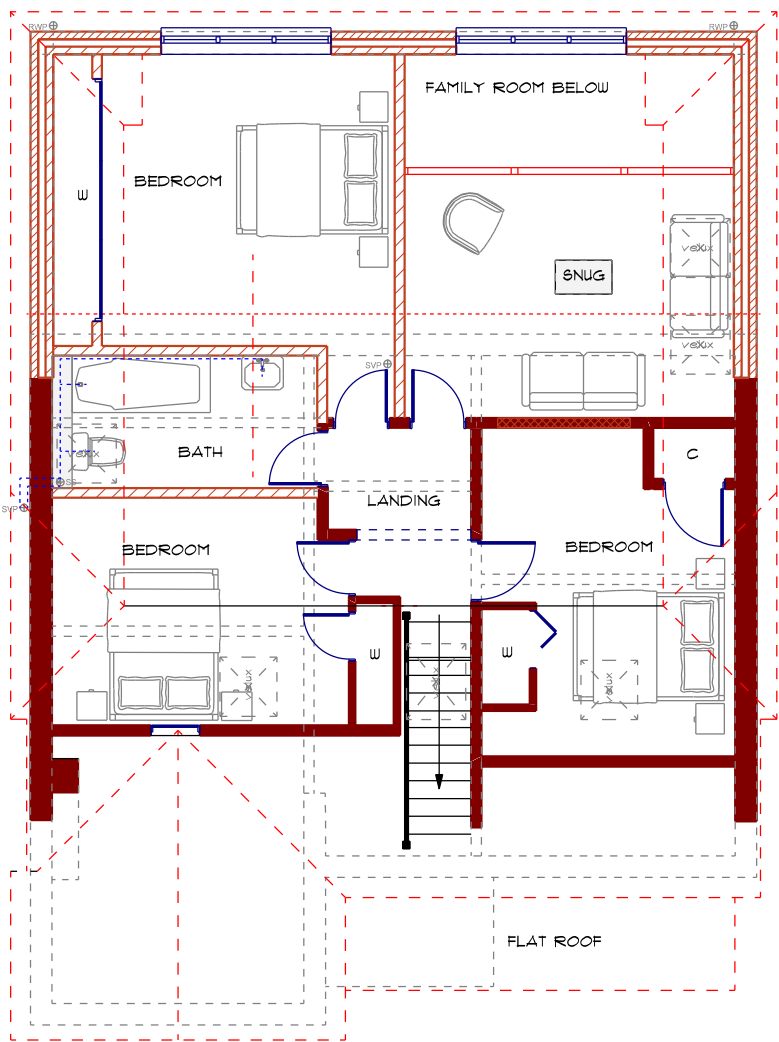

PROPOSED FIRST FLOOR PLAN  
Scale 1:100 @ A3