


Drawing Notes:


The copyright of this drawing belongs solely with BPS Design Consultants Ltd, it should not be copied or reproduced without their written consent.

Written dimensions to take precedent over scaling the drawing however all dimensions to be checked and verified on site prior to commencing works. The Contractor shall take all responsibility for setting out. Any discrepancies should be clarified prior to proceeding with work.

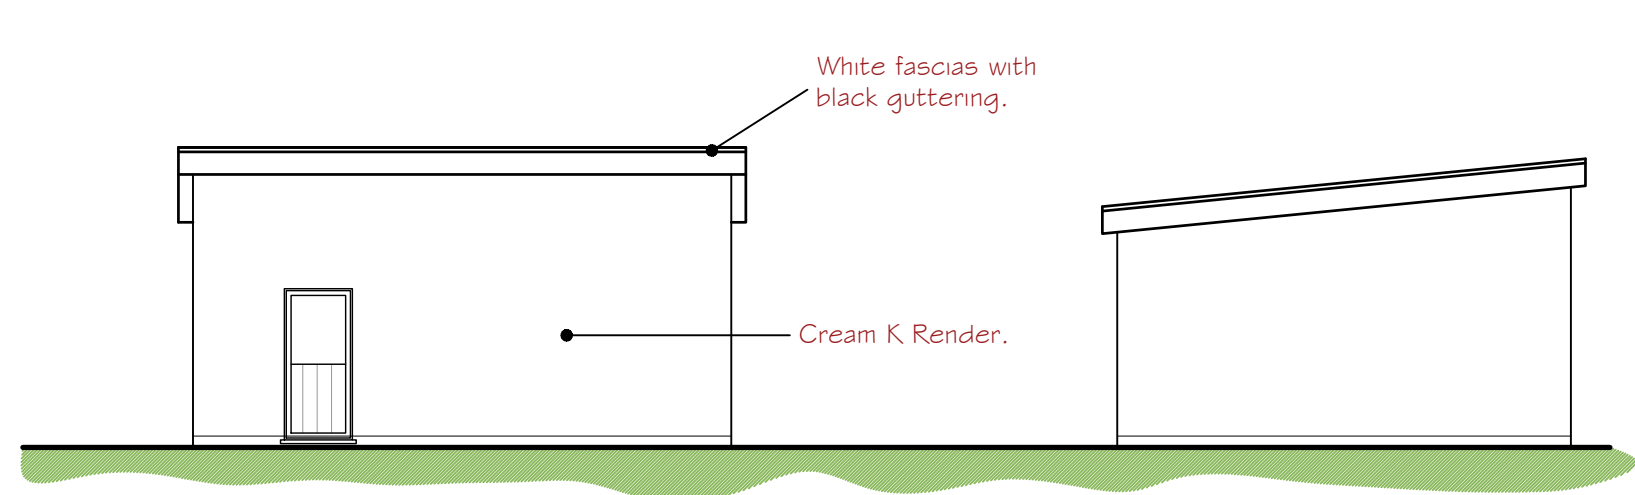


Side Elevation

Rear Elevation

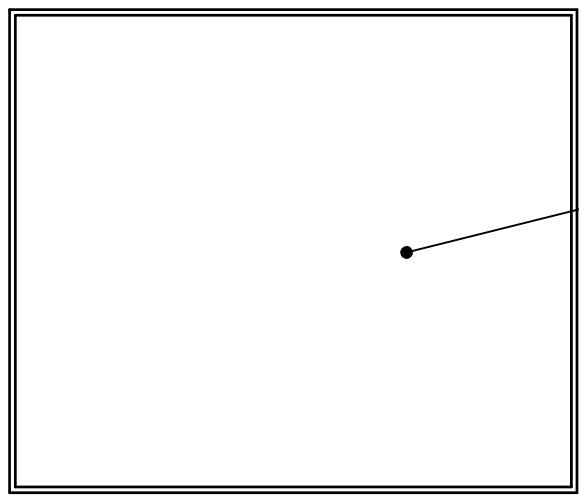


Roof Plan


Biodiverse Green Roof. Designed to replicate the ecological needs of the local environment, creating natural habitats that support a diverse range of plants, birds, animals, and invertebrates. These roof being shallow can support native wildflowers and grasses, providing ecological habitats for wildlife. It replaces the loss of habitat in this area of garden, adding to the overall biodiversity.

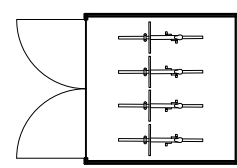


Plan

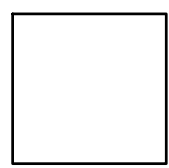

Roof

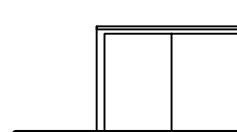


Front

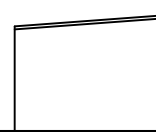

Side




Side

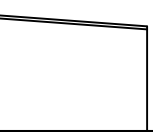


Rear

Proposed Metal Bike Store 369
www.summergardenbuildings.co.uk

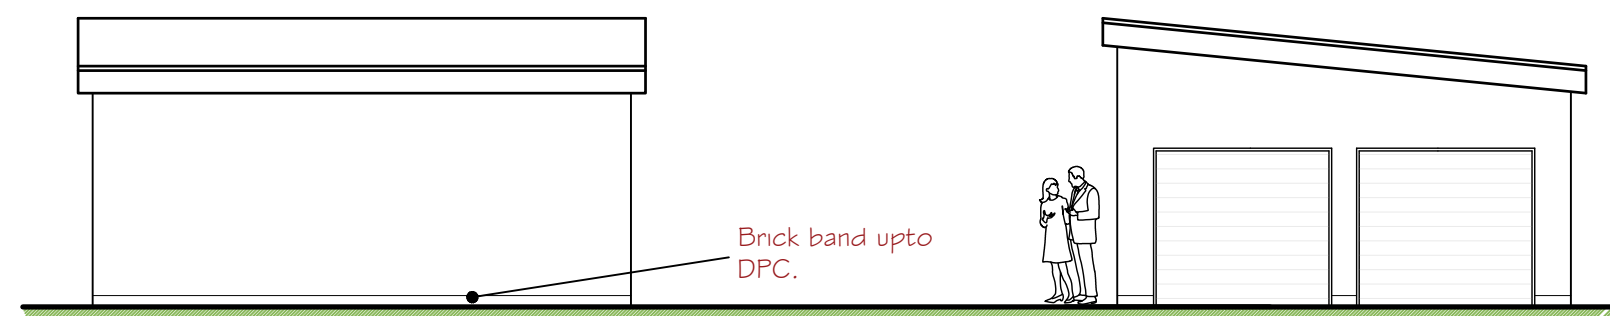


Side Elevation


Front Elevation

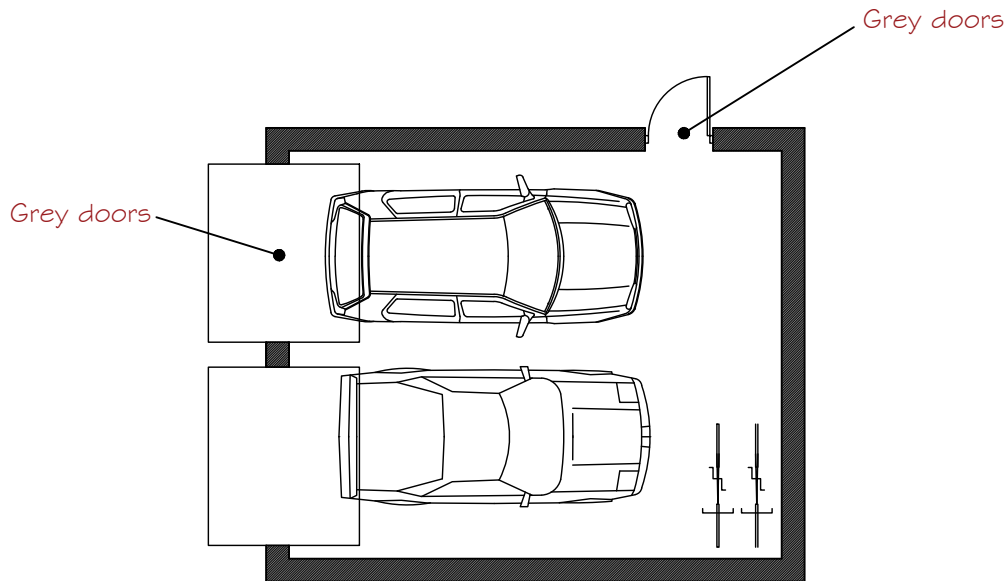


Floor Plan

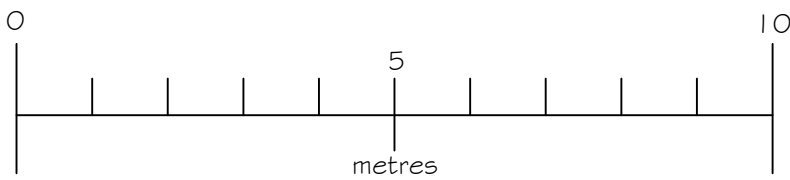

Proposed Plans and Elevations 1:100

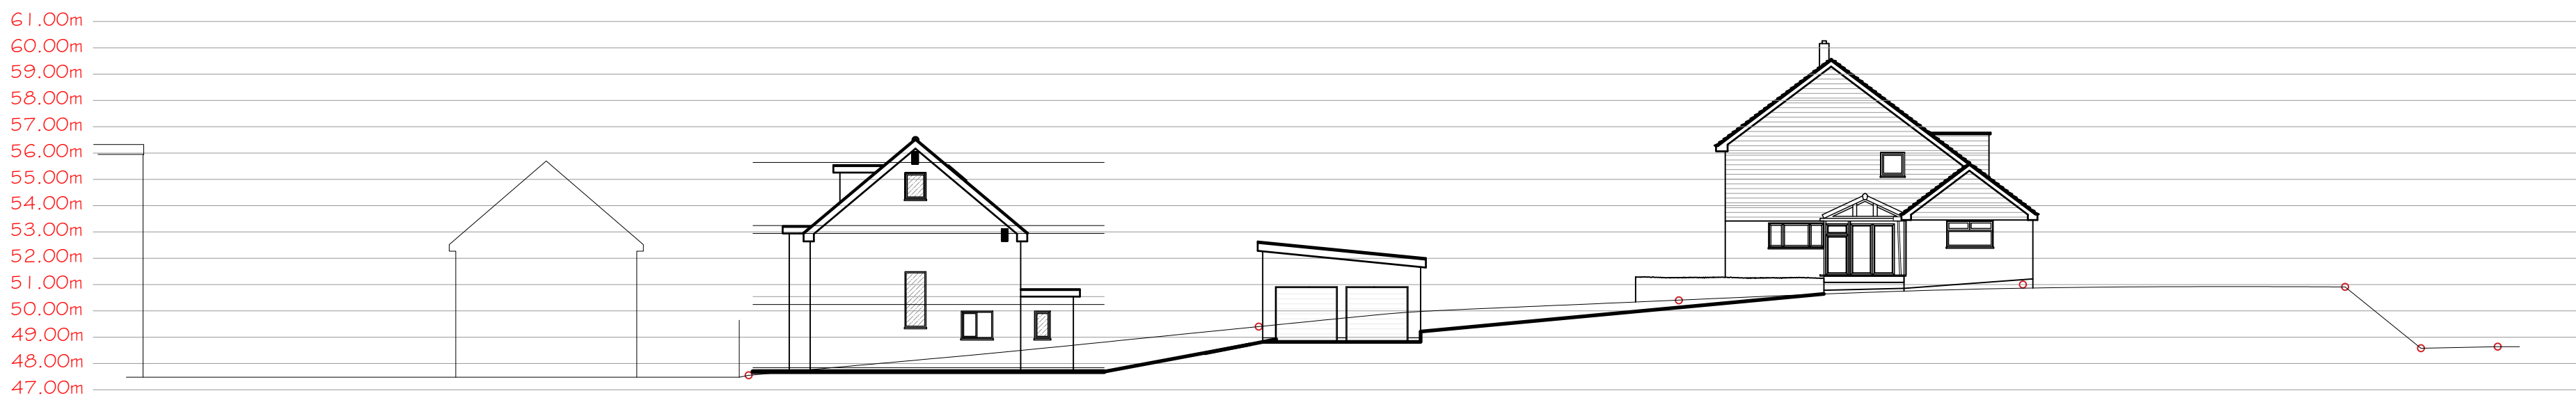

Site Section 1:200

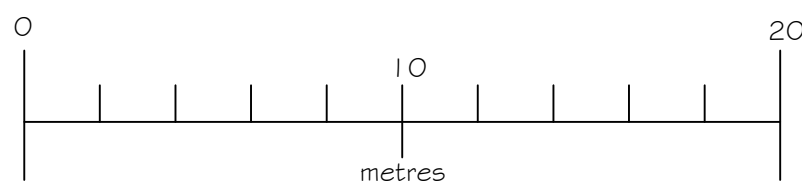

Issued for
Planning Approval

Rev B - Swift, bat and bird boxes added. sedum roof changed to Biodiverse Green Roof. 24/02/25

BPS Design Consultants Ltd
Architectural Services and Structural Engineers

Seafields, Dodwell lane, Bursledon, Southampton, SO31 1DJ

Tel: 023 8040 4017

robert@bpsdesign.co.uk colin@bpsdesign.co.uk
Mobile: 07915 604 293 Mobile: 07886 855 897

www.bpsdesign.co.uk

Project: Swinley
Pylands Lane
Bursledon
SO31 1BH

Client: V Hoodless and C Hoodless

Dwg Title: Proposed Plans and Elevations

Dwg No: PL/07 Revision: B

Date: Jan 2025 By: rjn Scale: As Shown

The Copyright of this drawing belongs solely to BPS Design Consultants Ltd. It should not be copied or reproduced without consent from BPS Design Consultants Ltd. Original drawing at A1 size.