



Drawing Notes:

The copyright of this drawing belongs solely with BPS Design Consultants Ltd, it should not be copied or reproduced without their written consent.


Written dimensions to take precedent over scaling the drawing however all dimensions to be checked and verified on site prior to commencing works. The Contractor shall take all responsibility for setting out. Any discrepancies should be clarified prior to proceeding with work.

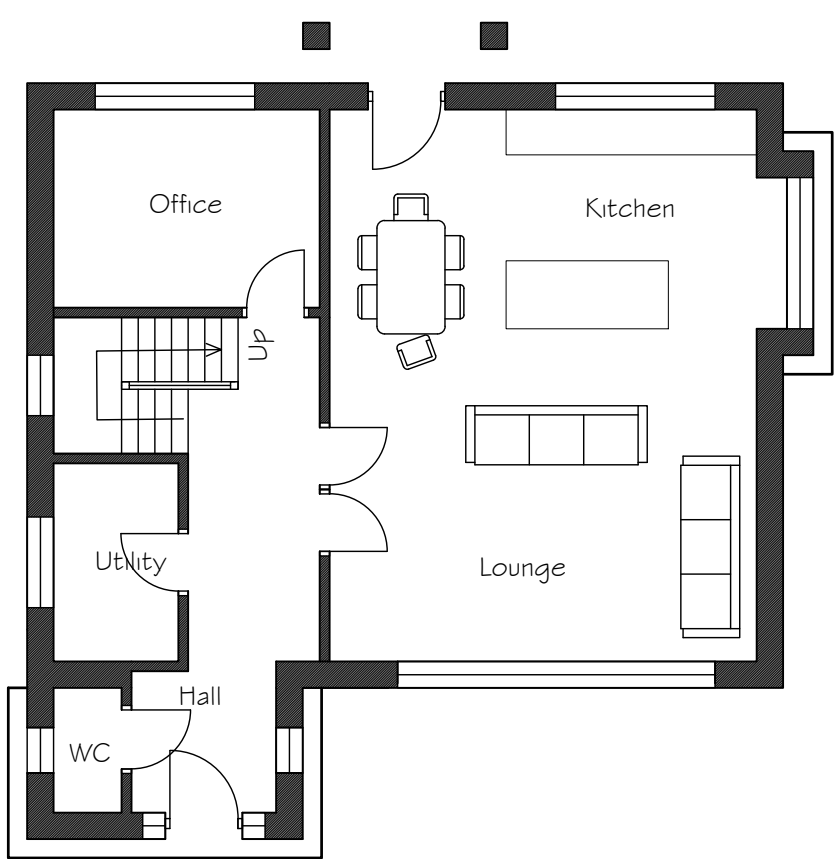


Proposed Ground Floor Plan

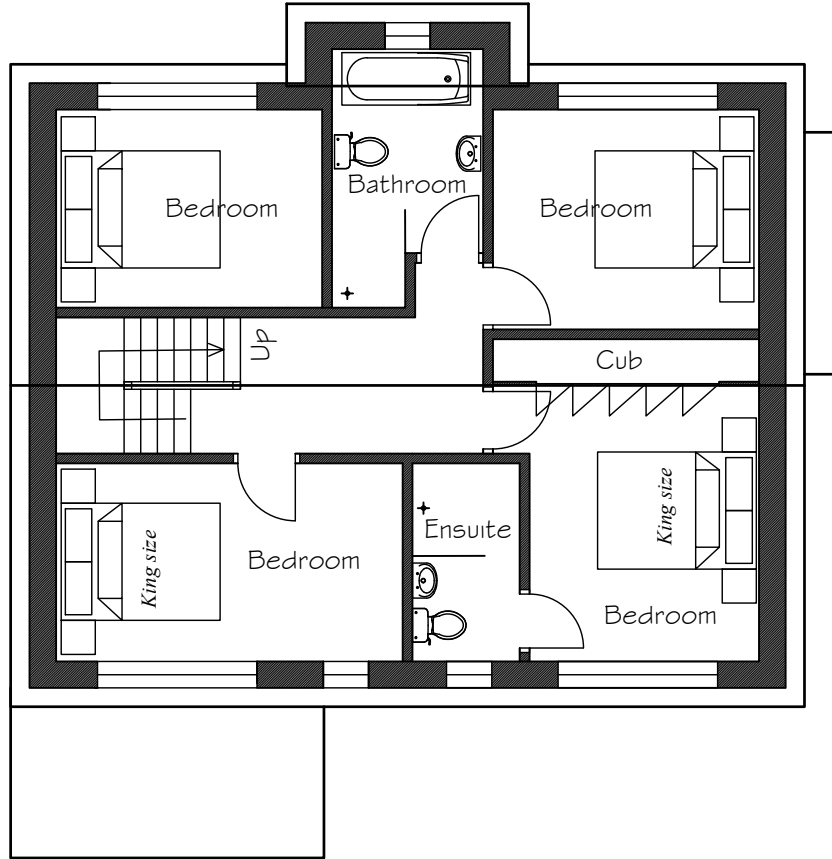


Proposed First Floor Plan

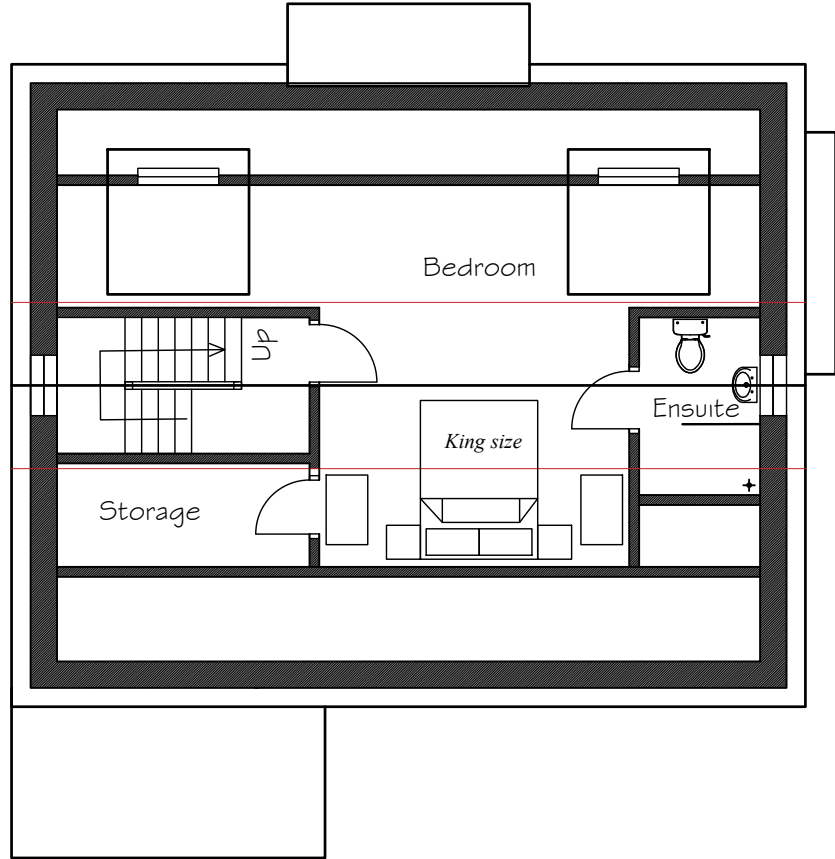


Proposed Second Floor Plan

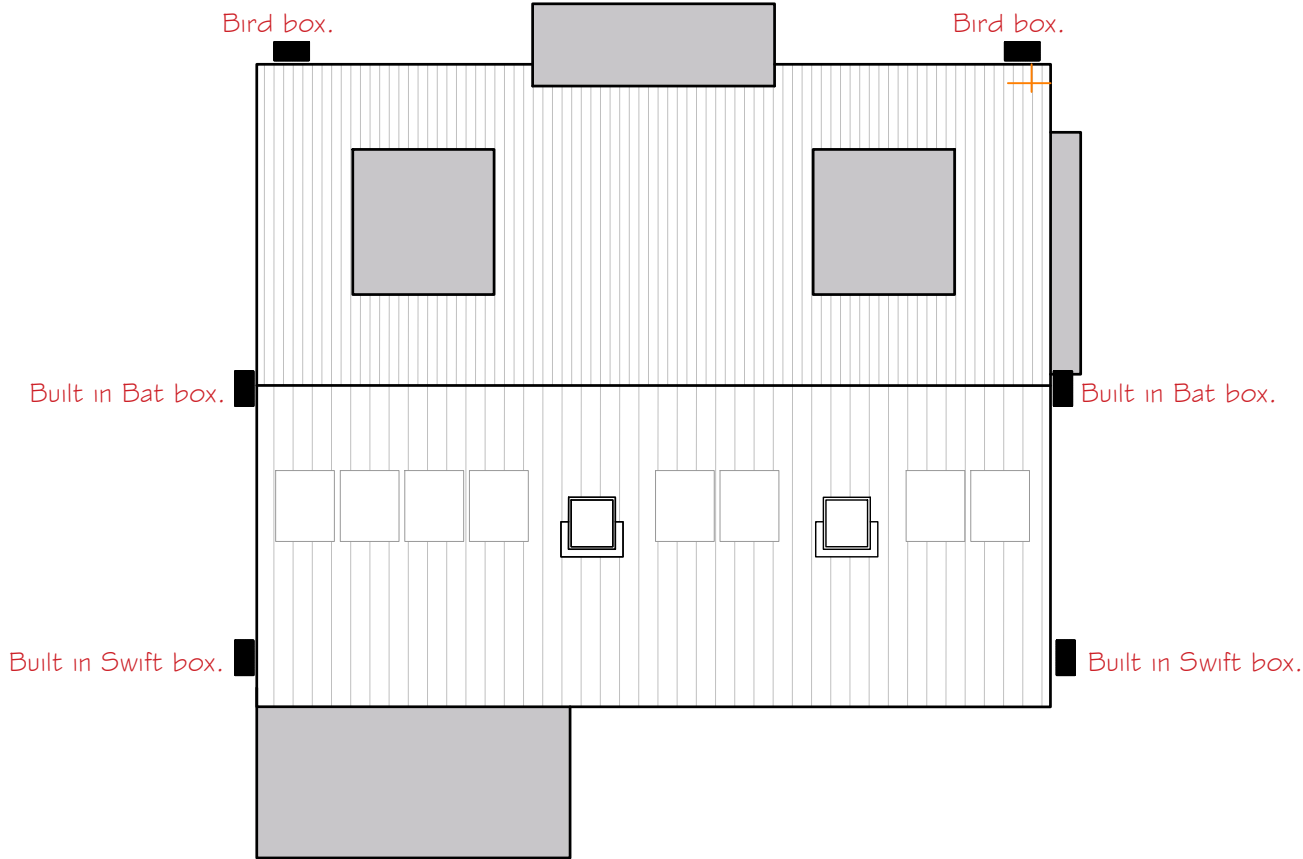


Proposed Roof Plan

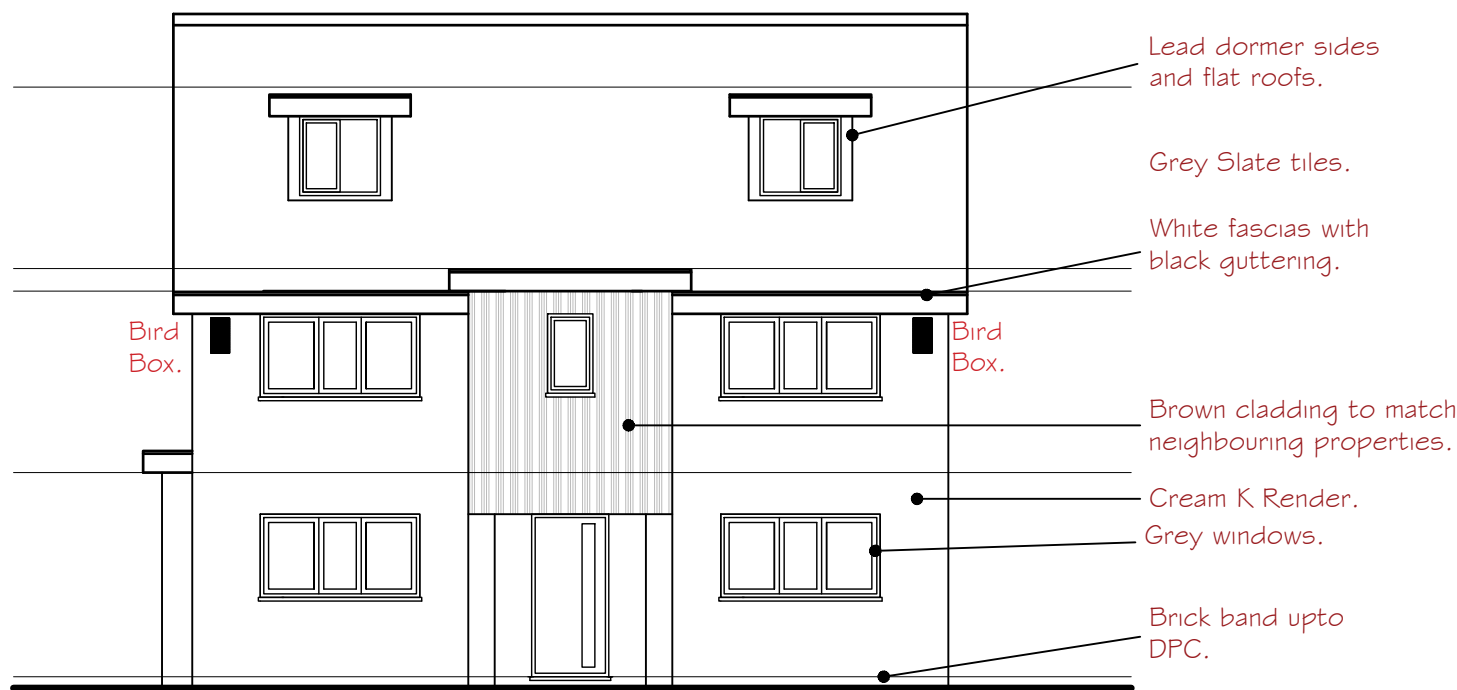


Proposed Rear Elevation

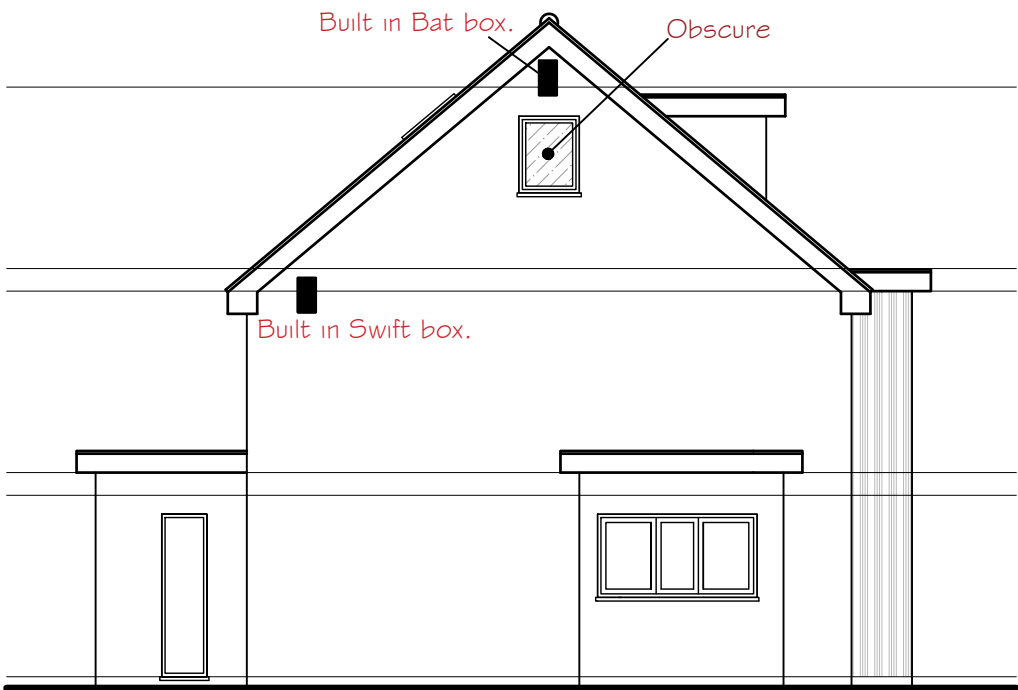

Proposed Side Elevation

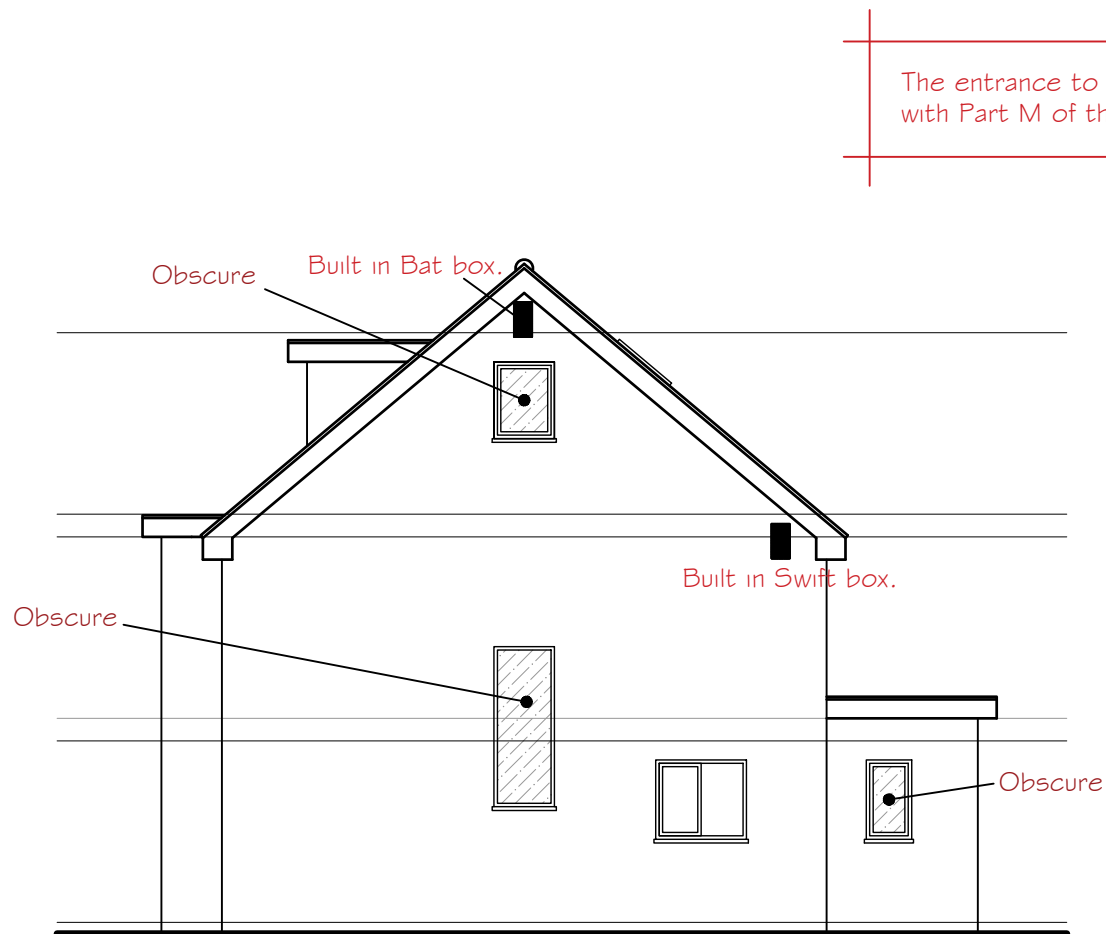


Proposed Side Elevation

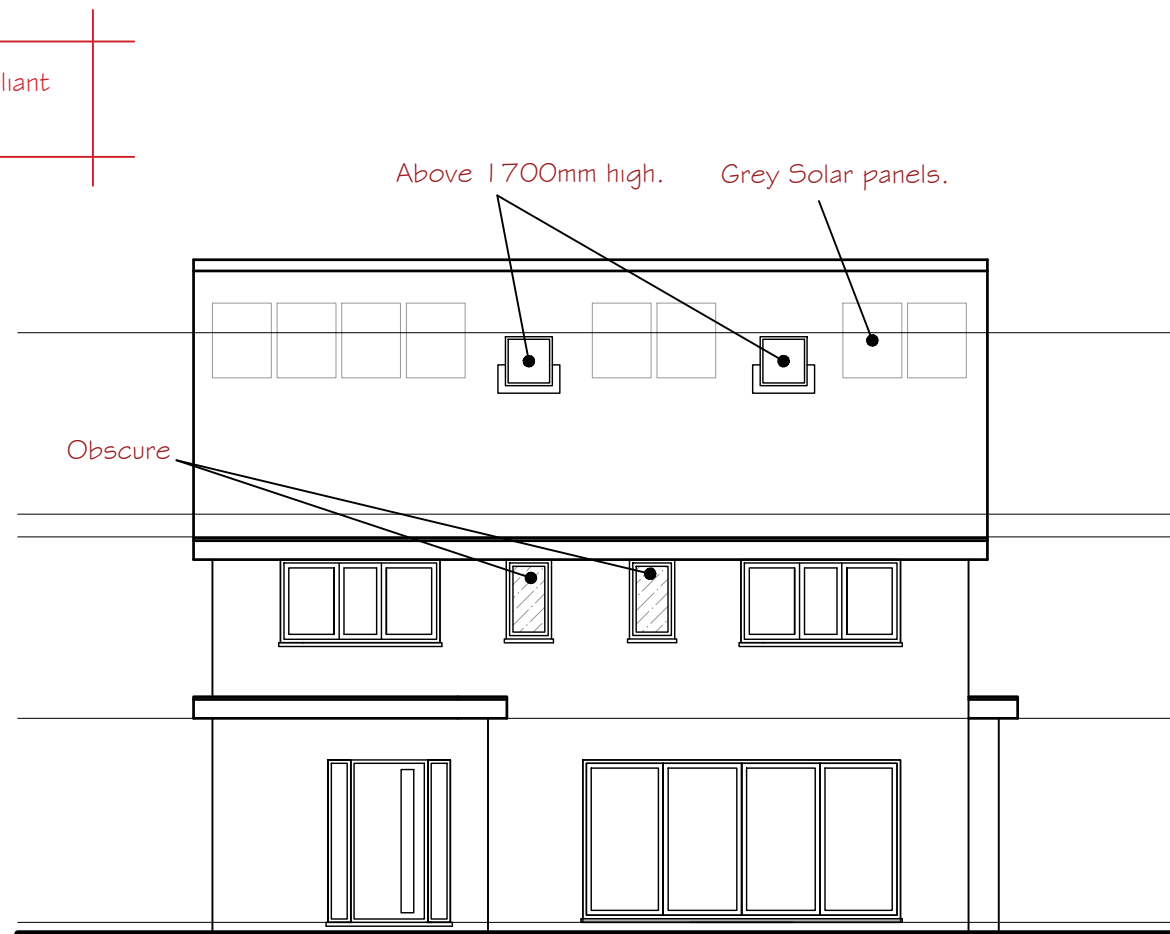

Proposed Front Elevation

Proposed Plans and Elevations 1 : 100

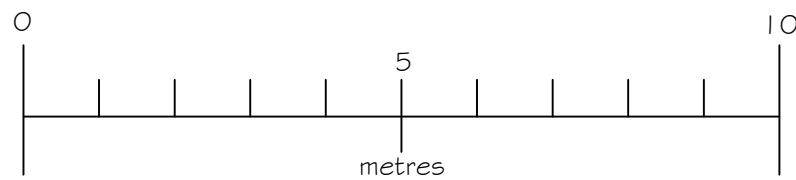

Issued for Planning Approval

Rev B - Swift, bat and bird boxes added. Front door added. 24/02/25

BPS Design Consultants Ltd
Architectural Services and Structural Engineers

Seafields, Dodwell lane, Bursledon, Southampton, SO31 1DJ

Tel: 023 8040 4017

robert@bpsdesign.co.uk colin@bpsdesign.co.uk
Mobile: 07915 604 293 Mobile: 07886 855 897

www.bpsdesign.co.uk

Project:		Swinley Pylands Lane Bursledon SO31 1BH	
Client: V Hoodless and C Hoodless			
Dwg Title: Proposed Plans and Elevations			
Dwg No:	PL/06	Revision:	B
Date:	Jan 2025	By:	rjn
		Scale:	As Shown

The Copyright of this drawing belongs solely to BPS Design Consultants Ltd. It should not be copied or reproduced without consent from BPS Design Consultants Ltd. Original drawing at A1 size.