
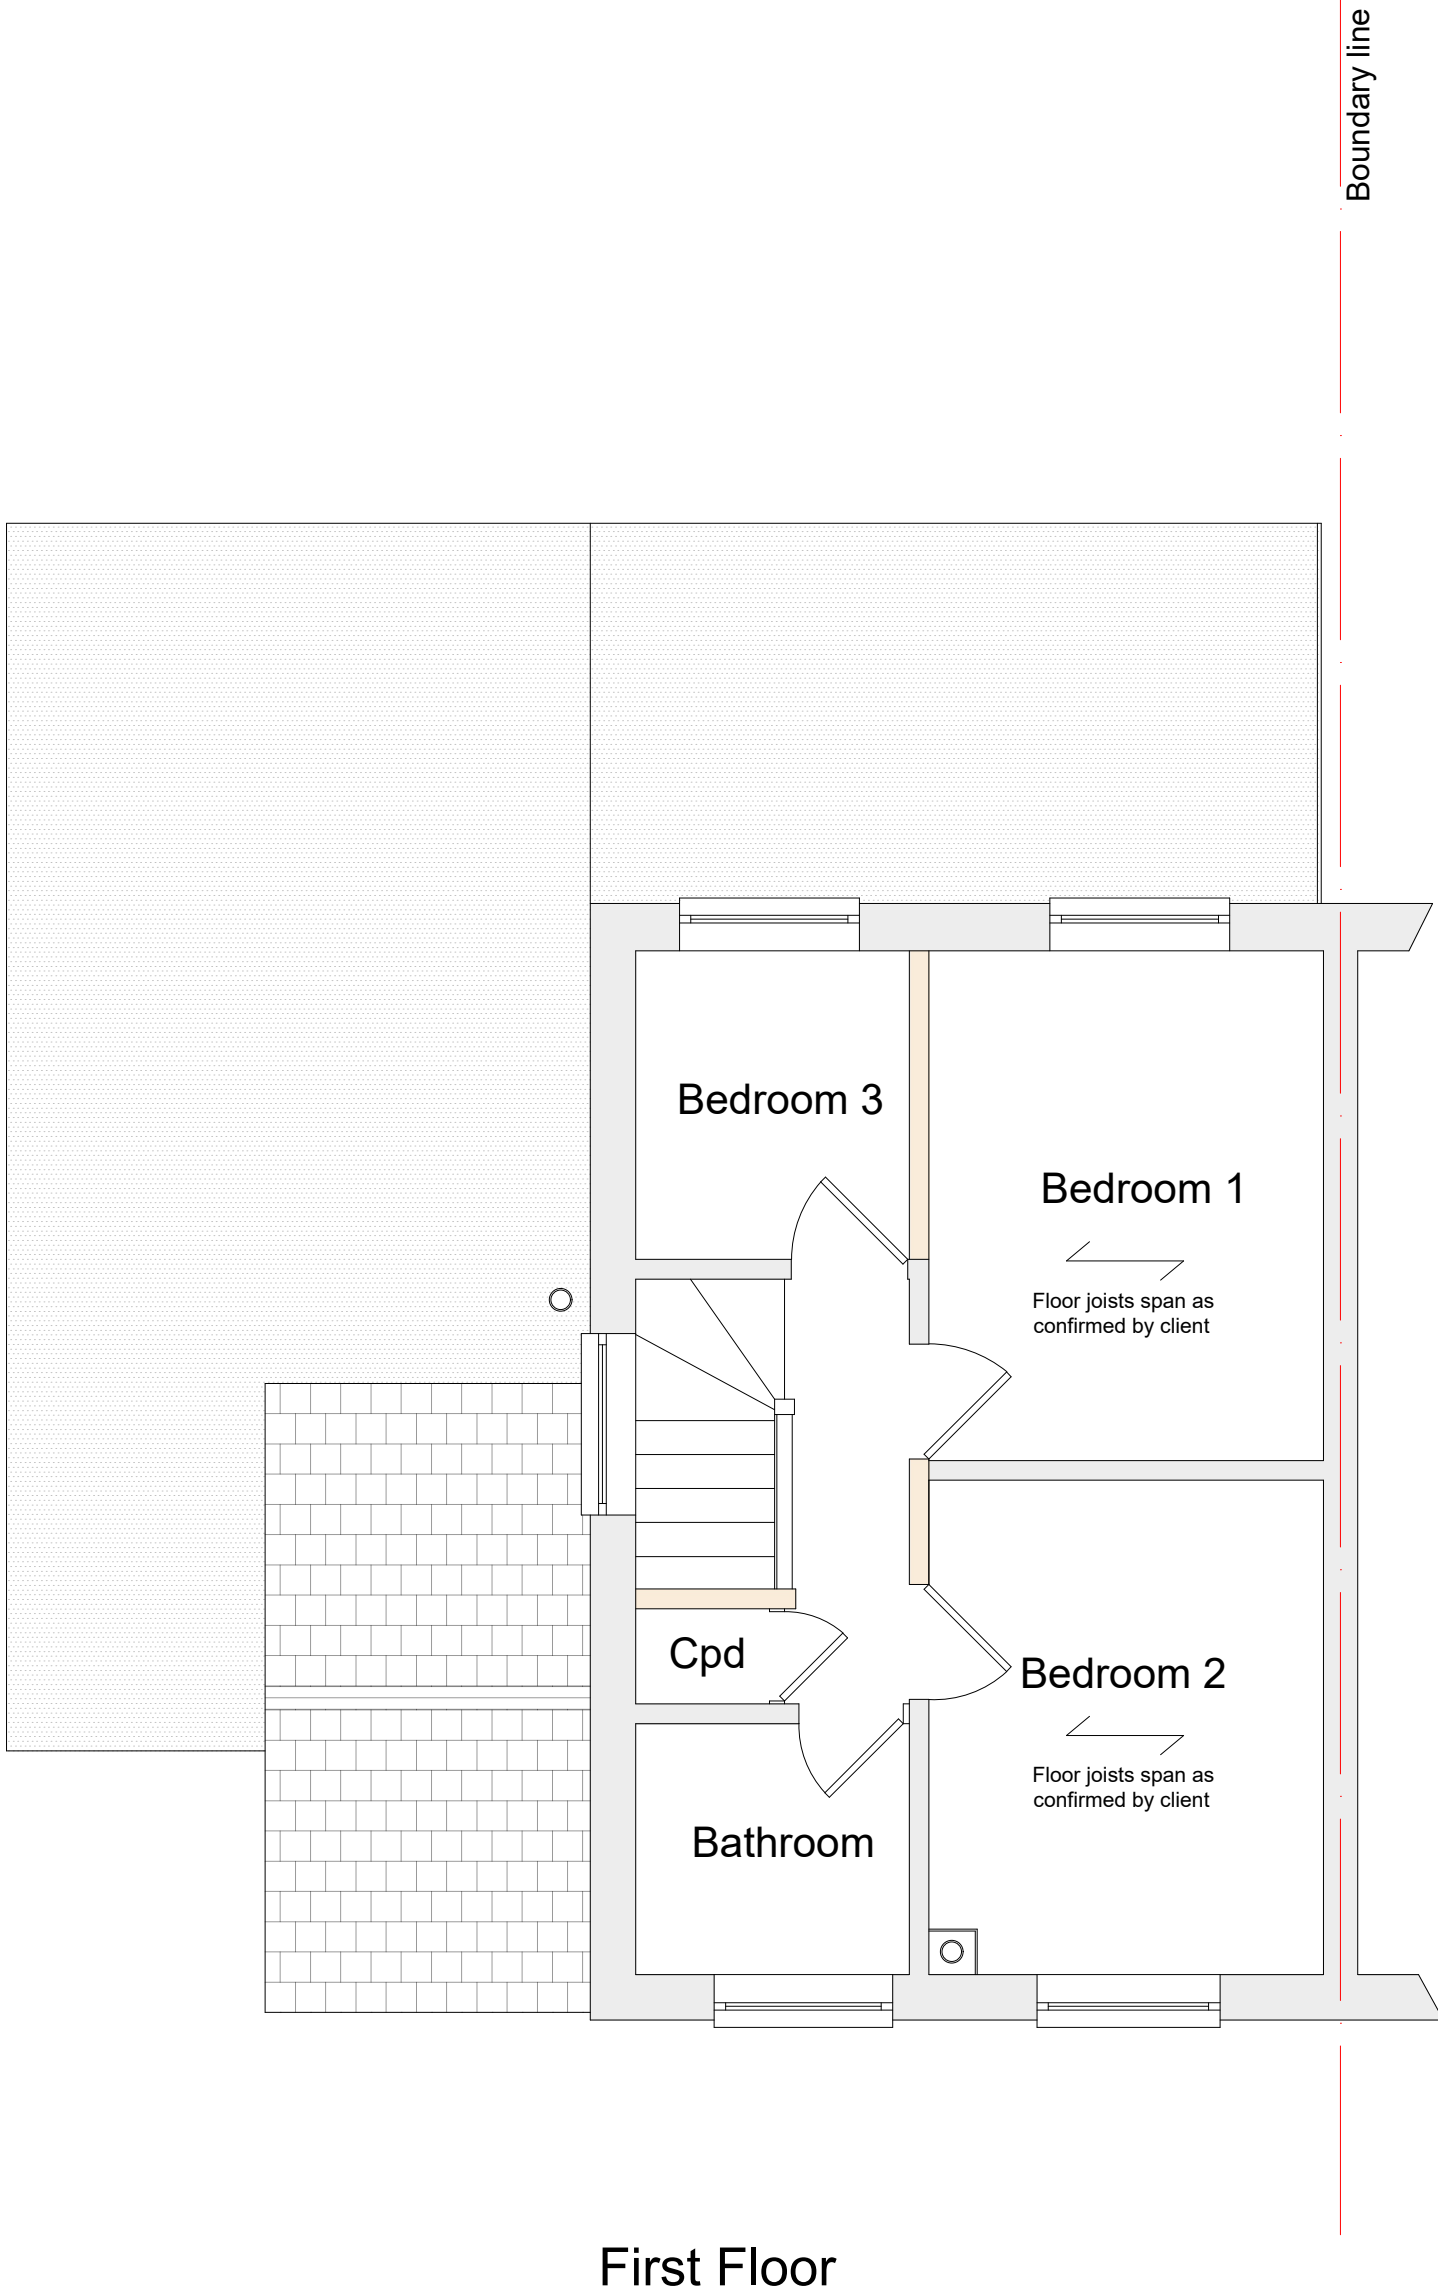
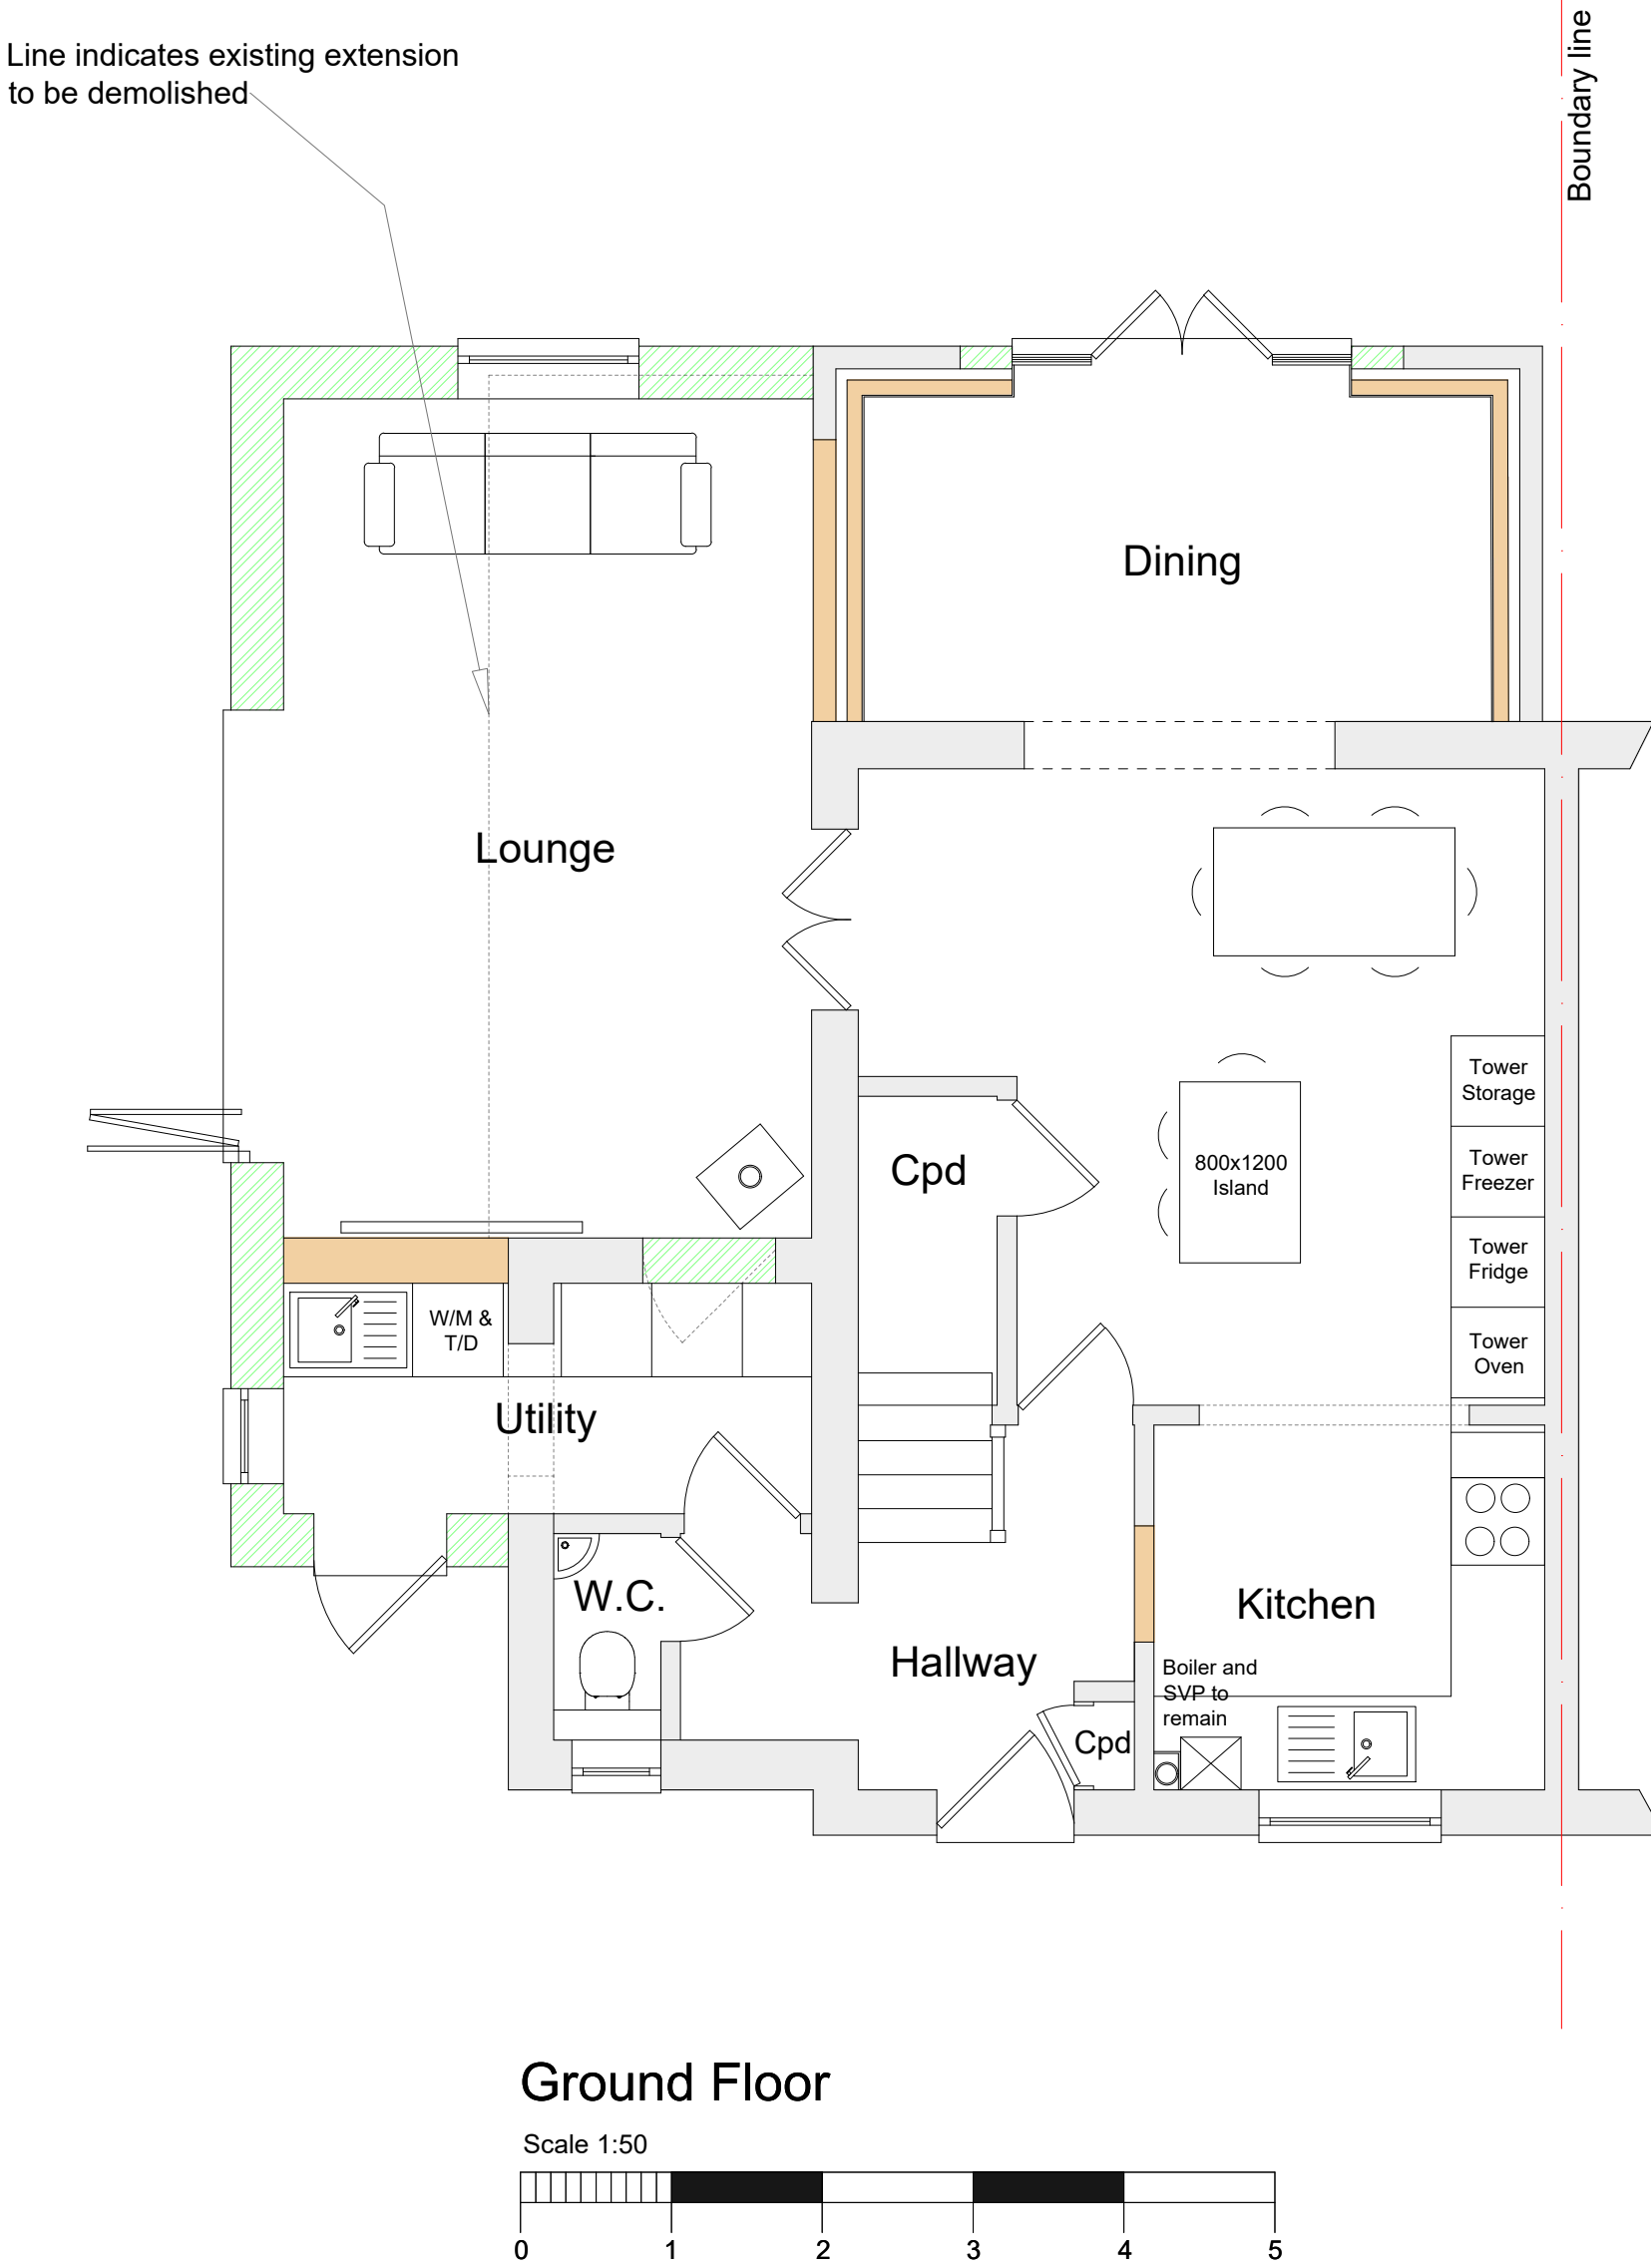
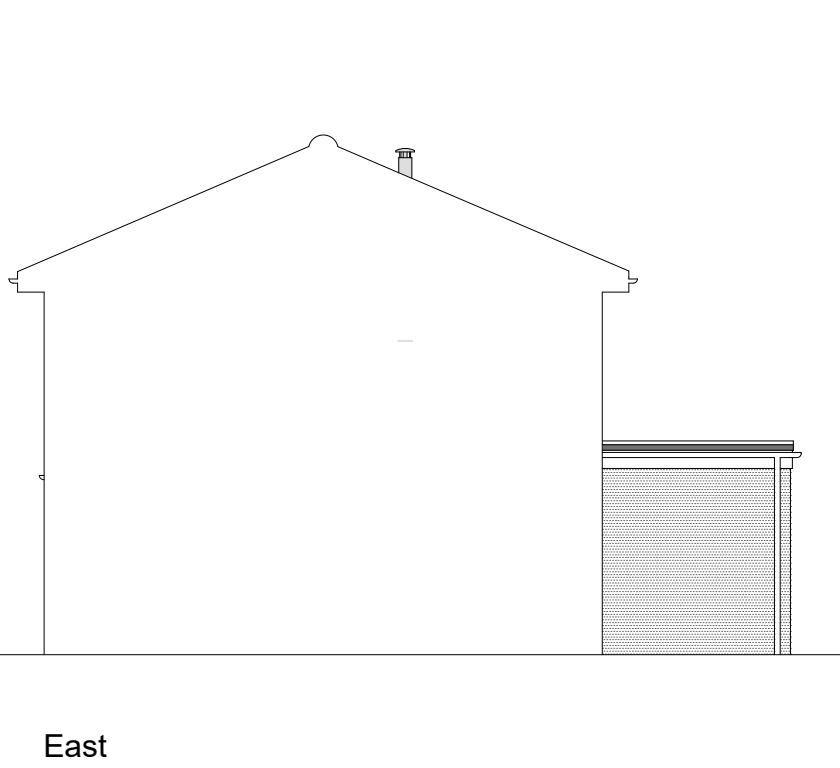
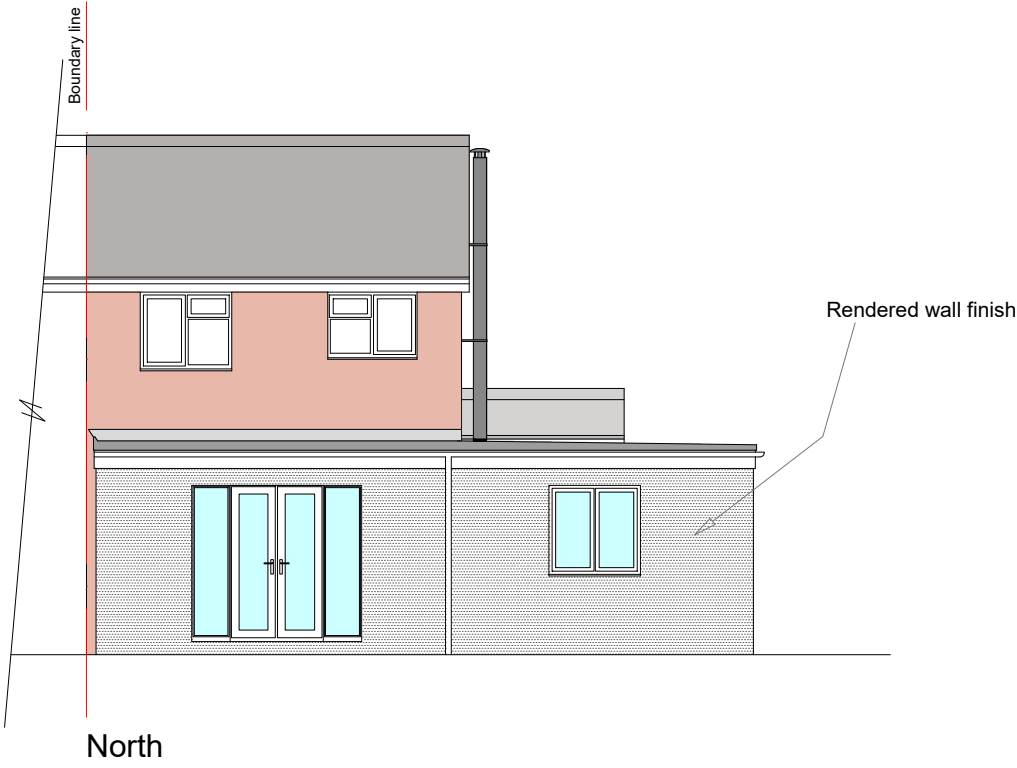



- GENERAL NOTES**
1. This drawing is © copyrighted. No unauthorised reproduction of any kind is permitted.
 2. No dimensions to be scaled from this drawing. Verify all dimensions prior to construction. Immediately report any discrepancies on the document to the Architect / Contract Administrator.
 3. Drawing to be read with all associated consultants drawings and specifications.

NOTES
Dimensions are indicative only and should always be checked on site prior to placing order and ordering materials

Elevations

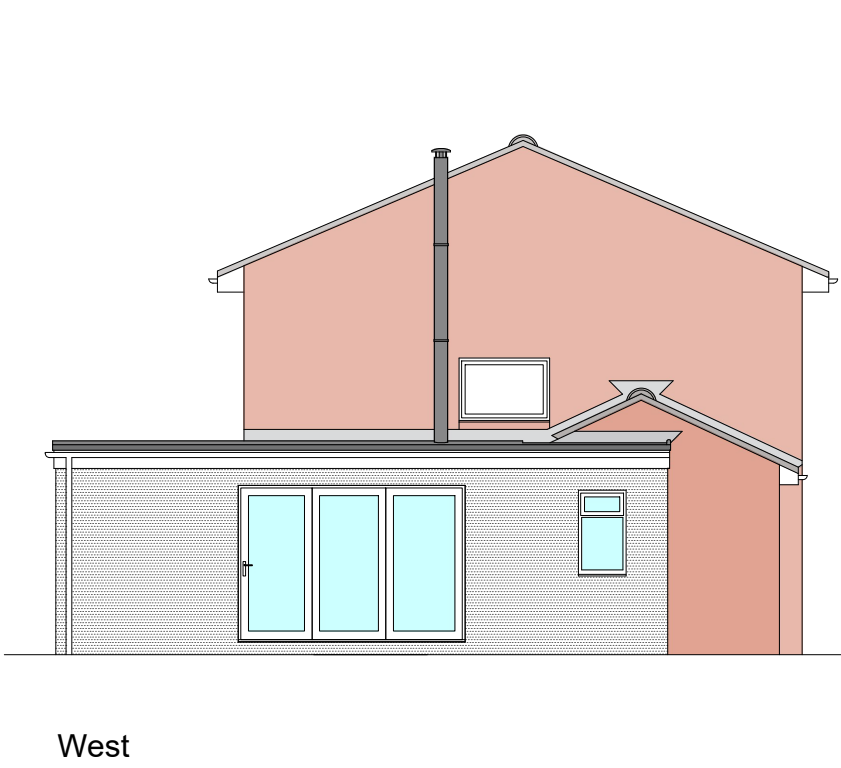

Block Plan
Scale 1:500

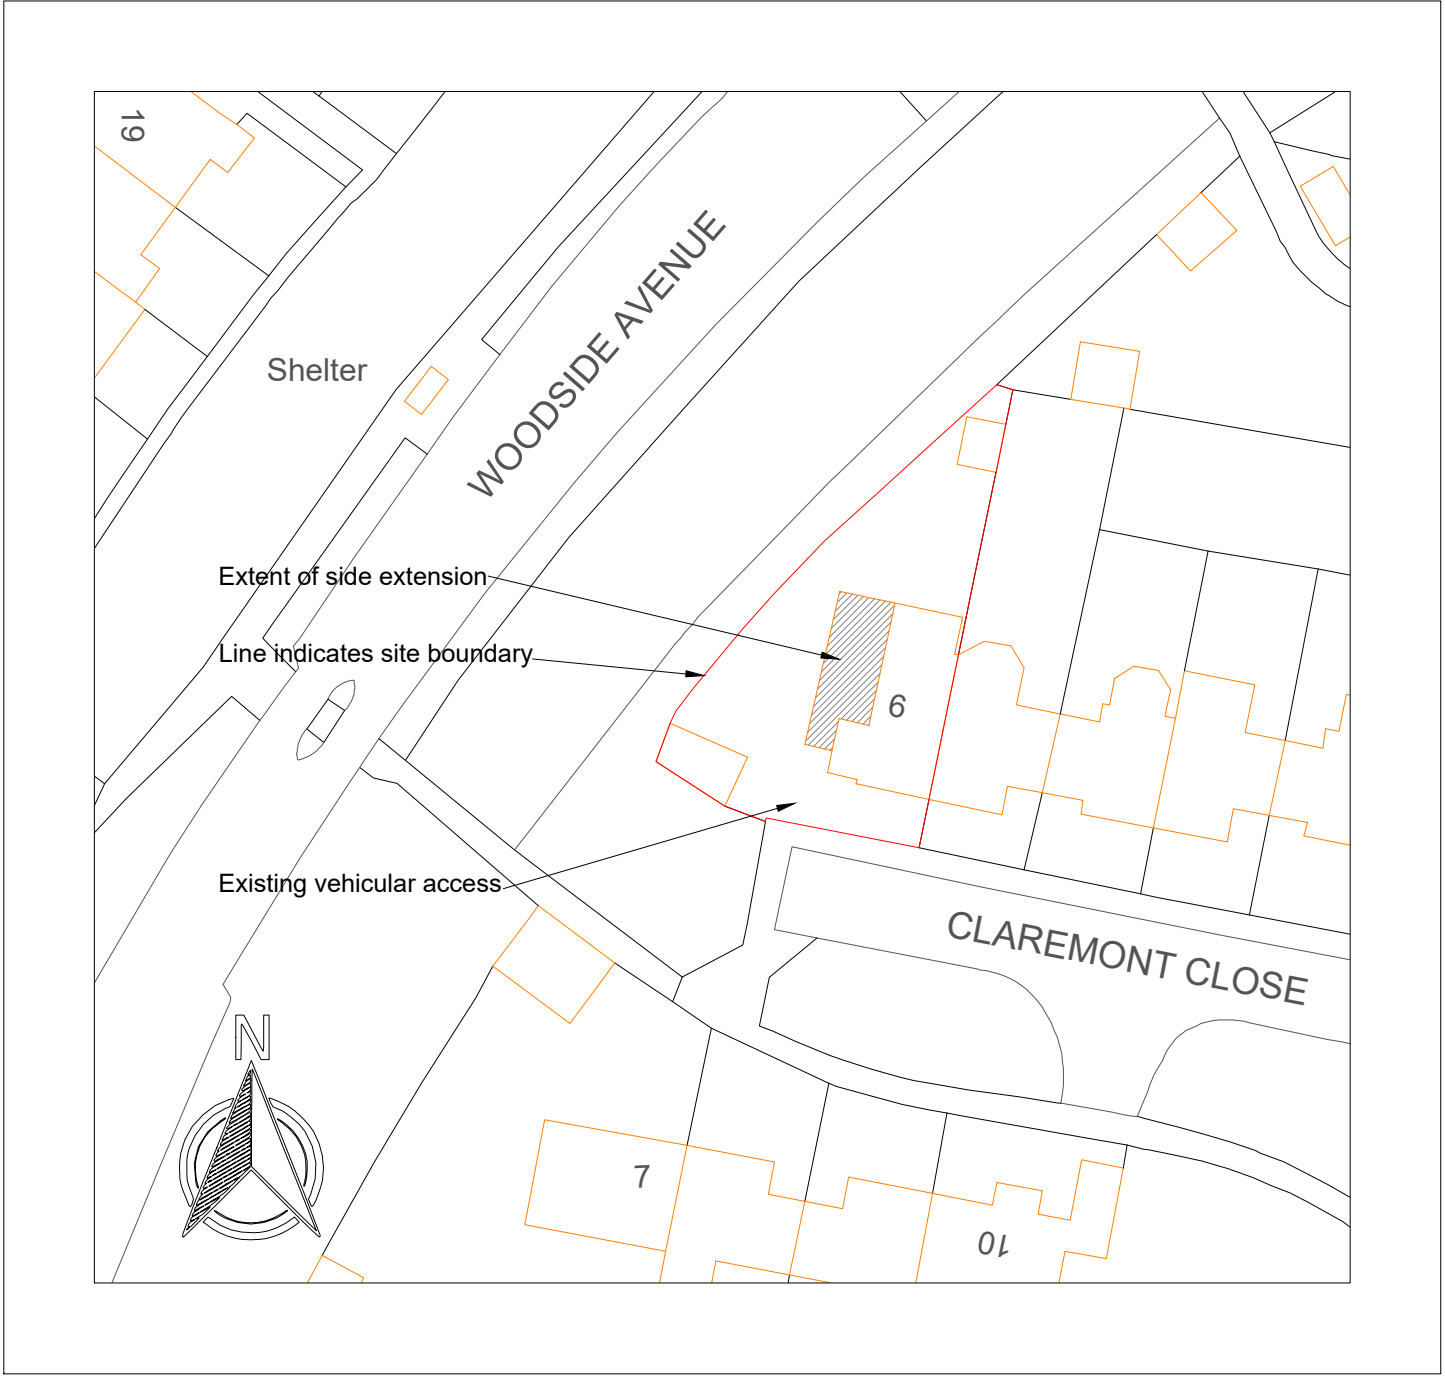

REVISION	DATE	DESCRIPTION
A	27.01.25	Render finish added. Roof heights and extensions aligned. Bi-fold doors added. Kitchen dims added.
B	08.02.25	Bi-folds moved to Lounge. Play area opening changed to french doors/window set.
C	17.02.25	East Elevation added.



PROJECT
6 Claremont Close, Boyatt Wood,
Eastleigh, SO50 4RF

Single storey side extension & internal alterations

SHEET
Plans showing:

Proposed floor plans and elevations
Block Plan

DATE
January 2025

SCALE
1:50 / 1:100 / 1:500 @A1

DRAWN
AP

DRAWING NUMBER
6CC/02

SUITABILITY
Planning